



Elevation A as Existing

Scale 1:200@A3

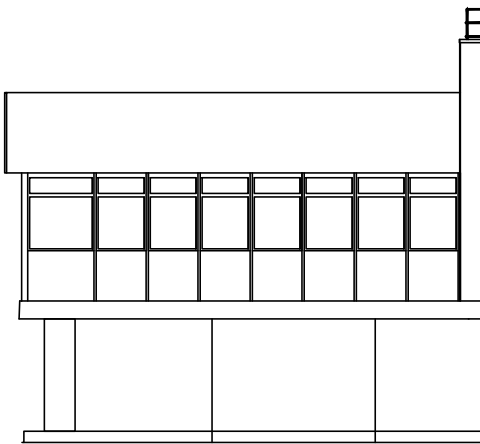


Elevation B as Existing

Scale 1:200@A3

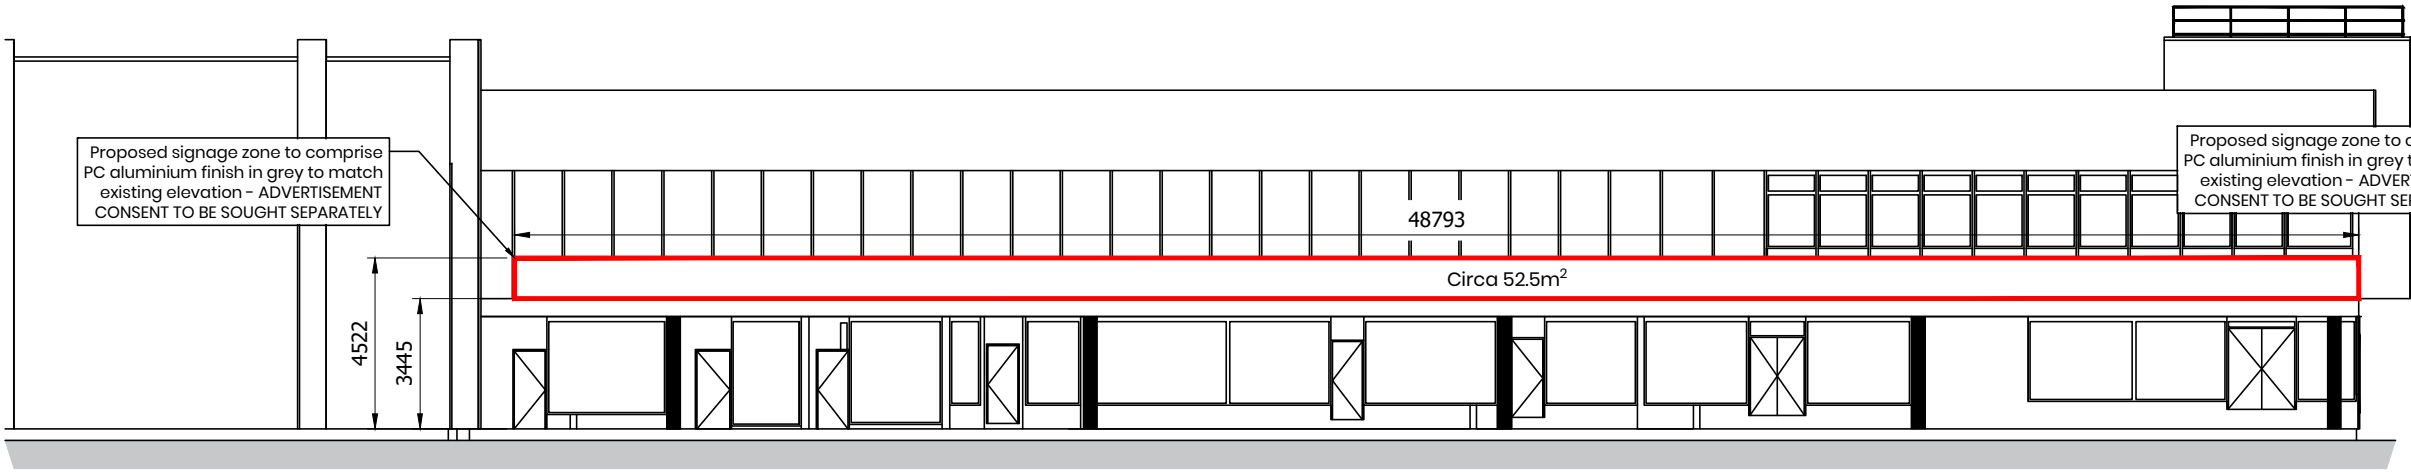

Elevation A as Proposed

Scale 1:200@A3

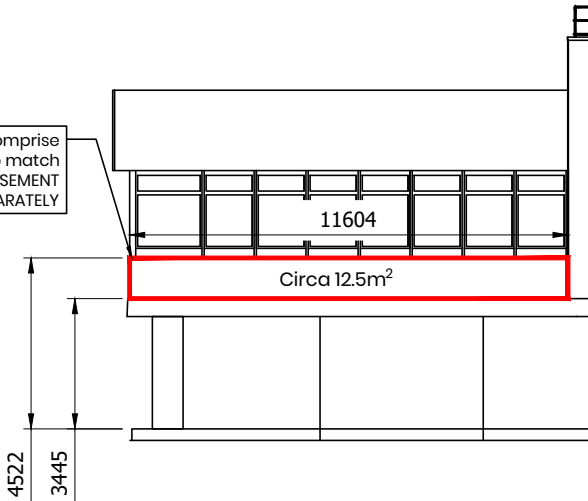

Elevation B as Proposed

Scale 1:200@A3


This drawing is copyright and remains the property of Black Cat Building Consultancy.

All drawings are to be read in conjunction with all accompanying information. All dimensions must be checked and verified on site before commencing any work or producing drawings.

Any discrepancy's found should be immediately notified to Black Cat Building Consultancy.

Once drawing is in general circulation Black Cat Building Consultancy take no responsibility for the accuracy or information taken from them.

Layouts shown were supplied by a 3rd party; **Black Cat Building Consultancy** therefore take no responsibility for the accuracy or information taken from them.

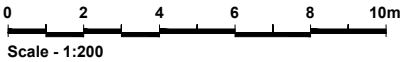

CLIENT NAME
NEWRIVER REIT (UK) LTD

CONTRACT/PROJECT NAME
MIDDLETON SHOPPING CENTRE
MIDDLETON

DRAWING TITLE
BUS STATION CAR PARK
ELEVATIONS, EXISTING & PROPOSED

PROJECT NUMBER	Date
BC-MSC-BSCP-B03-001	JUN '26
DRAWING NUMBER	REVISION
SCALE	DRAWN BY
1:200 @A3	JHG
ISSUE STATUS	APPROVED BY
PLANNING	CAB

Rev	Description	Dr By	Ap By	Date
-	-	-	-	-
ONE ST JAMES' SQUARE MANCHESTER M2 6DN +44 (0) 161 359 4313 enquiries@bccconsultancy.co.uk  BLACK CAT 				