


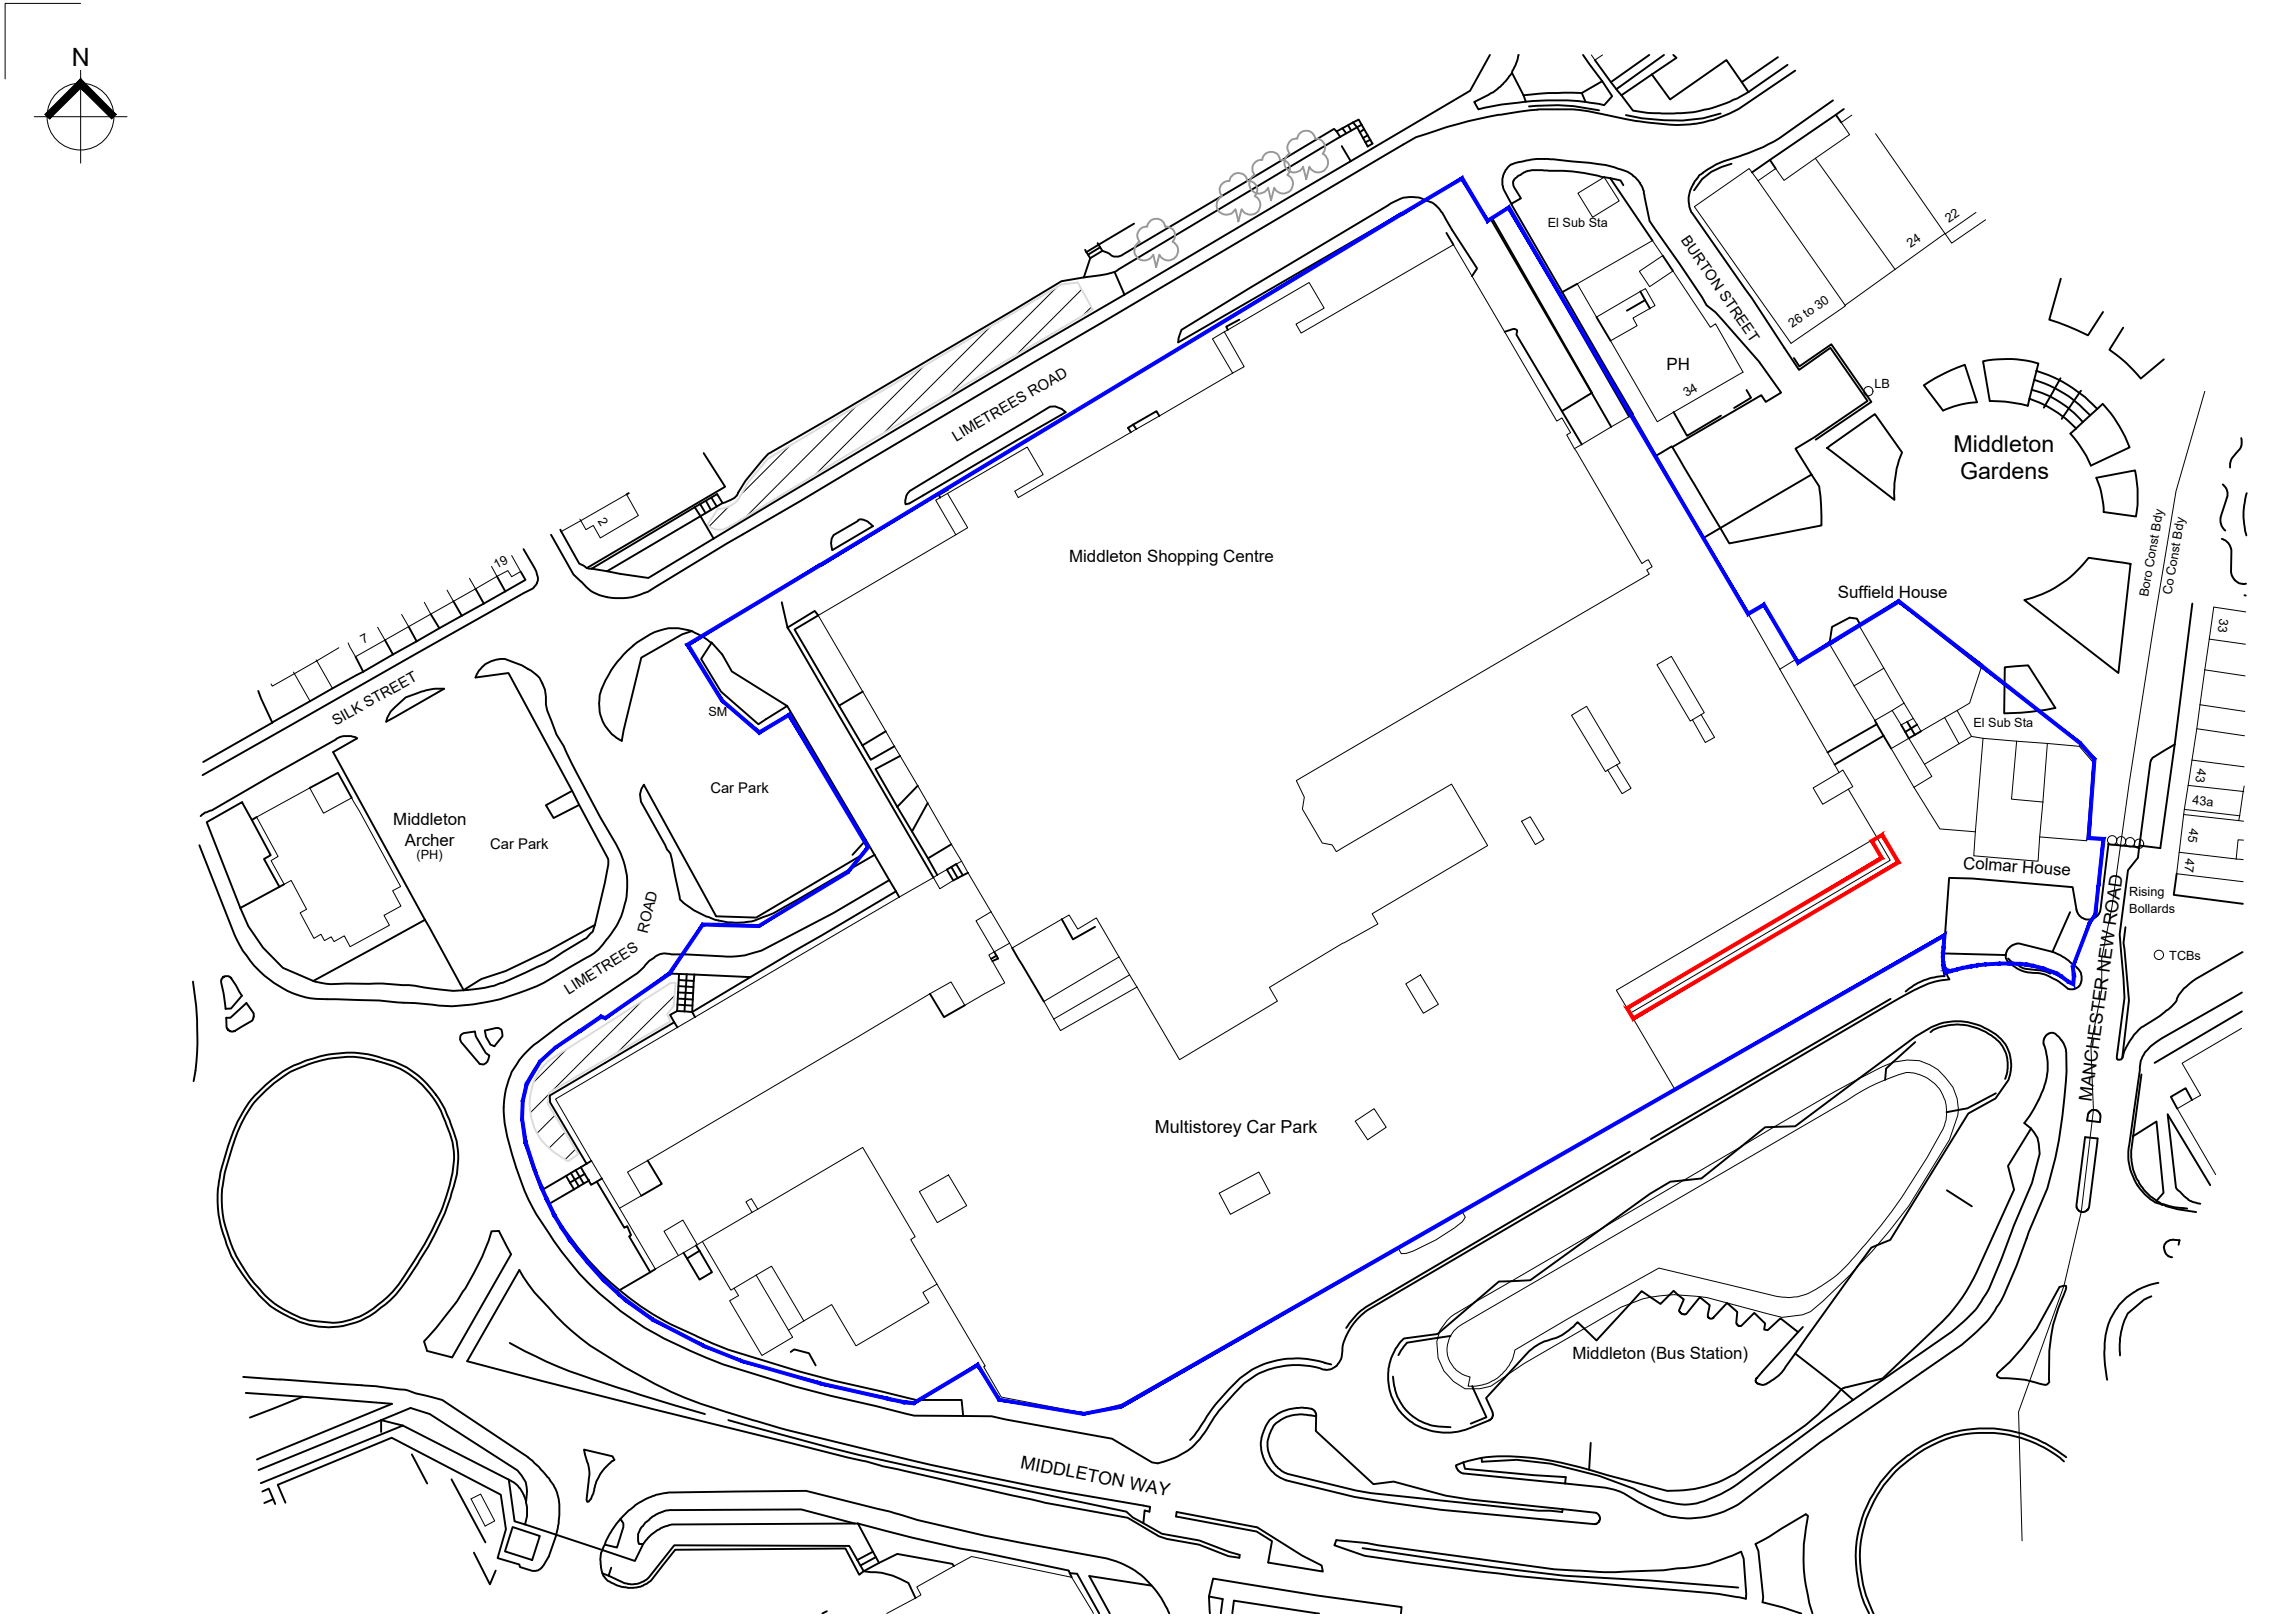


Site Location Plan
Scale 1:1,250@A3

This drawing is copyright and remains the property of Black Cat Building Consultancy.

All drawings are to be read in conjunction with all accompanying information. All dimensions must be checked and verified on site before commencing any work or producing drawings.

Any discrepancy's found should be immediately notified to Black Cat Building Consultancy.

Once drawing is in general circulation Black Cat Building Consultancy take no responsibility for the accuracy or information taken from them.

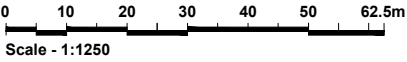

Rev	Description	Dr By	Ap By	Date
CLIENT NAME				
NEWRIVER REIT (UK) LTD				
CONTRACT/PROJECT NAME				
MIDDLETON SHOPPING CENTRE MIDDLETON				
DRAWING TITLE				
BUS STATION CAR PARK SITE LOCATION PLAN AS PROPOSED				
PROJECT NUMBER		Date		
-		JUN '26		
DRAWING NUMBER		REVISION		
BC-MSC-BSCP-D03-002				
SCALE		DRAWN BY		
1:1,250@A3		JHG		
ISSUE STATUS		APPROVED BY		
PLANNING		CAB		

ONE ST JAMES' SQUARE
MANCHESTER
M2 6DN
+44 (0) 161 359 4313
enquiries@bccconsultancy.co.uk

