


Dimensioning
Figured dimensions only to be taken from these designs and drawings. Work to annotated dimensions only. All dimensions to be checked on site. Architectural designers to be informed immediately of any discrepancies before work proceeds. Drawings are to be read in conjunction with relevant specifications, structural engineers and service engineers' drawings.

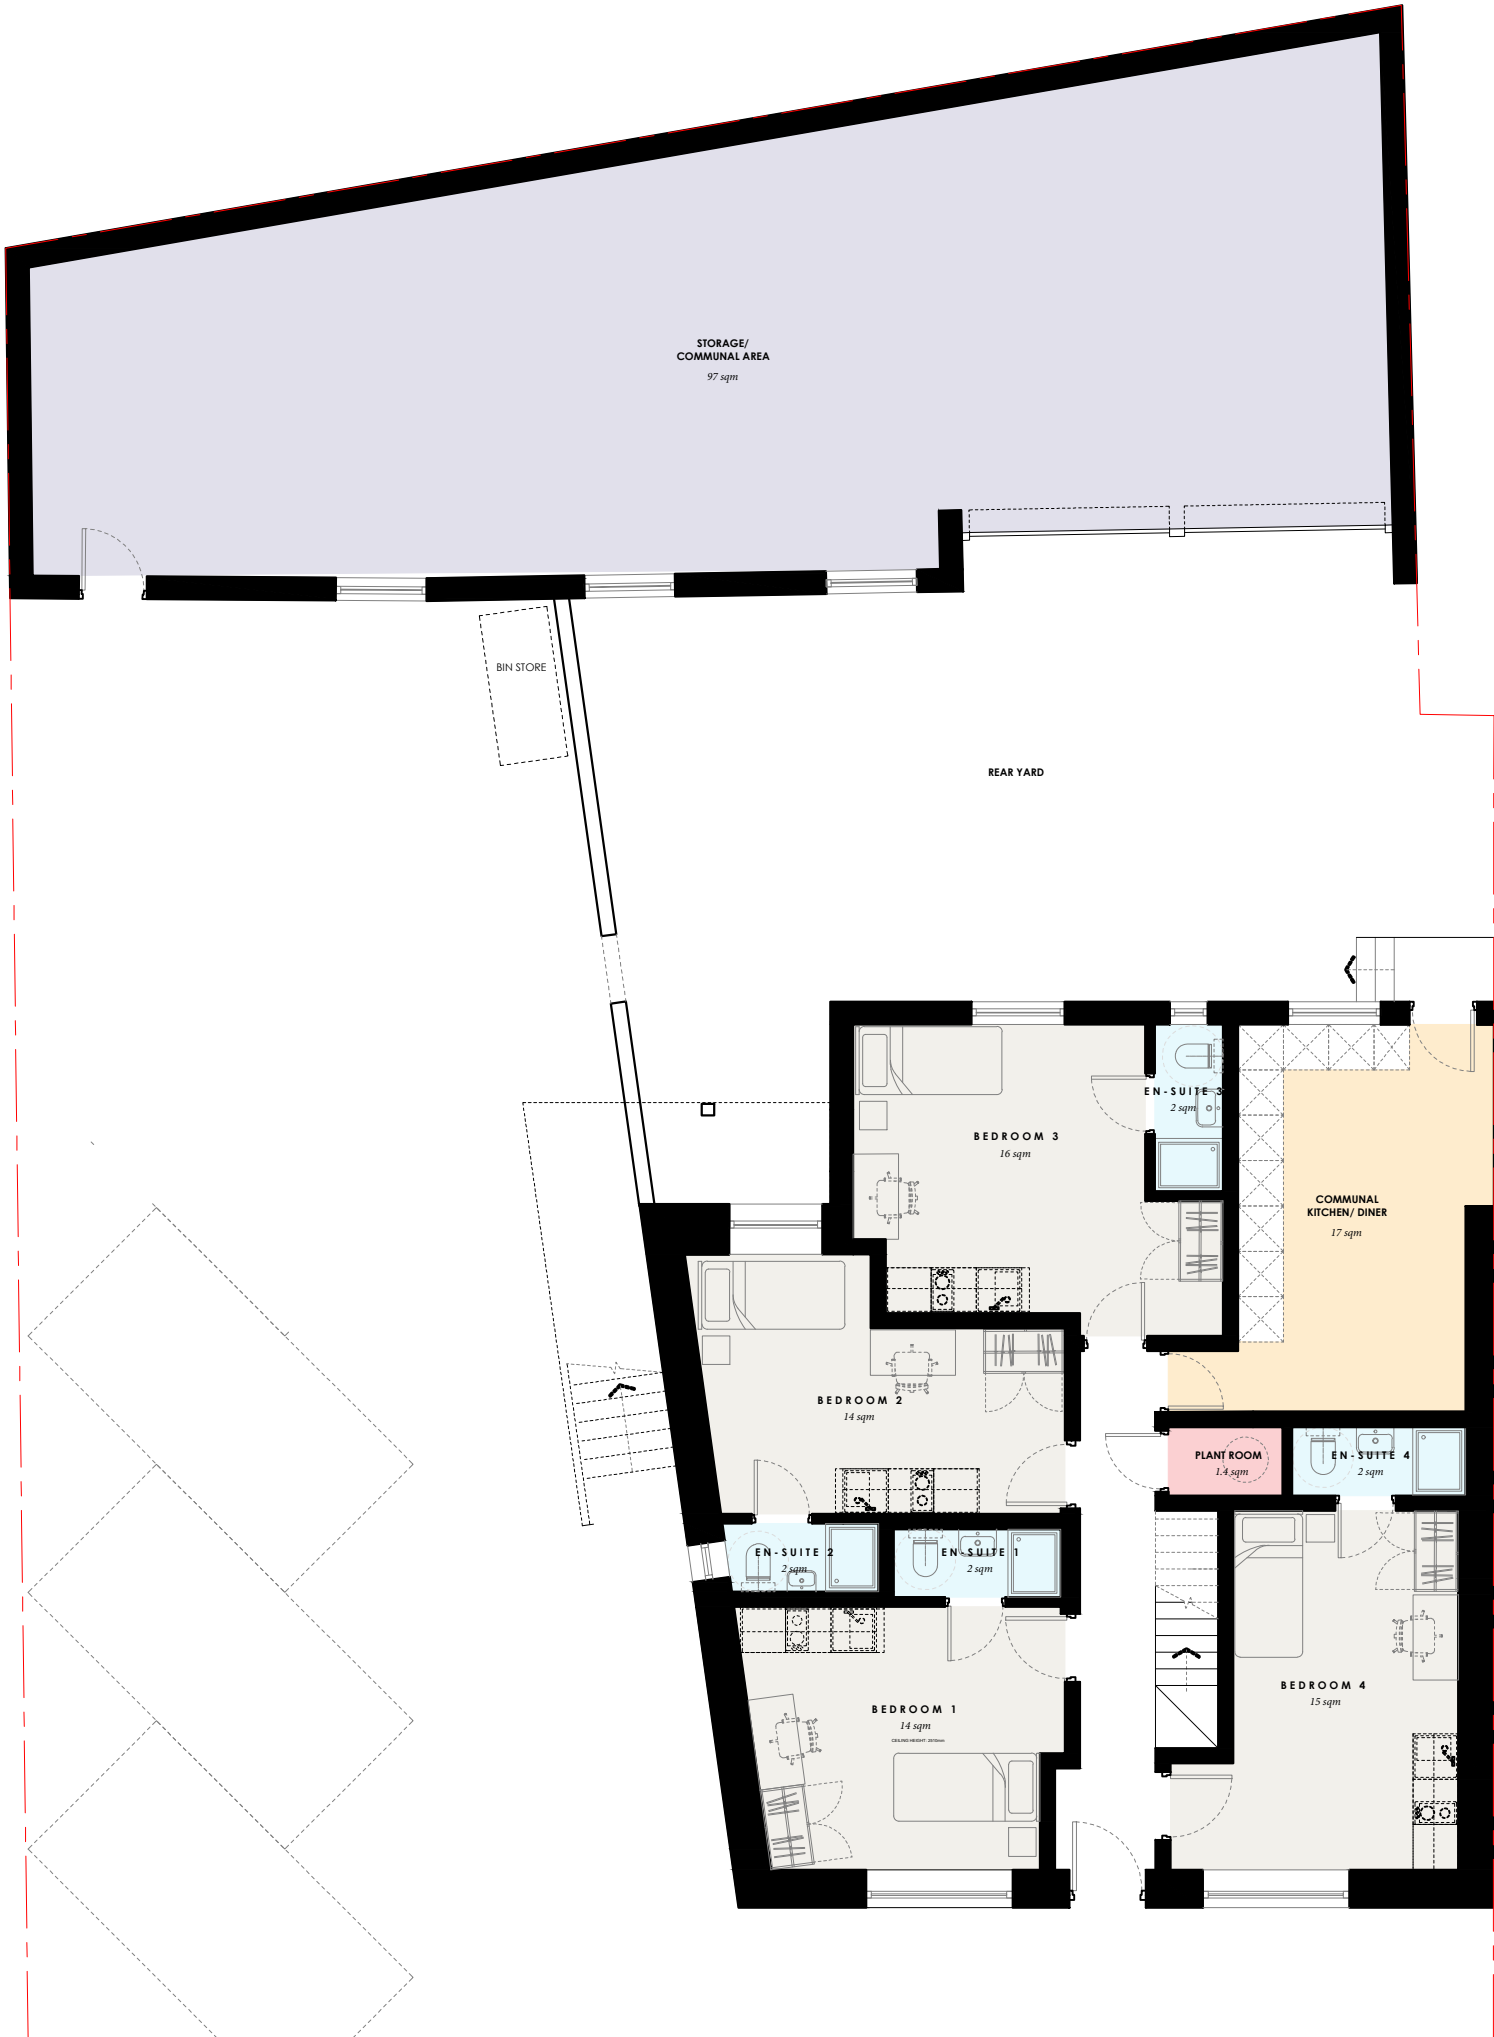

PROPOSED GROUND FLOOR PLAN

1:100 @ A3



Rev	Date	Description
-	29/05/26	Issued to client for comments



S A L E E M
ARCHITECTS

Architecture | Masterplanning | Graphics

CLIENT:	Property Owner	REV:
PROJECT:	28 Church Stile Rochdale OL16 1QE	DATE:
TITLE:	Proposed Plans	May 2026
SCALE:	1:100 @ A3	DRAWING NO.
		Sheet 5

Dimensioning
Figured dimensions only to be taken from these designs and drawings. Work to annotated dimensions only. All dimensions to be checked on site. Architectural designers to be informed immediately of any discrepancies before work proceeds. Drawings are to be read in conjunction with relevant specifications, structural engineers and service engineers' drawings.

PROPOSED FIRST FLOOR PLAN

1:100 @ A3



Rev	Date	Description
-	29/05/26	Issued to client for comments



S A L E E M
ARCHITECTS

Architecture | Masterplanning | Graphics

CLIENT:
Property Owner

PROJECT:
28 Church Stile
Rochdale
OL16 1QE

TITLE:
Proposed Plans

SCALE:
1:100 @ A3

DATE:
May 2026

DRAWING NO.
Sheet 6

Dimensioning

Figured dimensions only to be taken from these designs and drawings. Work to annotated dimensions only. All dimensions to be checked on site. Architectural designers to be informed immediately of any discrepancies before work proceeds. Drawings are to be read in conjunction with relevant specifications, structural engineers and service engineers' drawings.

Rev	Date	Description
-	29/05/26	Issued to client for comments



S A L E M
ARCHITECTS

Architecture | Masterplanning | Graphics

CLIENT:
Property Owner

PROJECT:
28 Church Stile
Rochdale
OL16 1QE

TITLE:
Proposed Plans

SCALE:
1:100 @ A3


DRAWING NO.
Sheet 7

REV:

DATE:
May 2026

PROPOSED LOFT PLAN

1:100 @ A3

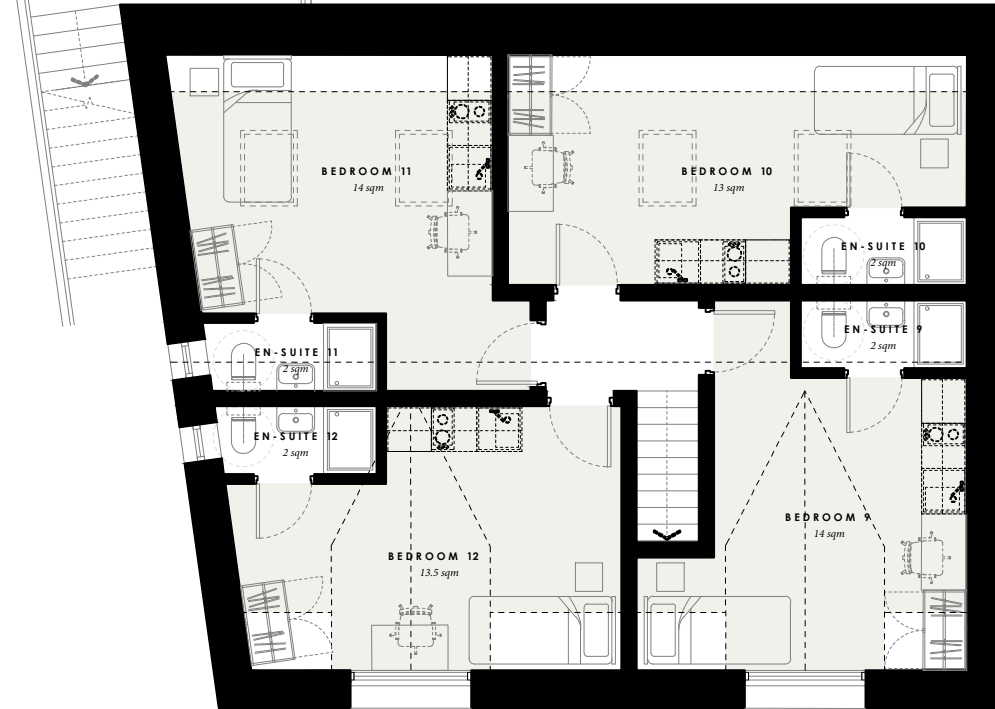

PROPOSED ROOF PLAN

1:100 @ A3

