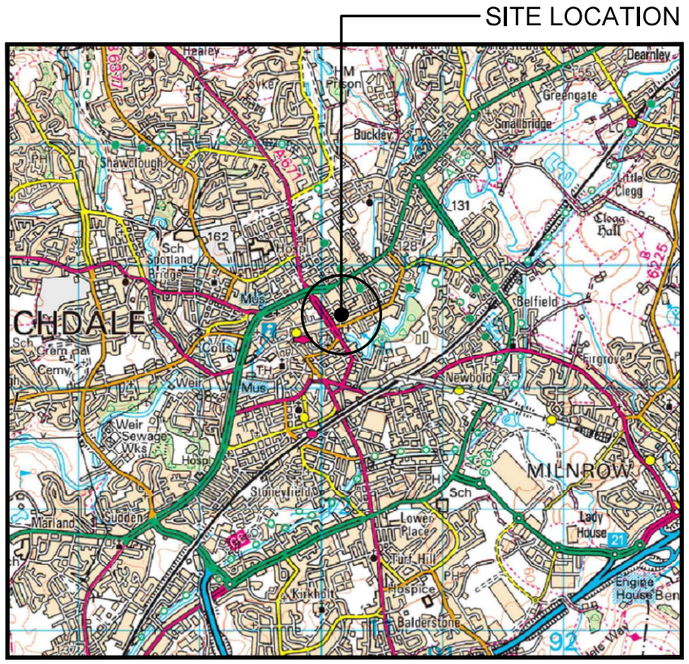


SITE LOCATION
(Scale 1:50000)


0 1km 2km 3km

1:50k

N
W E
S

= RIGHT OF ACCESS

= PUBLIC ACCESS ROUTE

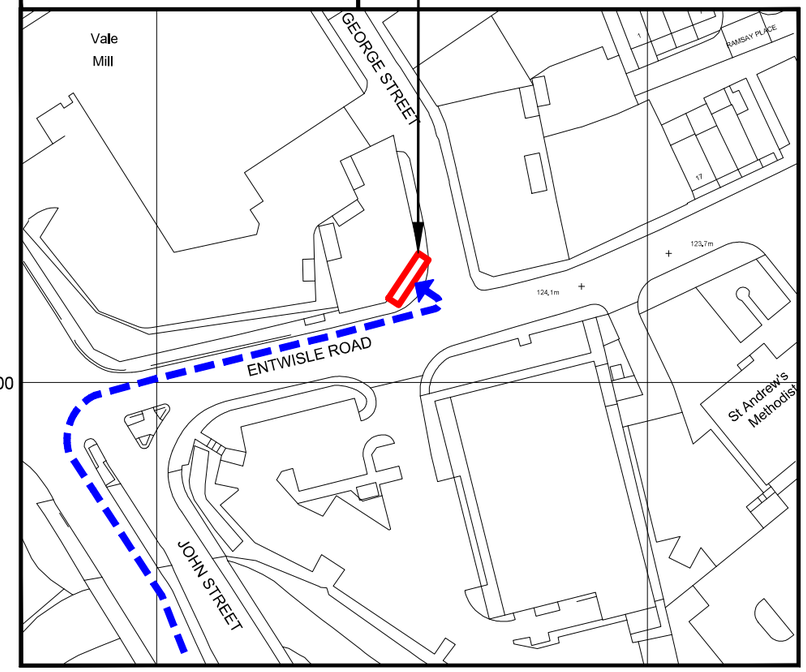

DETAILED SITE LOCATION
(Scale 1:1250)

0 25m 50m 75m

1:1250



SITE PHOTOGRAPH

DIRECTIONS TO SITE:

HEAD EAST ON THE M62. AT JUNCTION 20, TAKE THE A627(M) EXIT TO ROCHDALE/OLDHAM. IN 0.3 MILES AT THORNHAM INTERCHANGE, TAKE THE 1ST EXIT ONTO A627(M) HEADING TO ROCHDALE. IN 1MILE, USE THE RIGHT 2 LANES TO TURN RIGHT ONTO EDINBURGH WAY/ROCHDALE BYPASS/A664. AT THE ROUNDABOUT, TAKE THE 1ST EXIT ONTO QUEENSWAY/ROCHDALE BYPASS/A664. IN 0.8MILES, CONTINUE STRAIGHT ONTO OLDHAM ROAD AND IN A FURTHER 0.7MILES TURN RIGHT ONTO WOOD STREET. IN 0.4 MILES TURN RIGHT ONTO ENTWISLE ROAD. THE SITE IS LOCATED 80m AHEAD ON THE LEFT AT THE JUNCTION WITH GEORGE STREET.

what3words:

crop.fakes.crush

Jet Infrastructure

Project: JET143		Site Address: GEORGE STREET ROCHDALE OL16 2HZ	
Sharer 1 Ref: 104267	Sharer 2 Ref: -		
Cell Name: GEORGE STREET SW		National Grid Ref: E: 390152 N: 413523	

JET network solutions

ALL DIMENSIONS ARE IN mm UNLESS NOTED OTHERWISE

Rev	Modification	By	Ch	Date
A	Issued for Approval	ARC	GH	08.06.26

Drawing Title: SITE LOCATION MAPS		Purpose of Issue: PLANNING	
Drawing No.: 100	Drawing Revision: A	Date of Issue: 08.06.26	Pack Revision: A
Drawn By: ARC	Drawn On: 08.06.26	Principal Designer: JET NETWORK SOLUTIONS	
Checked By: GH	Checked On: 08.06.26	Designer: GH	Surveyed By: JET NETWORK SOLUTIONS

Virgin media O2