


GREENVALE, BAMFORD



Street Scene A-A

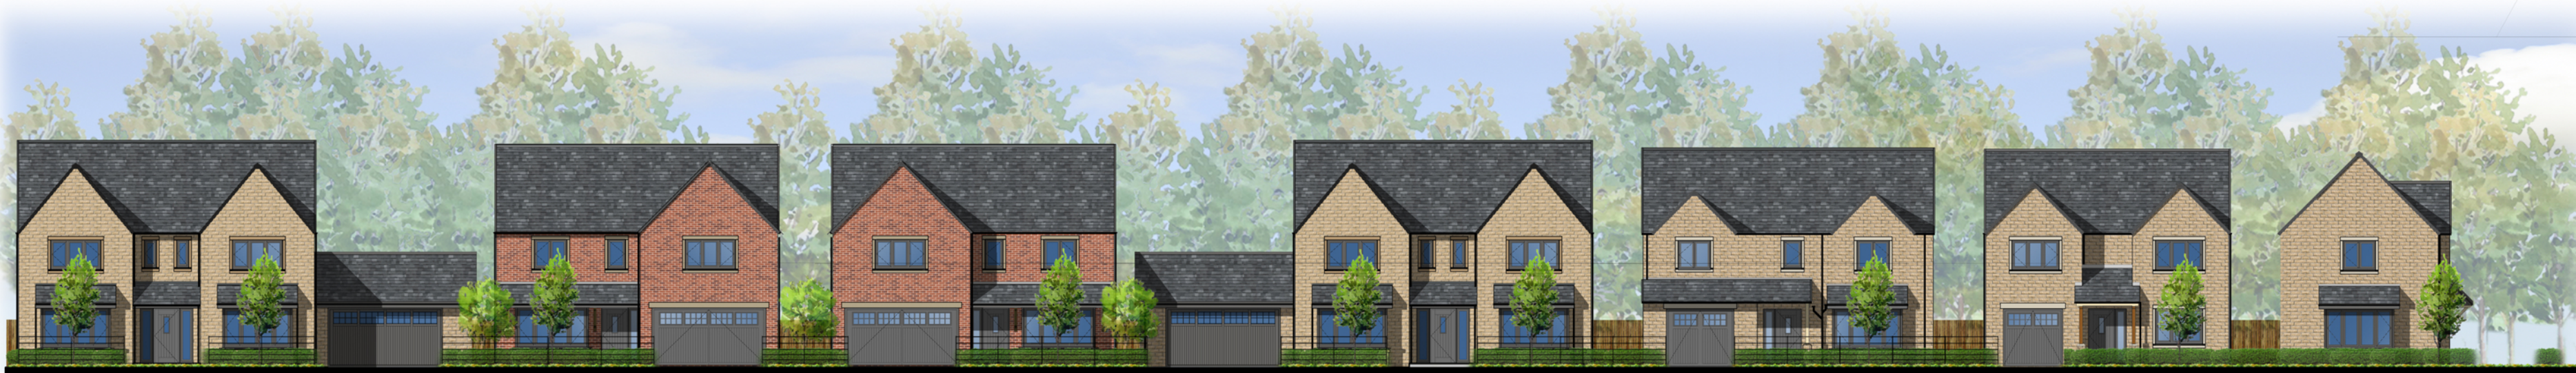

Street Scene B-B



Street Scene C-C



general notes:
copyright reserved to mck associates ltd. and this drawing may not be used or reproduced without prior written consent.

E	18/09/2026	CT	Updated to match Site Layout WH-001-NWA-401-R.
D	17/02/2026	AT	Updated to match Site Layout WH-001-NWA-401-O.
C	18/12/2025	ELC	Stone types updated to match planning drawings.
B	28/11/2025	WL	Updated to match Site Layout WH-001-NWA-401-F.
A	01/04/2025	ELC	Existing Tree Groups removed.
Rev.	Date	By	Description

Client:



**Wain
HOMES**




mck associates limited
architecture | building surveying | urban design

burnaby villa ■ 48 watling street road ■ fulwood ■ preston ■ pr2 8bp
tel: 01772 774510 fax: 01772 774511 email mck@mckassociates.co.uk

Project:
**GREENVALE
BAMFORD
ROCHDALE**

Drawing Title:
STREET SCENES

Drawn: ELC	Checked:	Scale: 1:200	Date: 26/03/2025
Job No: 23-025	Drawing No: 411	Rev: E	

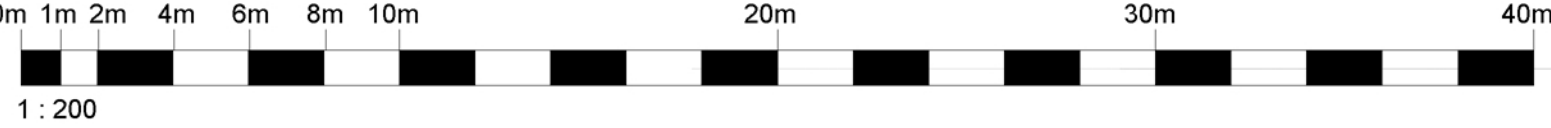

Dwg. Name & Location: Z:\Jobs\2023\Jobs\23-025 Wain Homes - Greenvale, Bamford, Rochdale\Drawings\Modelling\02_Proposed\02.3 Planning Drawings\Planning Pack\23-025-411 Street Scenes Rev. E.dwg.