


GREENVALE, BAMFORD

general notes:
copyright reserved to mck associates ltd, and this drawing may not be used or reproduced without prior written consent.

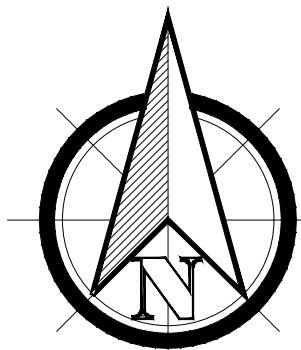

KEY

- Frontage Driveway
Min. 6m long in front of garage
- Parking Space
Min. 2.4m wide x 4.8m long
- Tandem Driveway
Min. 3m wide x 10m long (1.1m in front of garage)
- Car Spaces Per Dwelling
2 & 3 Bed Units - 2 Spaces
4 & 5 Bed Units - 3 Spaces



Rev	Date	By	Description
Client:			




architecture | building surveying | urban design

burnaby villa ■ 48 watling street road ■ fulwood ■ preston ■ pr2 8bp
tel: 01772 774510 fax: 01772 774511 email mck@mckassociates.co.uk

GREENVALE
BAMFORD
ROCHDALE

Drawing Title:
PARKING PROVISION PLAN

Drawn: ELC	Checked:	Scale: 1:500	Date: 26/03/2025
Job No: 23-025	Drawing No: 408	Rev: H	

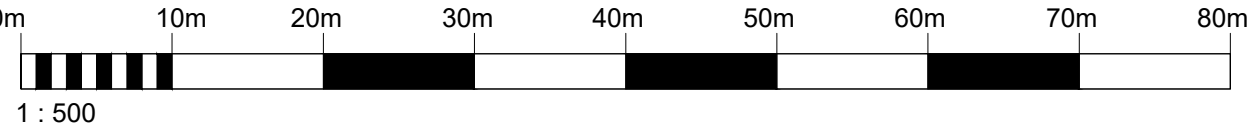

Drawn & Location: 2/09/2023 200323-025 Wain Homes - Greenvale, Bamford, Rochdale/Planning Pack/23-025-08 Parking Provision Plan Rev: 0