


GREENVALE, BAMFORD

general notes:
copyright reserved to mck associates ltd, and this drawing may not be used or reproduced without prior written consent.

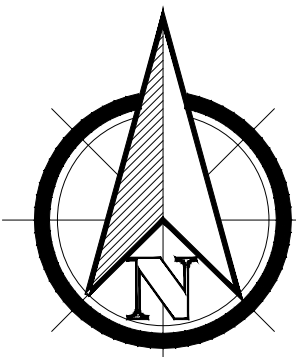

KEY

BOUNDARY TREATMENT LINE TYPES

STANDARD LAYERS

- A A A 1.8m Feather Edge Fencing (BT1000)
A-WP_BTTP-Type A
- B B B 1.8m Hic and Miss Fence (BT1002)
A-WP_BTTP-Type B
- C C C Post and 2 Rail (BT1003)
A-WP_BTTP-Type C
- E E E Knee Rail (BT1005)
A-WP_BTTP-Type E
- F F F Existing Boundary to be retained
- G G G Screen Wall with Radius (BT1300)
A-WP_BTTP-Type G
- H H H Estate Railings (BT1200,1201&1204)
A-WP_BTTP-Type H
- K K K Screen Wall with solid Timber Panels (BT1301)
A-WP_BTTP-Type K

STANDARD LAYERS + RETAINING WALL

- A.RW A.RW 1.8m Feather Edge Fencing + Retaining Wall
A-WP_BTTP-Type A
- B.RW B.RW 1.8m Hic and Miss Fence + Retaining Wall
A-WP_BTTP-Type B
- K.RW K.RW Screen Wall with solid Timber Panels + Retaining Wall
A-WP_BTTP-Type K

STANDARD LAYERS + GRAVEL BOARD

- A.GB A.GB 1.8m Feather Edge Fencing + Gravel Board
A-WP_BTTP-Type A

- Timber Gate
Refer to detail BT1001
- New Tree Planting to replace existing
- Retained Trees/Hedges



Rev	Date	By	Description
Client:			

Wain
HOMES


mck associates limited
architecture | building surveying | urban design

burnaby villa ■ 48 watling street road ■ fulwood ■ preston ■ pr2 8bp
tel: 01772 774510 fax: 01772 774511 email mck@mckassociates.co.uk

GREENVALE
BAMFORD
ROCHDALE

Drawing Title:
BOUNDARY TREATMENTS PLAN

Drawn: ELC	Checked:	Scale: 1:500	Date: 26/03/2025
Job No: 23-025	Drawing No: 402	Rev: L	

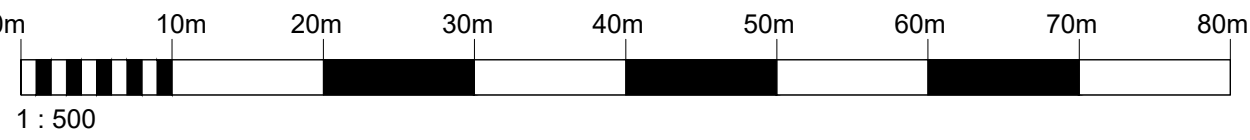

Drawn & Location: 2/09/2023 200323-025 Wain Homes - Greenvale, Bamford, Rochdale/Planning Pack/23-025-02 Boundary Treatments Plan Rev L.dwg

A1

PLANNING