


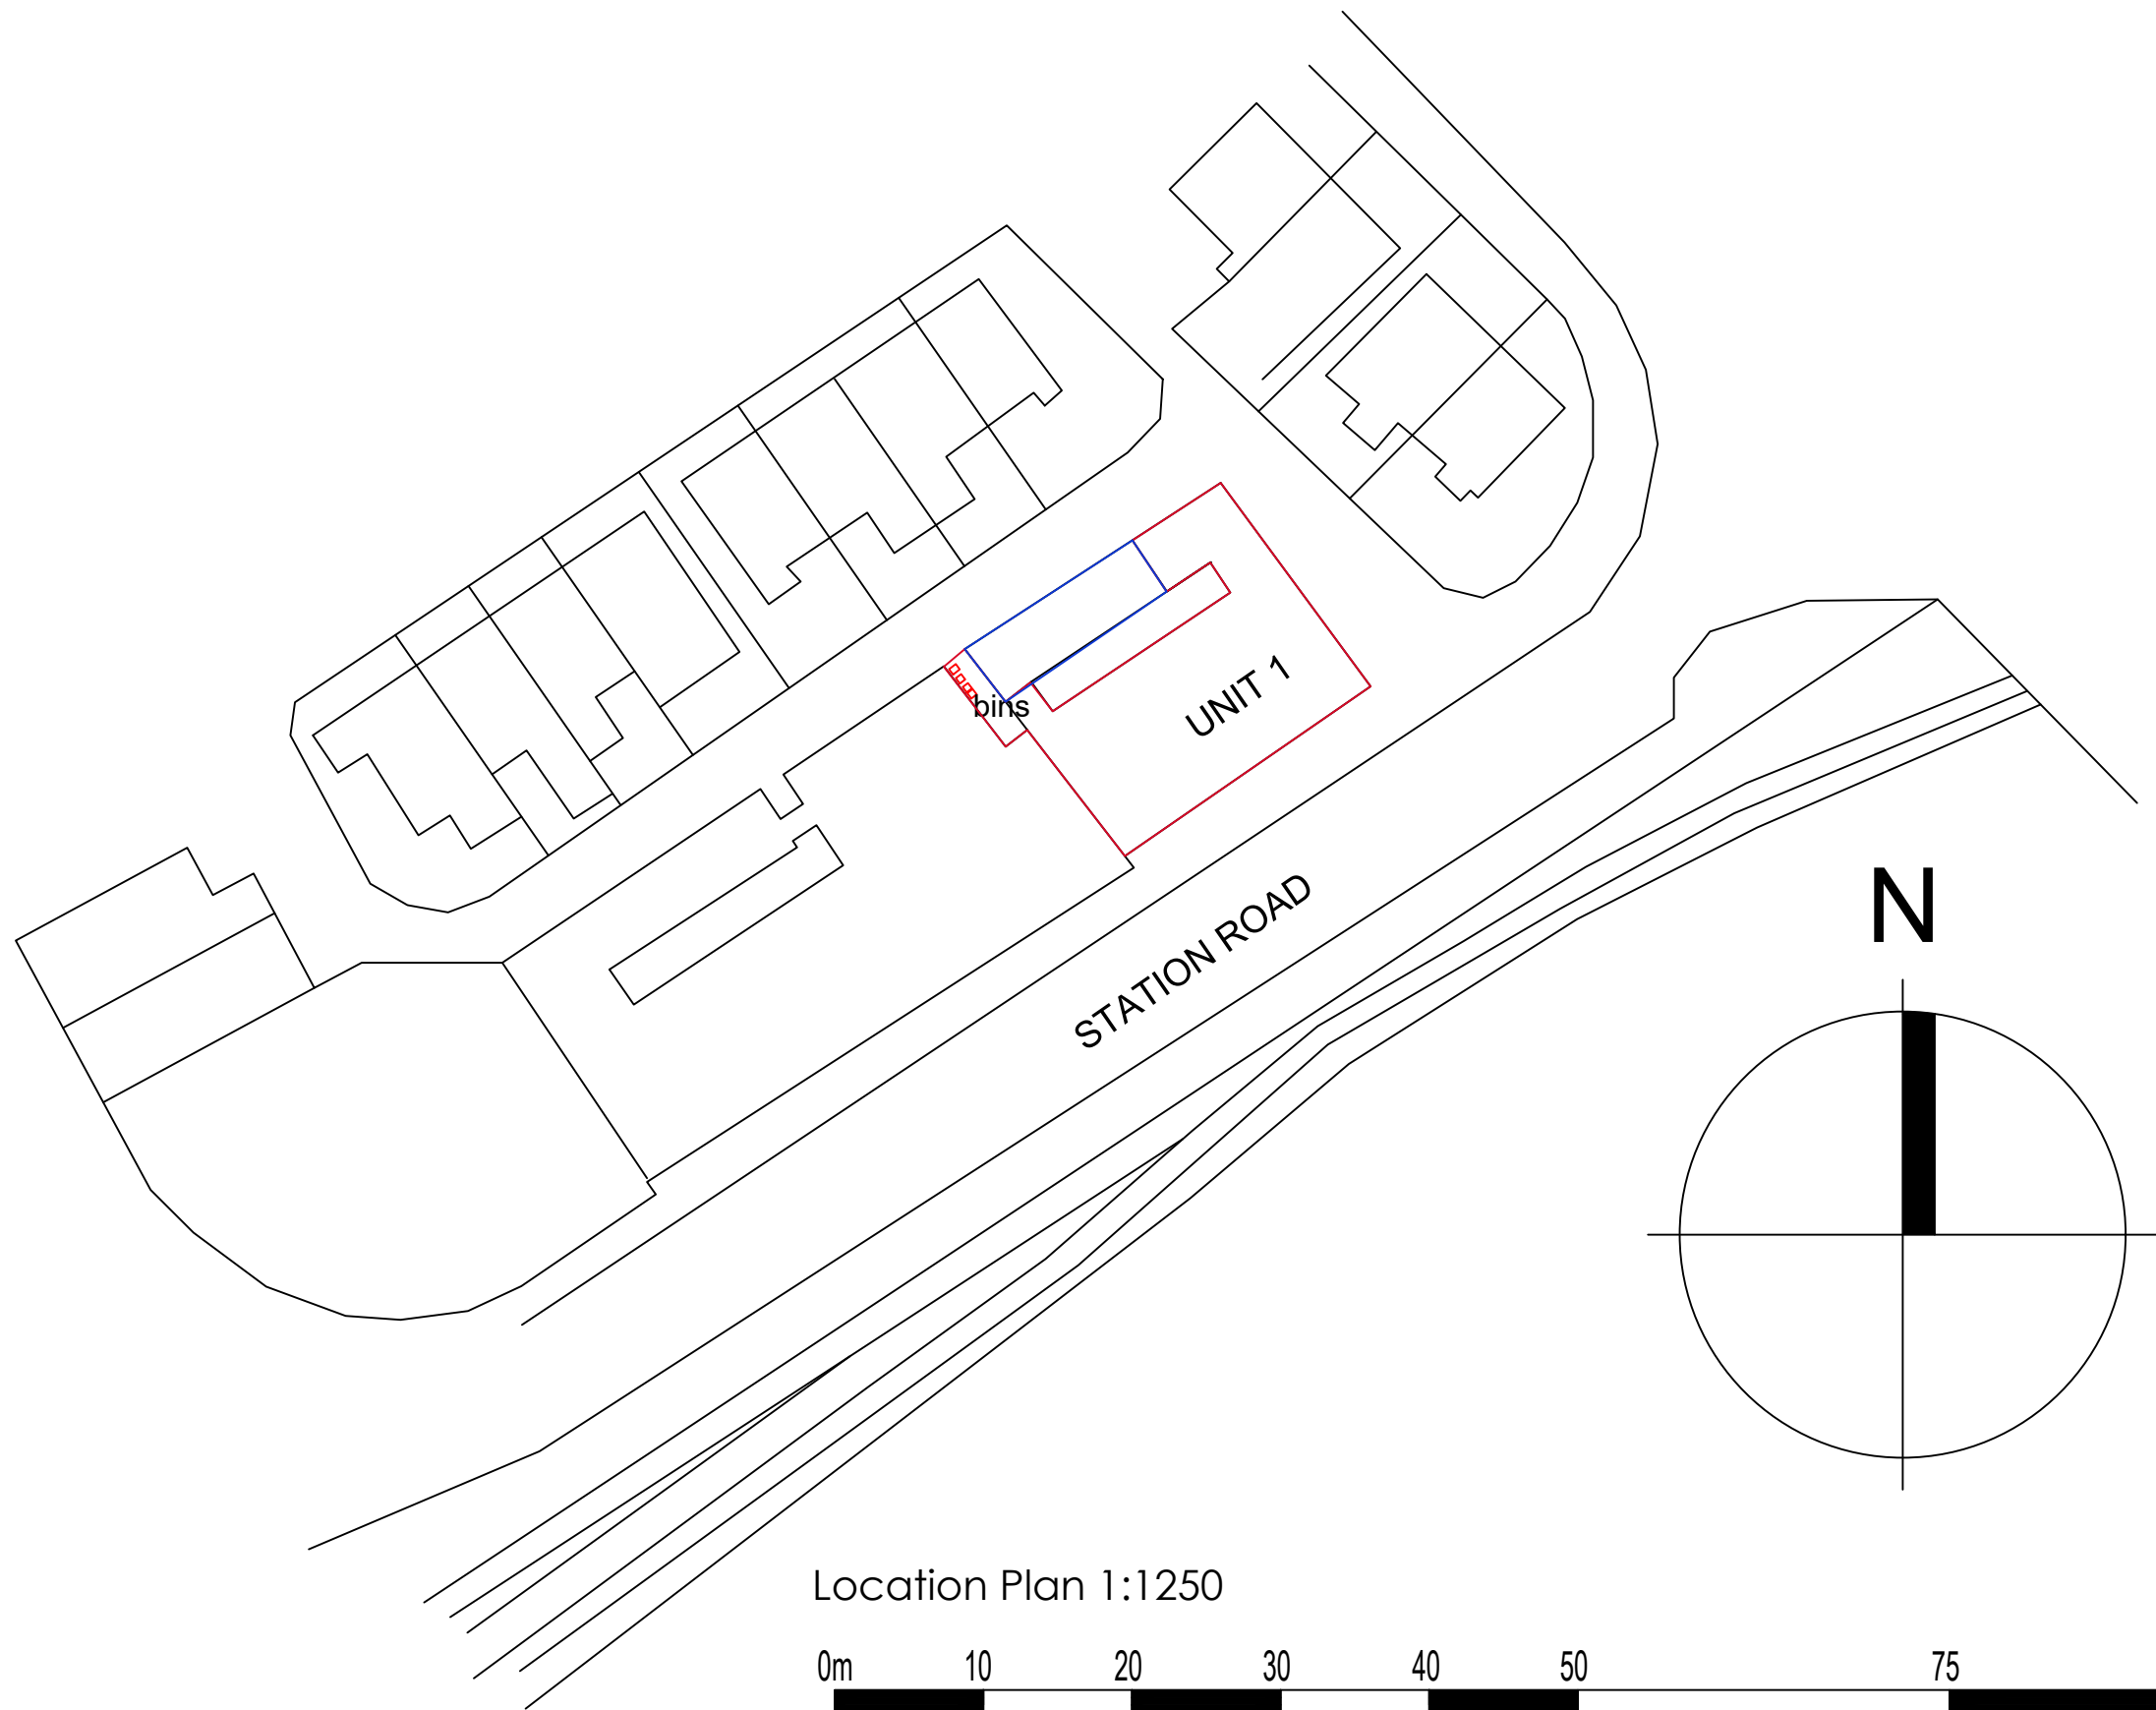

- Notes :-
- All dimensions to be checked on site prior to the commencement of works.
 - All work & drainage to be to the entire satisfaction of the local authority , statutory undertakings & in accordance with the current building regulations.
 - Any drains passing under building to be exposed & encased in 150mm conc.
 - All structural timber is to be stress graded

Rev.			By		Date
phaARCHITECTS Chartered Architects & Interior Designers 1 Cranleigh Avenue Stockport SK4 3 PZ Tel : 07581 056 056					
Site UNIT 1 DEEN HOUSE STATION ROAD ROCHDALE OL11 1DS					
Title LOCATION PLAN					
Project Manager/ Checked	Drawn By	Scale 1:1250 @ A3	Date 0126		
Arch./Des.	Drawing Number F01/EN/08				Rev.