


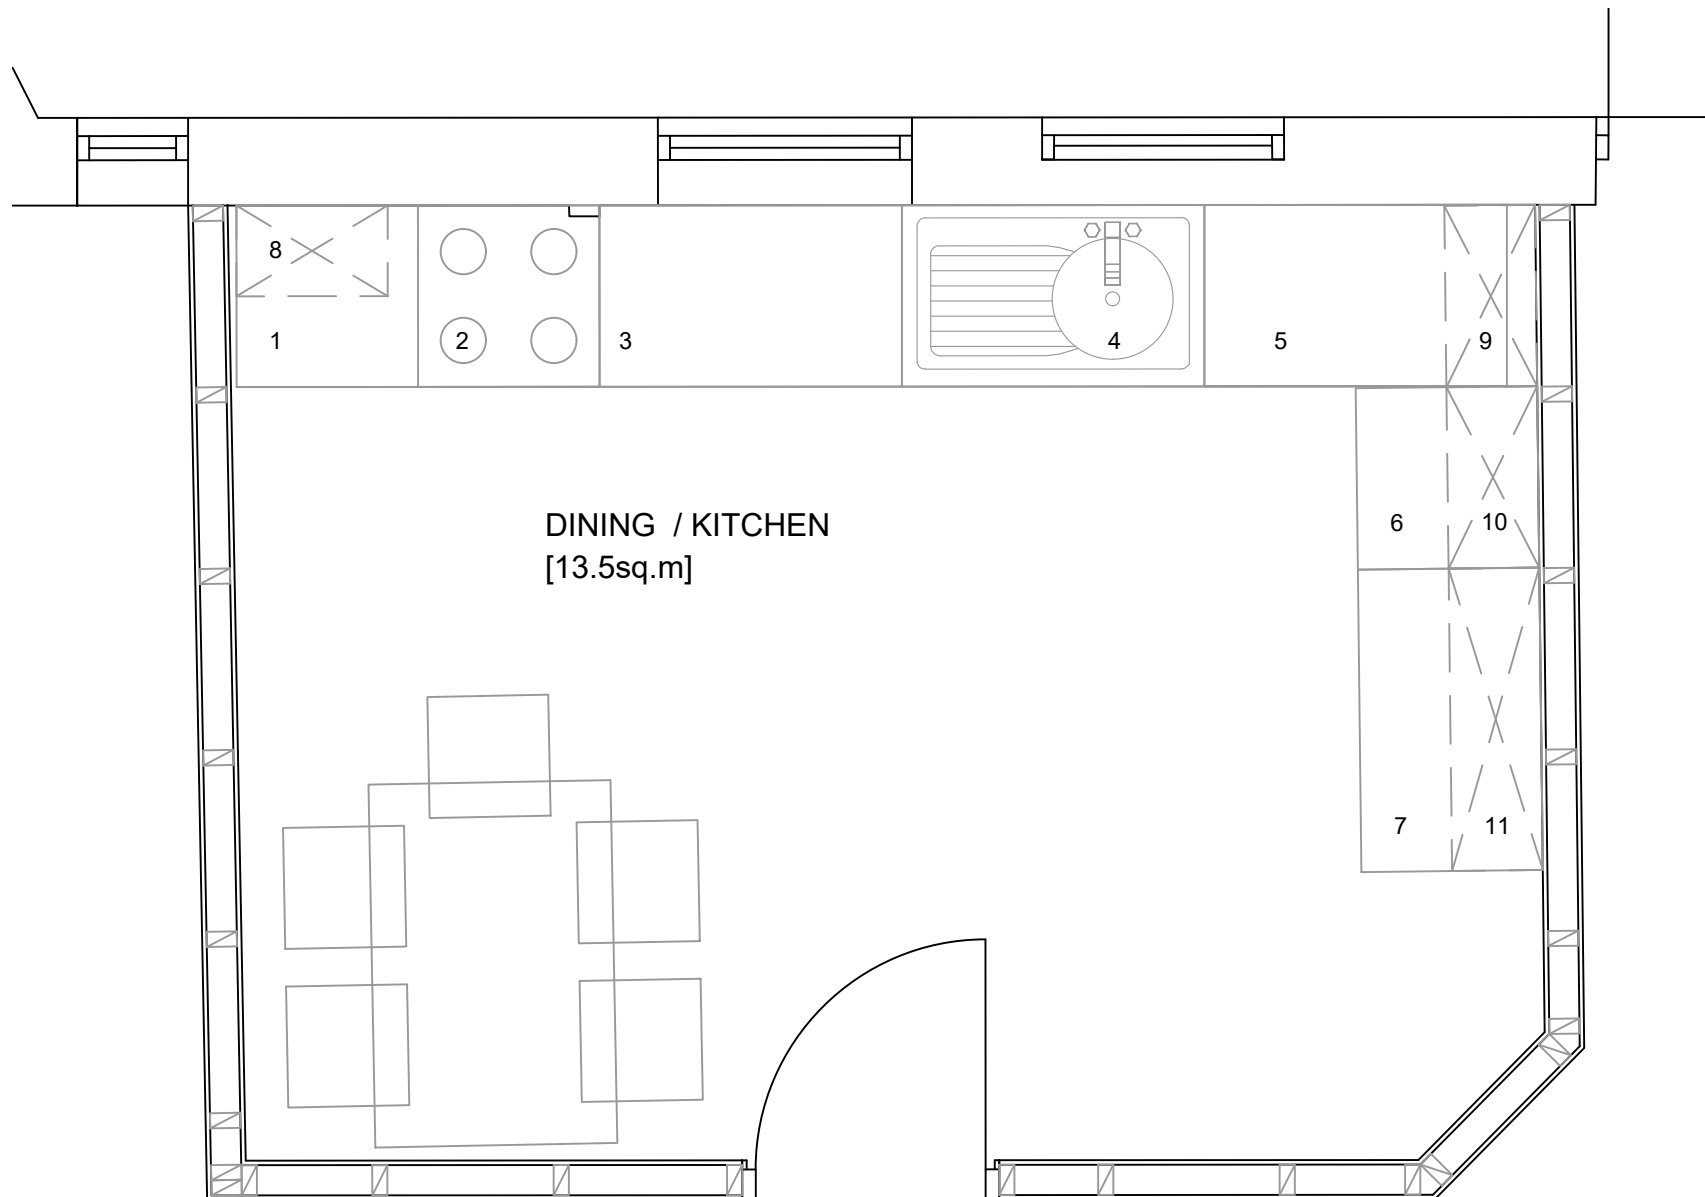

REF DESCRIPTION

- 1 600 drawerline base unit
- 2 600 cooker space
- 3 1000 base unit
- 4 1000 sink base unit
- 5 1000 corner base unit
- 6 600 fridge space
- 7 1000 base unit
- 8 500 wall unit
- 9 600 wall unit
- 10 600 wall unit
- 11 1000 wall unit

DINING / KITCHEN
[13.5sq.m]

PROPOSED KITCHEN PLAN

scale 1 - 25

aj cocker associates

t. 01706 764 880

w. ajcockerassociates.co.uk

date: June 2026

scale: as noted@A4

dwg. nr: M150-105