




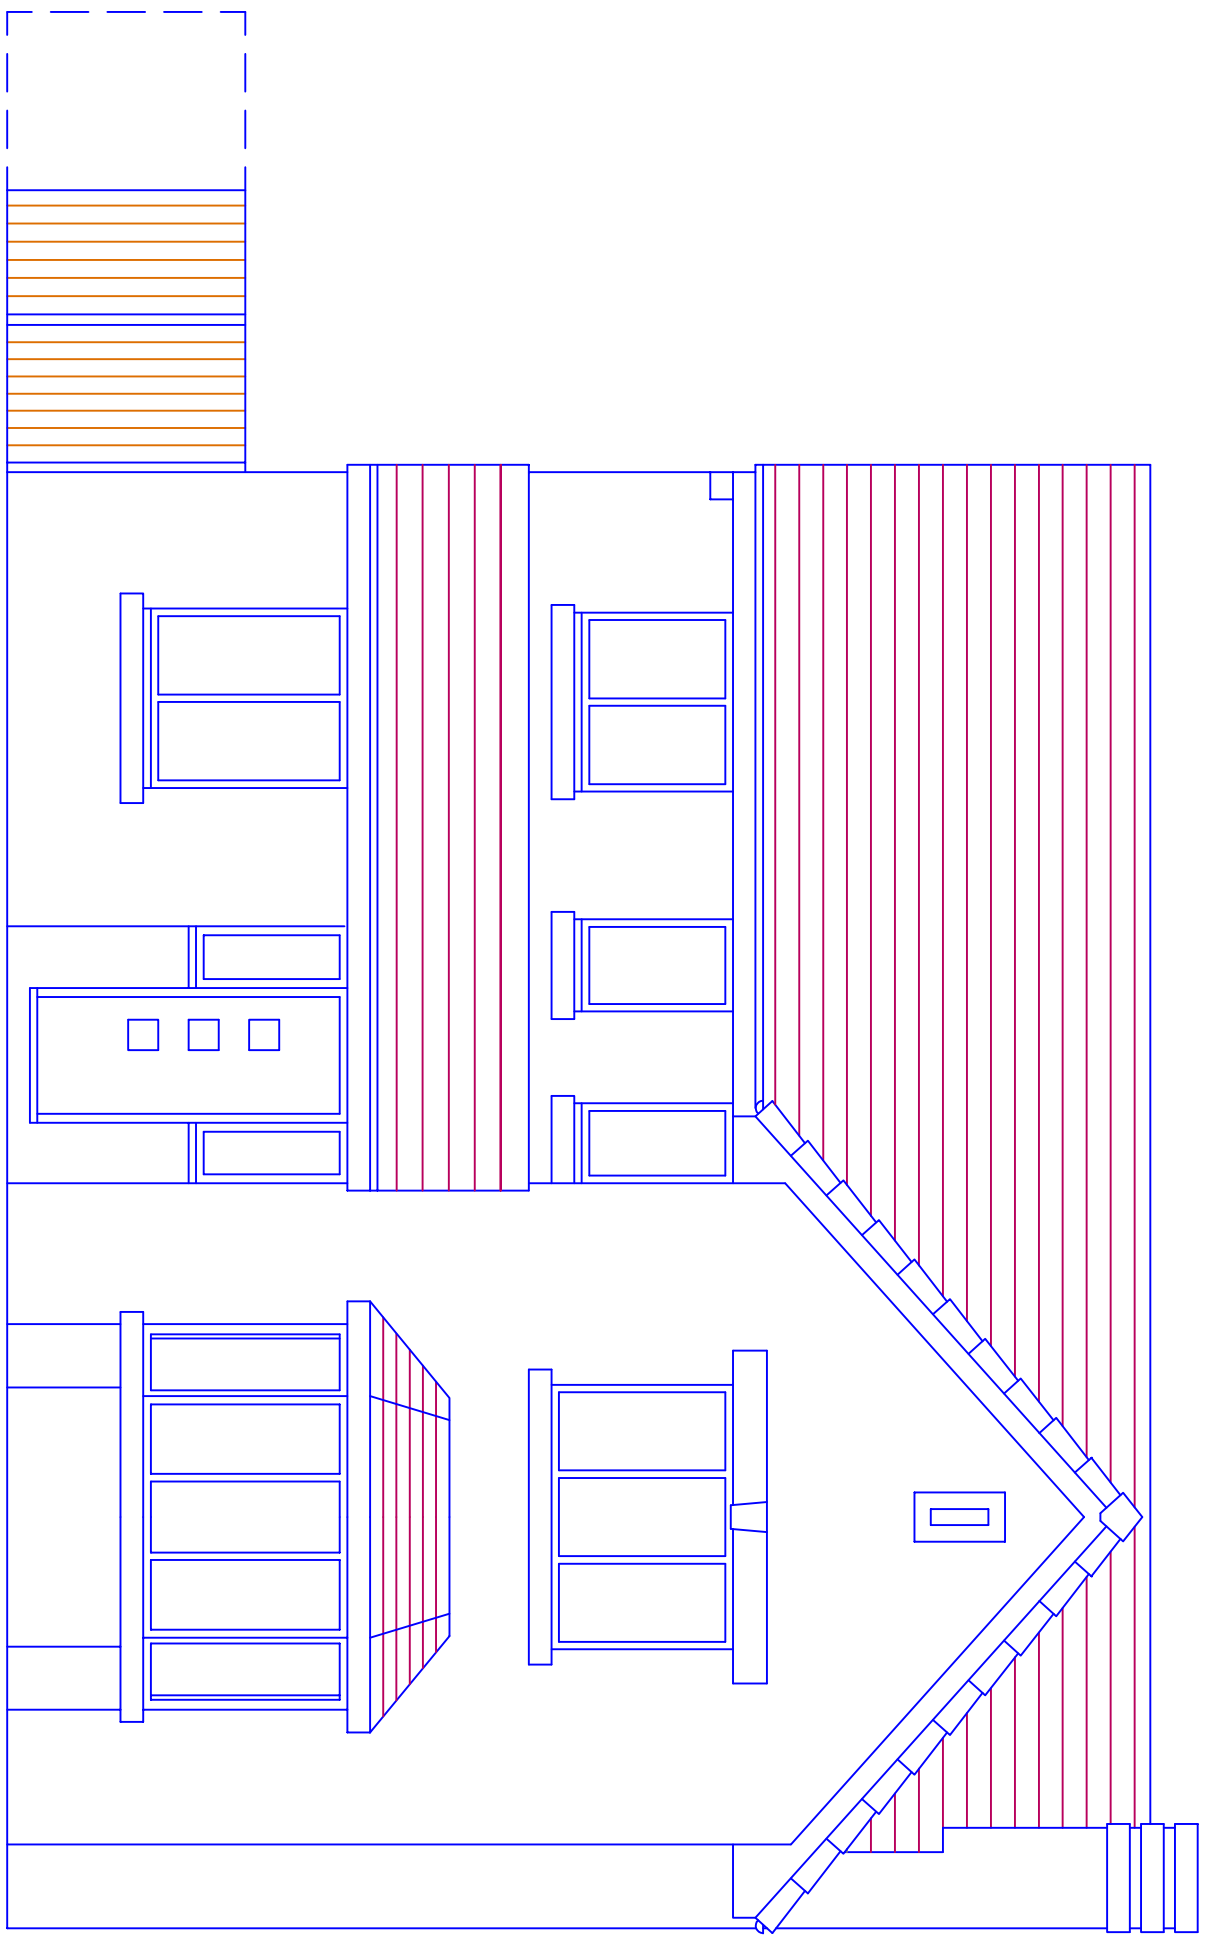


Existing Front Elevation

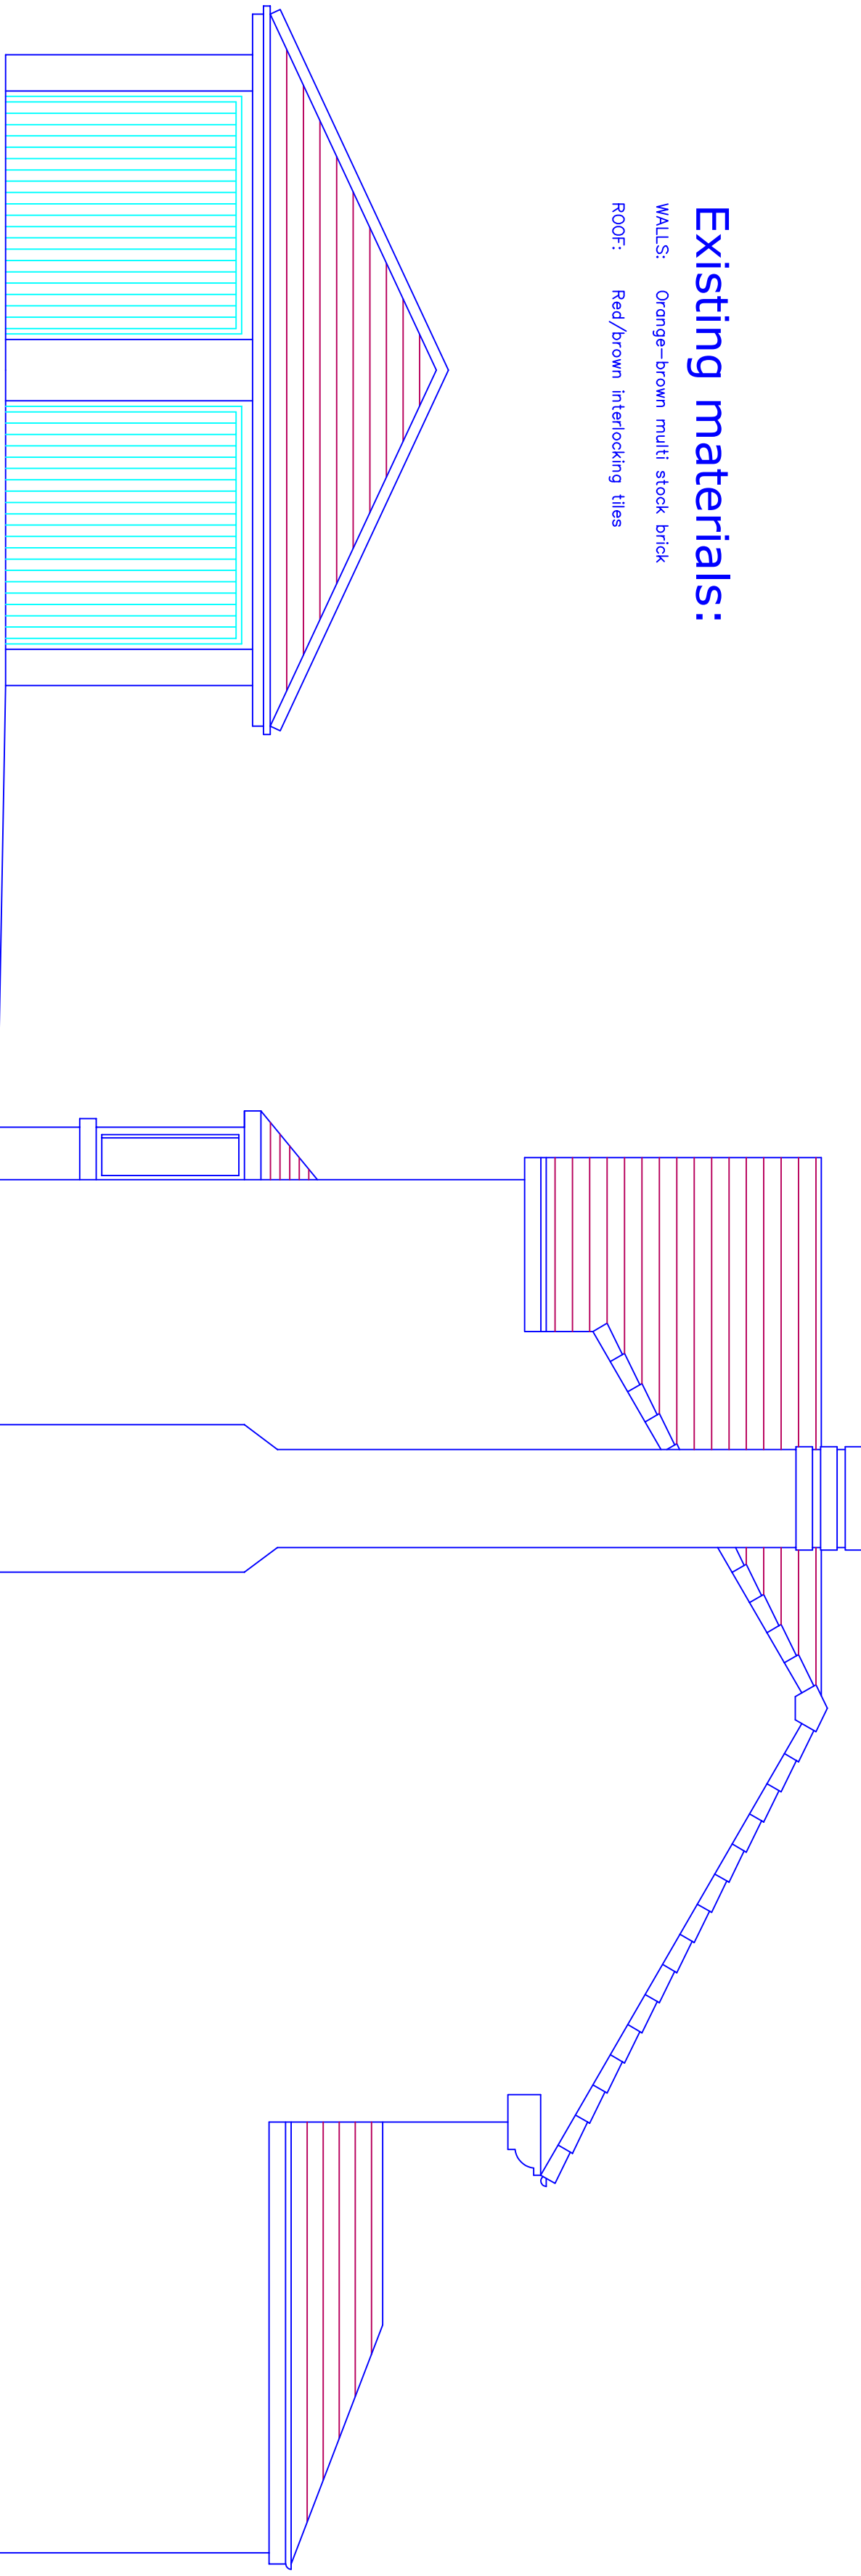

Existing Side Elevation

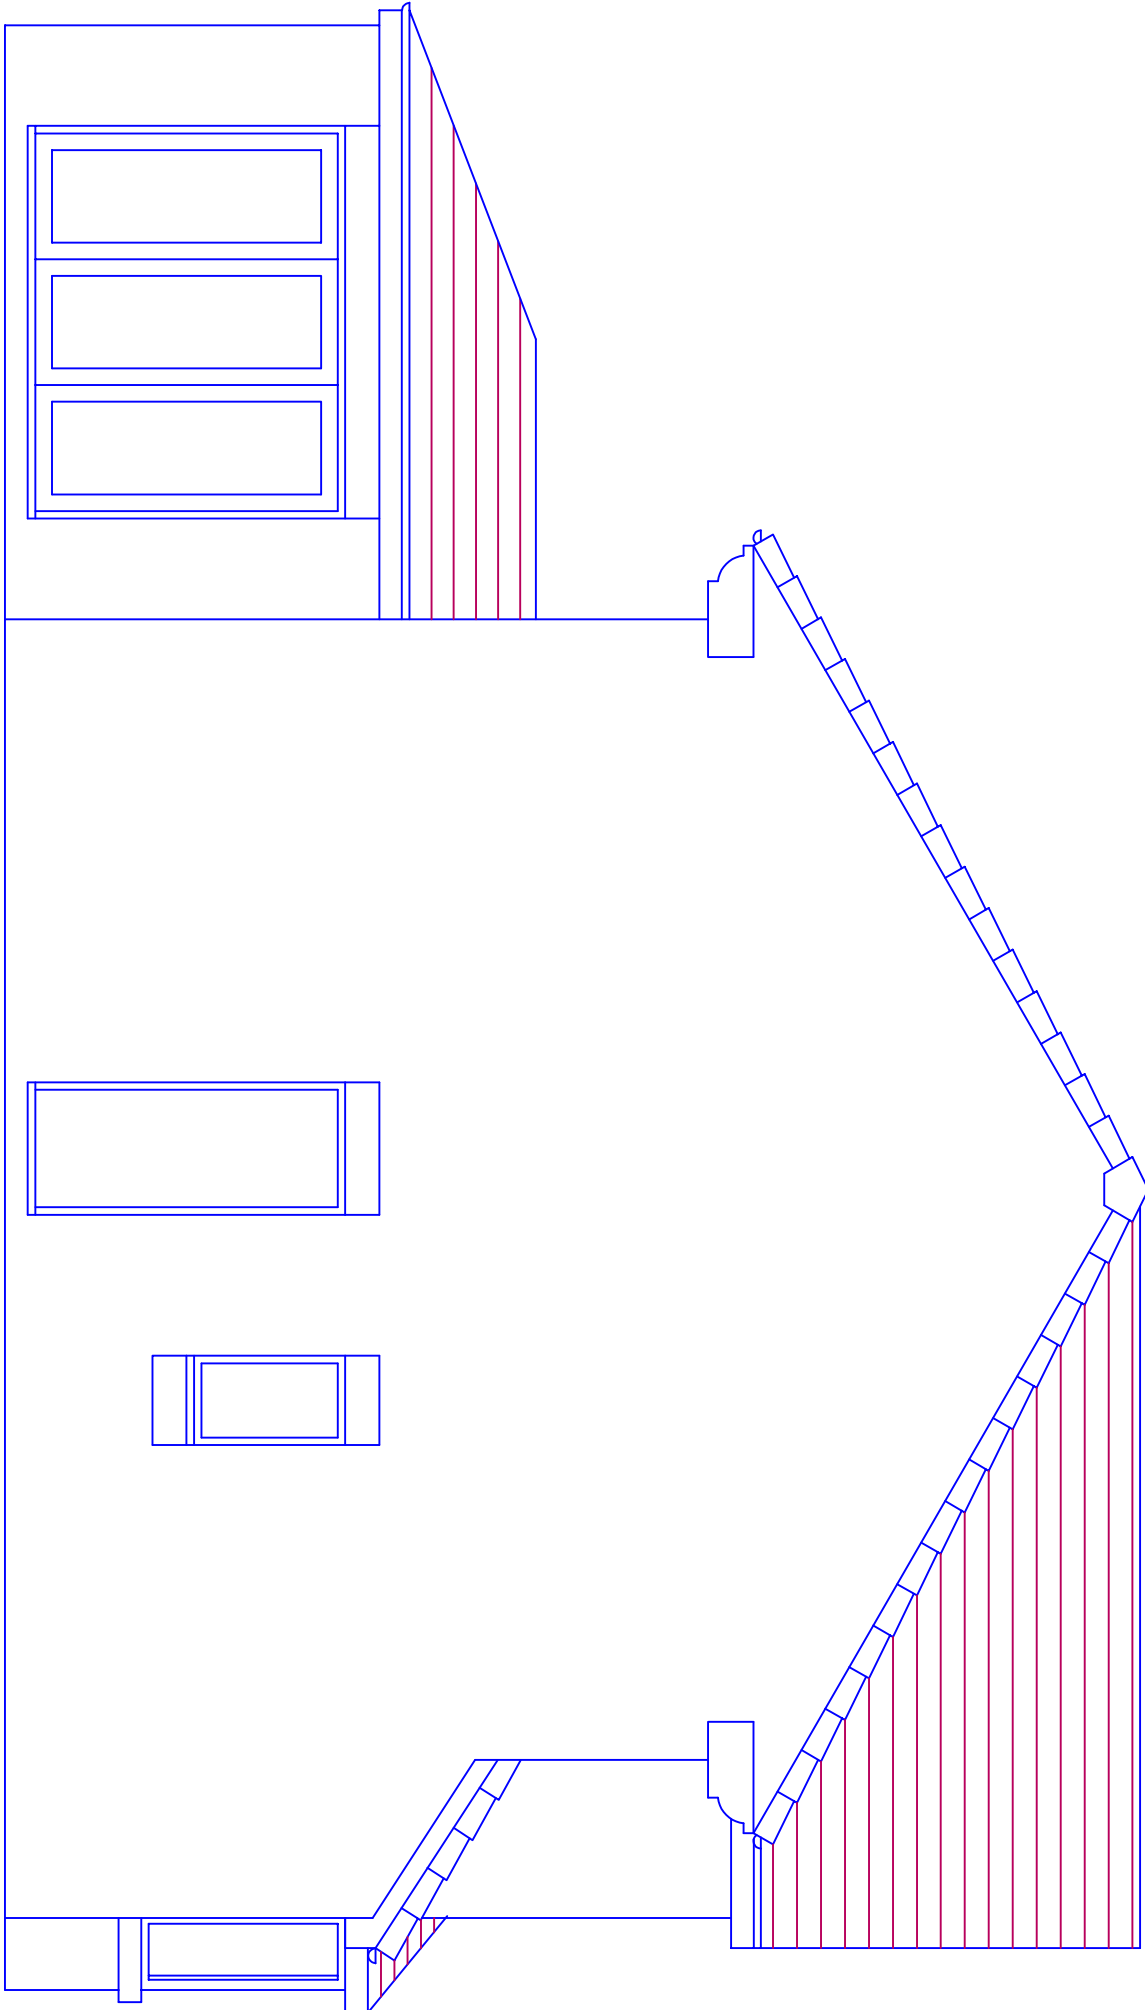


Existing Side Elevation

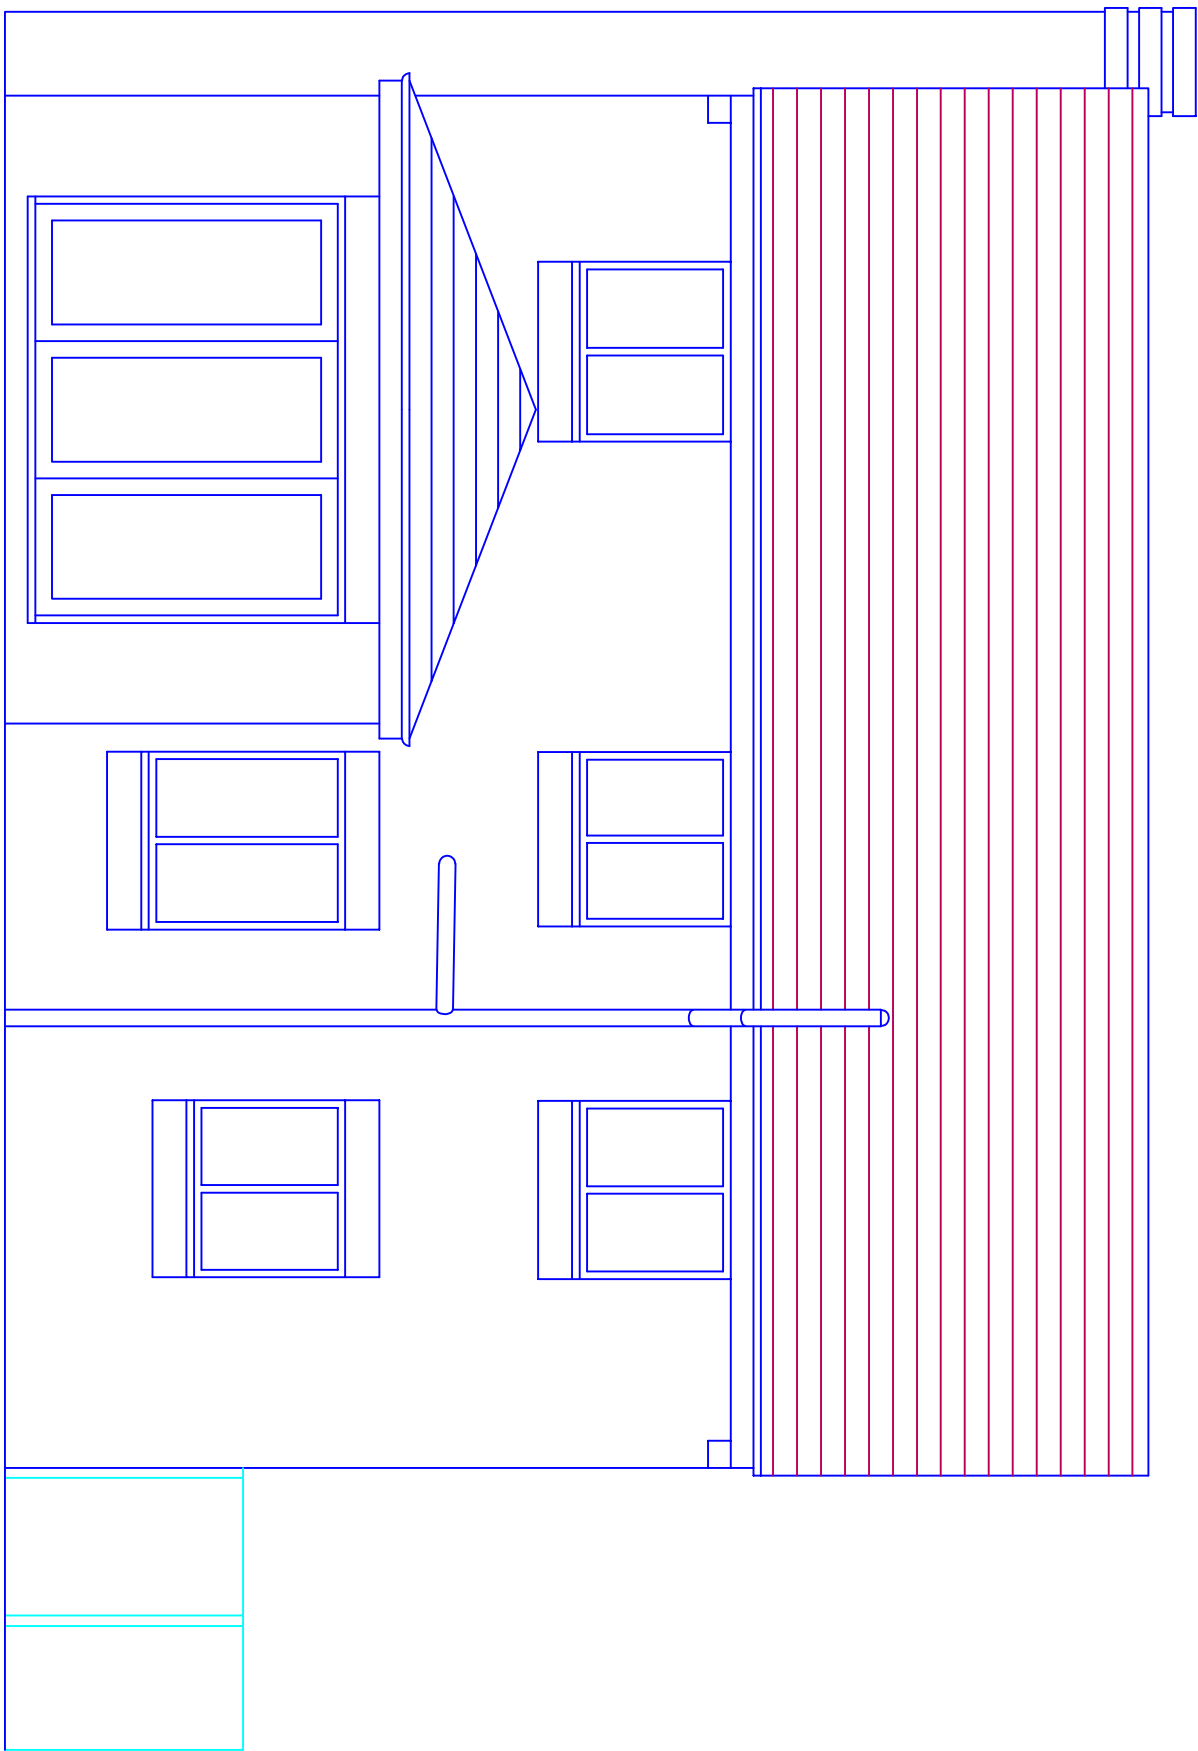

Existing Rear Elevation

This drawing and design concept is the property of PPY design. It should not be reproduced without written permission

2 Hemshore Road, Holcombe Village
Karnsbottom, Lancashire BL8 4PA
Gary Dearden (P Architects) DpArch RIBA
garyppdesign@gmail.com
T: 07706 822751 M: 07712 699482

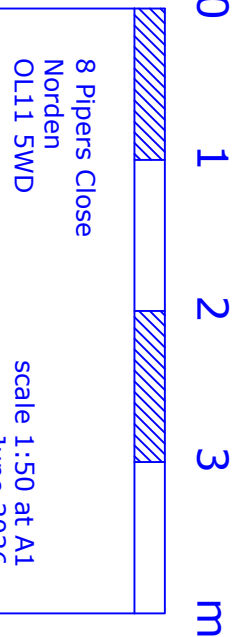

PT2-02 Existing Elevations

P P Y design Ltd