

SD8608
408095
386529

386550

386575

386600

386625
SD8608
408095
386627

This drawing is the property of Alvin Loh Consulting Engineers Ltd. reserved by them. This drawing is not to be copied or disclosed by or to any unauthorised persons without the prior written consent of Alvin Loh.

Do not scale from this drawing.

All dimensions are to be checked on site prior to construction, manufacture of any components and ordering of materials and equipment.

Any discrepancies are to be reported to the architect for clarification.


All materials and workmanship to be in accordance with the current British Standards and codes of practice.

This drawing is to be read in conjunction with all relevant Architectural, Structural Engineers, Mechanical Engineers, Electrical Engineers and Specialists drawings and specifications.


As with all construction projects the CDM 2015 regulations apply and the work on this project may require both the issue of a notification to the HSE (because of the duration of the works on site) and the client may also need to appoint a Principal Designer because there may be more than one contractor working on site.

The Principal Designer will be able to coordinate the pre-construction information and also ensure that all duty holders under CDM comply with their relevant duties.

The building owner is to serve a Party Wall Act Notice as applicable to adjoining property owners as outlined in The Party Wall Act 1996. The Building Contactor is to verify the thickness of the party walls prior to commencement of the proposed works.

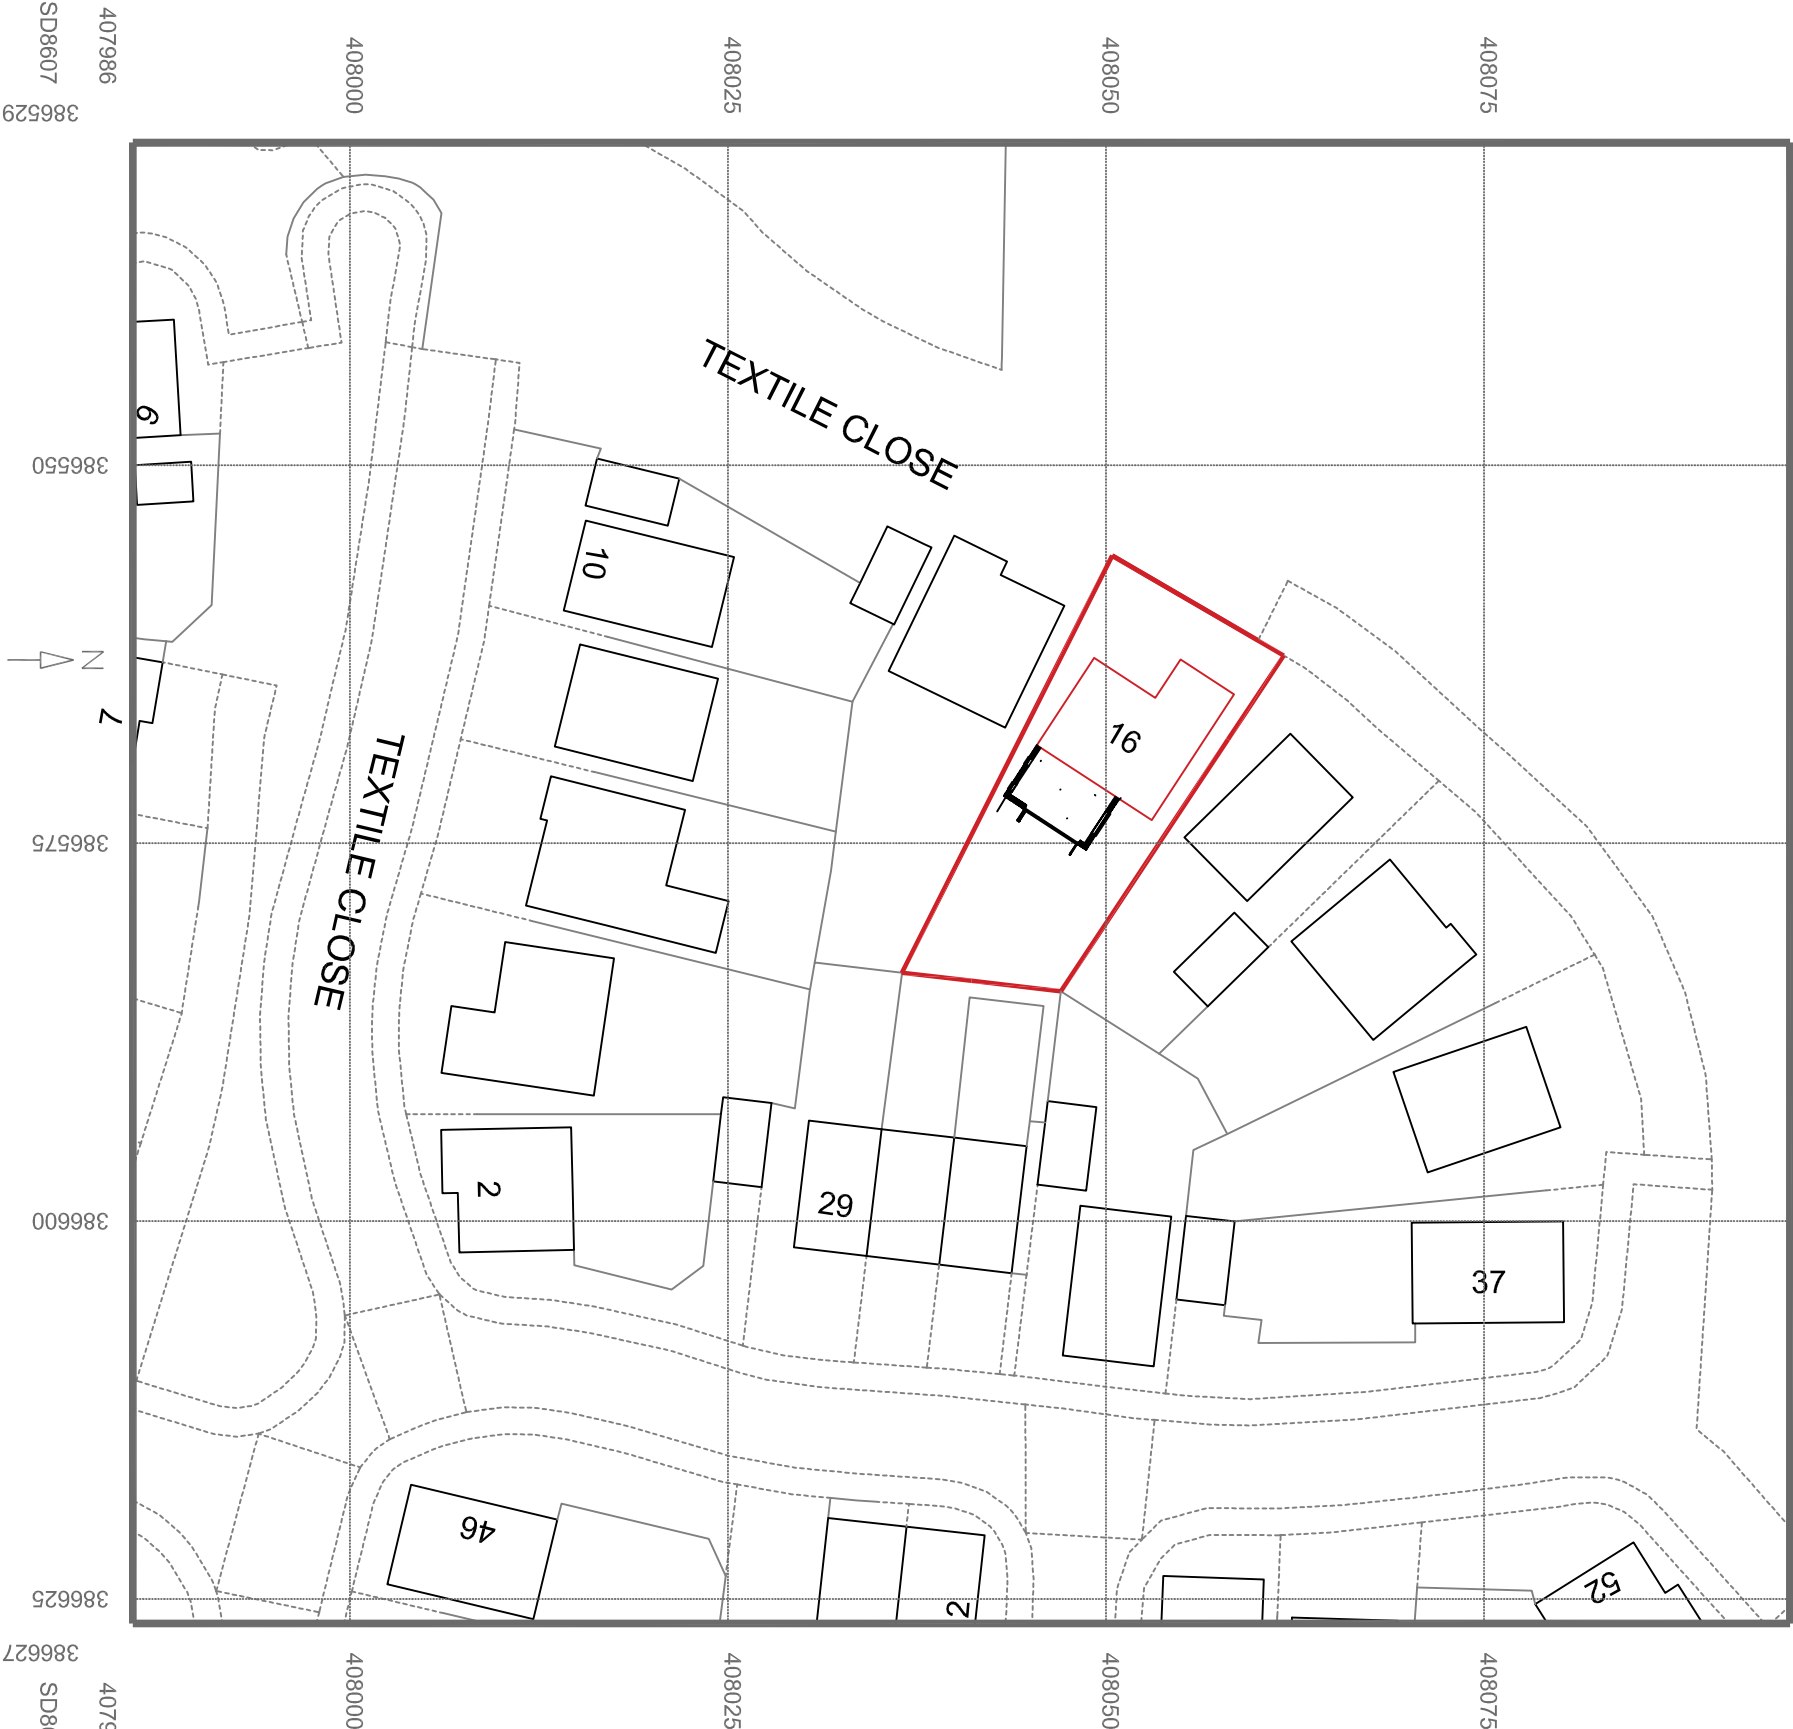

407986
SD8607
386627
© Crown copyright 2025 Ordnance Survey 100053143

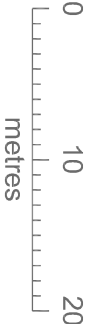

Alvin Loh Consulting Engineers Ltd.
Consulting Engineers
16 Derby Street,
Manchester M8 8RW
Tel. 07713647885
E-Mail : alvinloh@btinternet.com

CLIENT

Mr CUN JIE YE

PROJECT:-

16 TEXTILE CLOSE, MIDDLETON M24, 6FD
PROPOSED SINGLE STOREY REAR EXTENSION AND
AND GARAGE CONVERSION.

DETAIL

LOCATION PLAN - PROPOSED

DATE		SCALE	
JUNE 2026		1:500	
DRAWN	CHK BY	JOB No.	DRG. NUMBER
ALOH	AL	226-141	05