




1 | Proposed West Elevation  
1 : 50



2 | Proposed North Elevation  
1 : 50



3 | Proposed East Elevation  
1 : 50

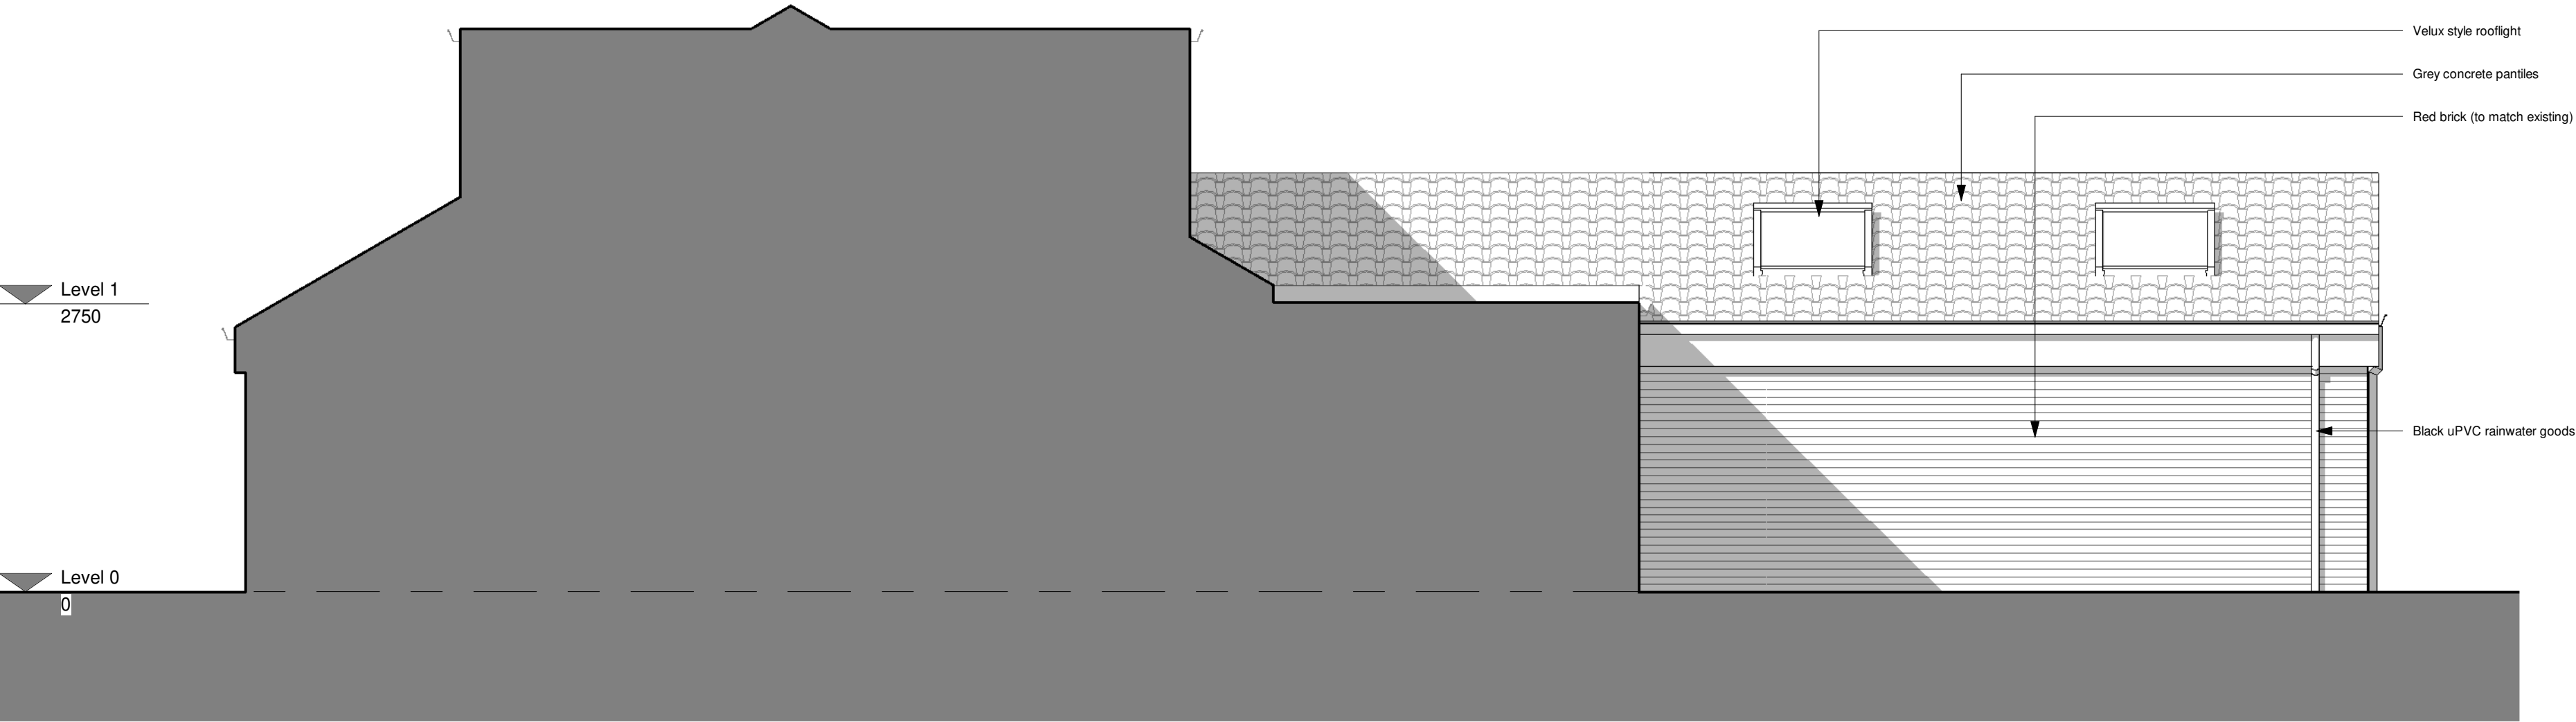

4 | Proposed South Elevation  
1 : 50

0m 1m 2m 3m 4m

CDM REGULATIONS 2015. All current drawings and specifications for the project must be read in conjunction with the Designer's Hazard and Environment Assessment Record. All intellectual property rights reserved.

Designed with reference to the surveys, information and reports listed: Ordnance Survey Promap, Licence number 100022432

James Kelly Architects Ltd t/a Solid Void – 16 Woolfenden Way, Wardle, OL12 9SS  
Tel: 07949448088 – Email: [solidvoid@outlook.com](mailto:solidvoid@outlook.com) – Web: [www.solidvoid.co.uk](http://www.solidvoid.co.uk) -  
Company No. 08545034

| Rev | Date     | Description    |
|-----|----------|----------------|
| -   | 28.05.26 | Planning Issue |
| A   | 28.06.26 | Planning Issue |

| Dwn | Ckd | Drawn      | Author   |
|-----|-----|------------|----------|
|     |     | Checked    | Checker  |
|     |     | Date       | 05/26/26 |
|     |     | Scale @ A1 | 1 : 50   |

24 Ferrand Road, OL15 9ED  
(2397)  
Proposed Elevations

FRL-SVA-ZZ-ZZ-DR-A-2011  
REV A  
PLANNING

SOLIDVOID