



IF IN ANY DOUBT PLEASE ASK THE ARCHITECT FOR CLARIFICATION.
DO NOT SCALE FROM DRAWING. ALL DIMENSIONS TO BE CHECKED ON SITE
THE COPYRIGHT FOR THESE DRAWINGS REMAINS THE PROPERTY OF THE ARCHITECT,
THEY MUST NOT BE REPRODUCED IN ANY WAY WITHOUT THE ARCHITECT'S PRIOR
WRITTEN CONSENT.

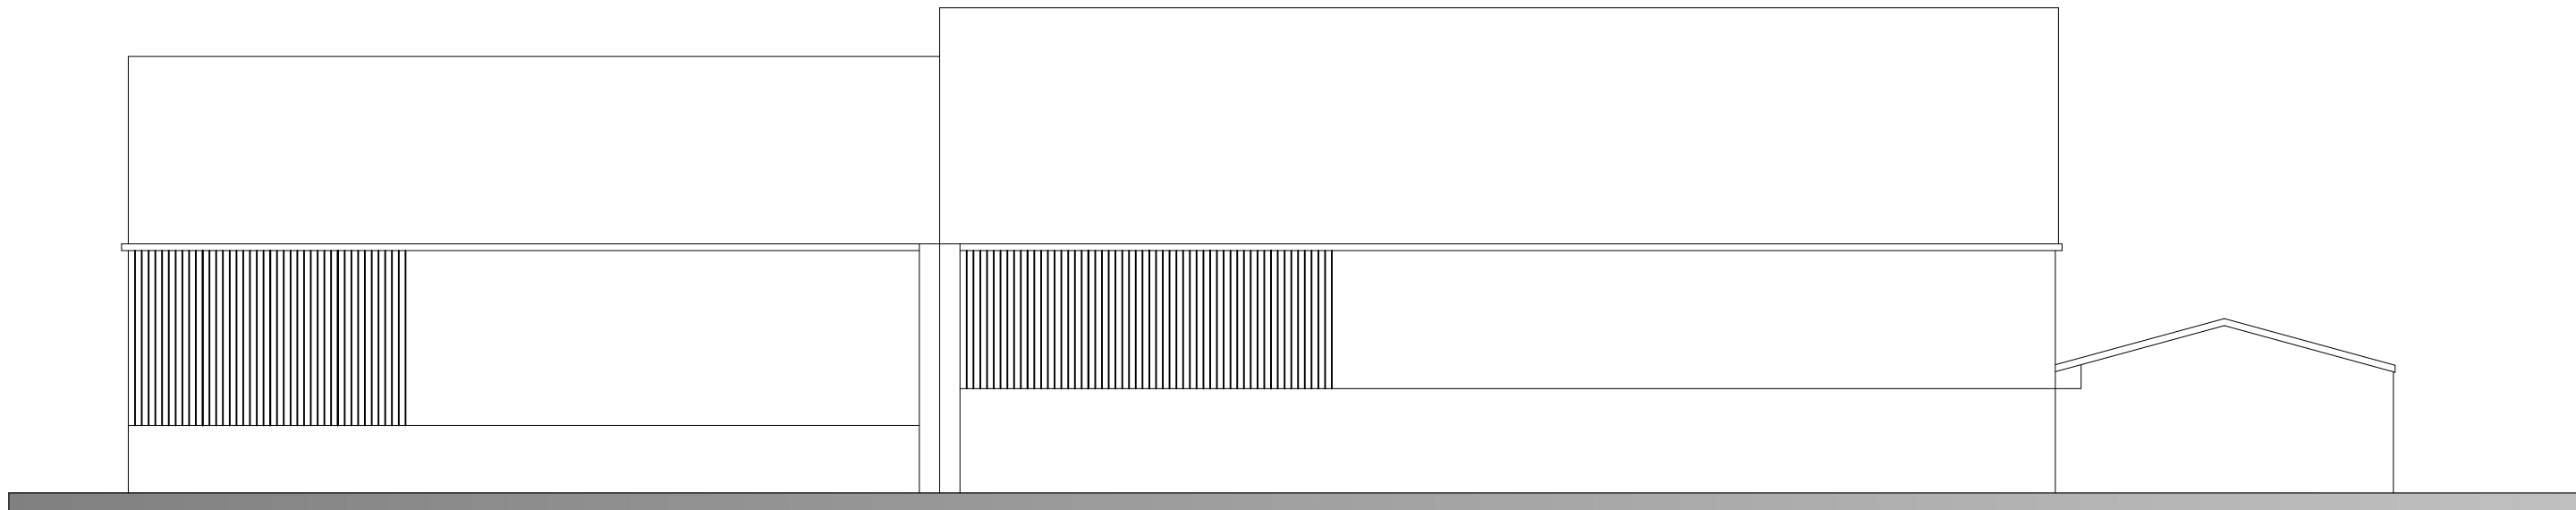


EXISTING ELEVATION ADELAIDE STREET




EXISTING ELEVATION TOWNROW STREET

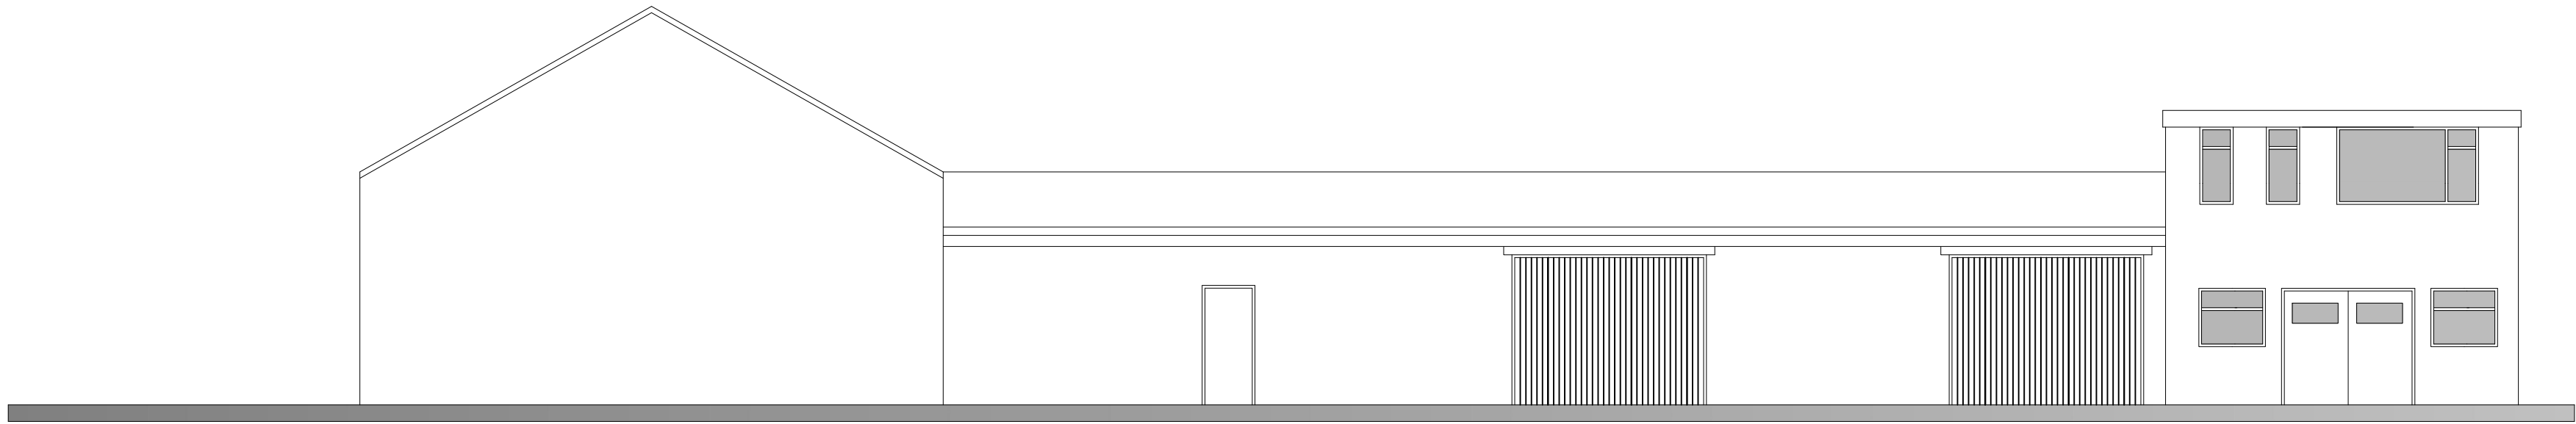

EXISTING ELEVATION TO PARKING AREA

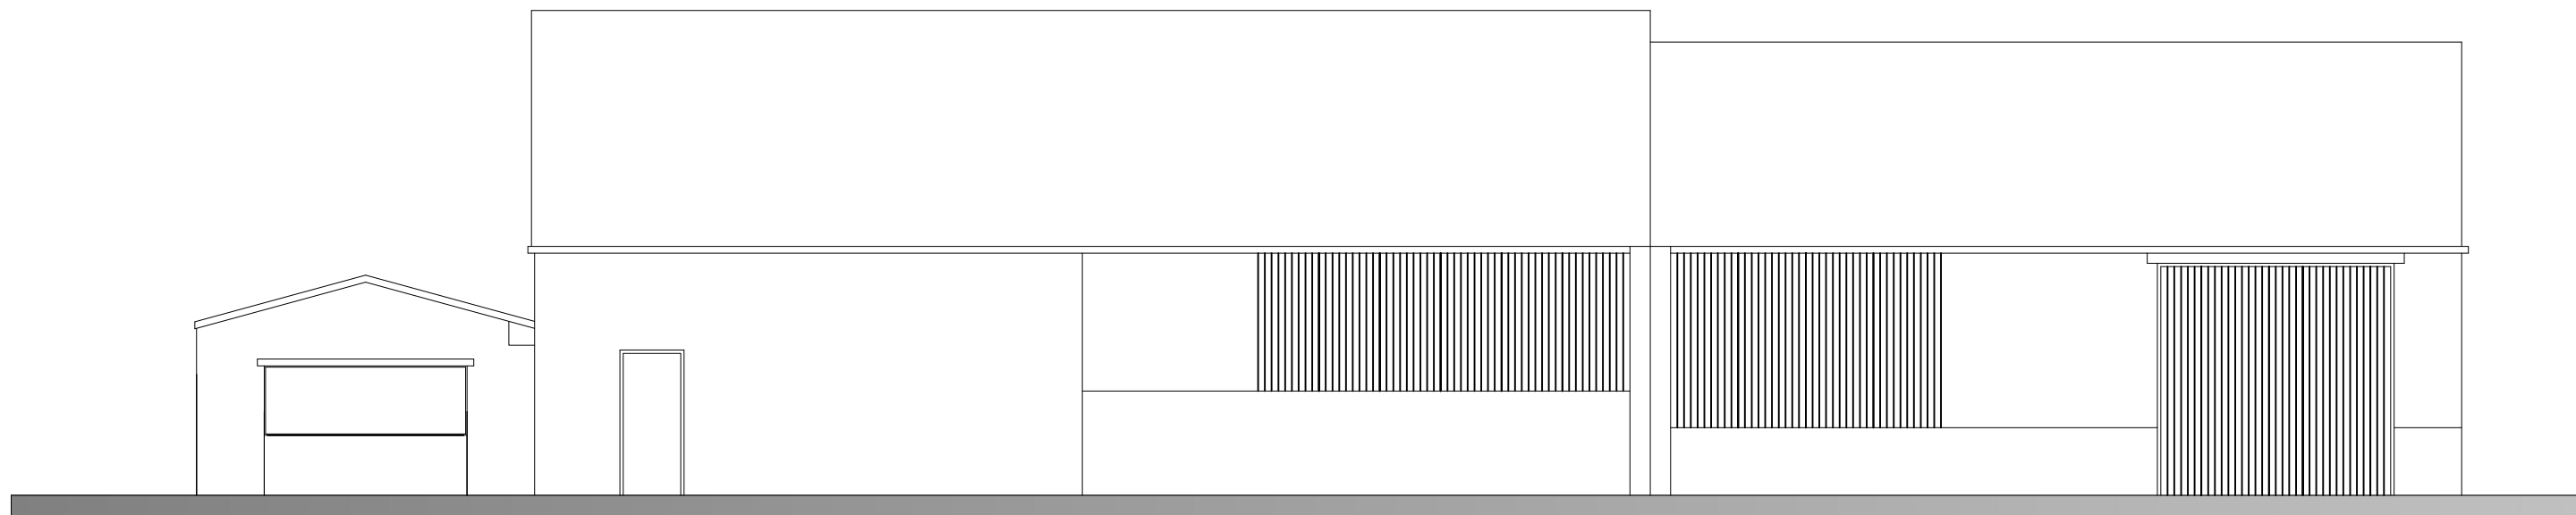

EXISTING ELEVATION TO REAR

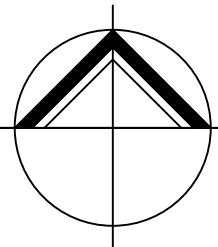

**NORTHERN
DESIGN**
(OLDHAM)
CHARTED ARCHITECTS

NORTHERN DESIGN
17 STATION LANE
GROTTON
OLDHAM
OL4 5GY
TELEPHONE : 07753 859616

CLIENT
MR M NIAZ

PROJECT
PROPOSED MOT STATION AND CAR
SALES SHOWROOM
1 ADELAIDE STREET HEYWOOD

DRAWING TITLE
EXISTING ELEVATIONS

Rev.	Notes	Date	Drawn
A	PLANNING	06.26	A.D.

SCALE

1:100 AT A1

04.26

AD

PROJECT No.	DRAWING No.	Rev.
2615	07	A