
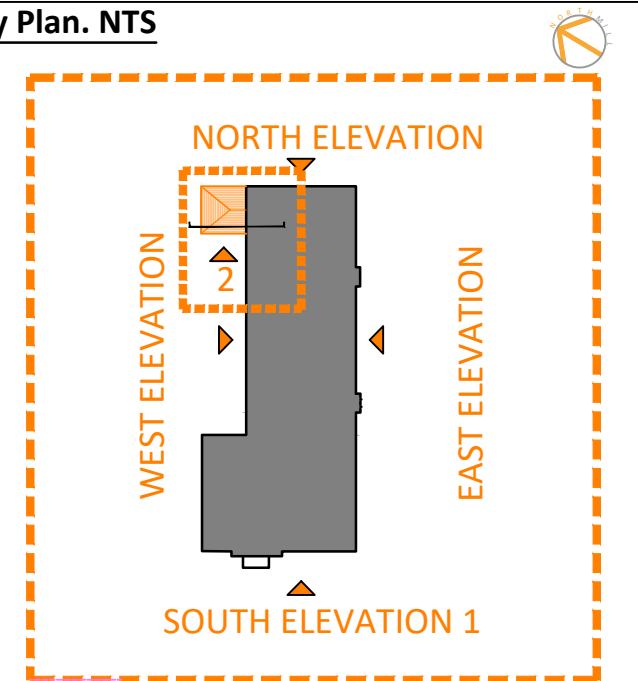
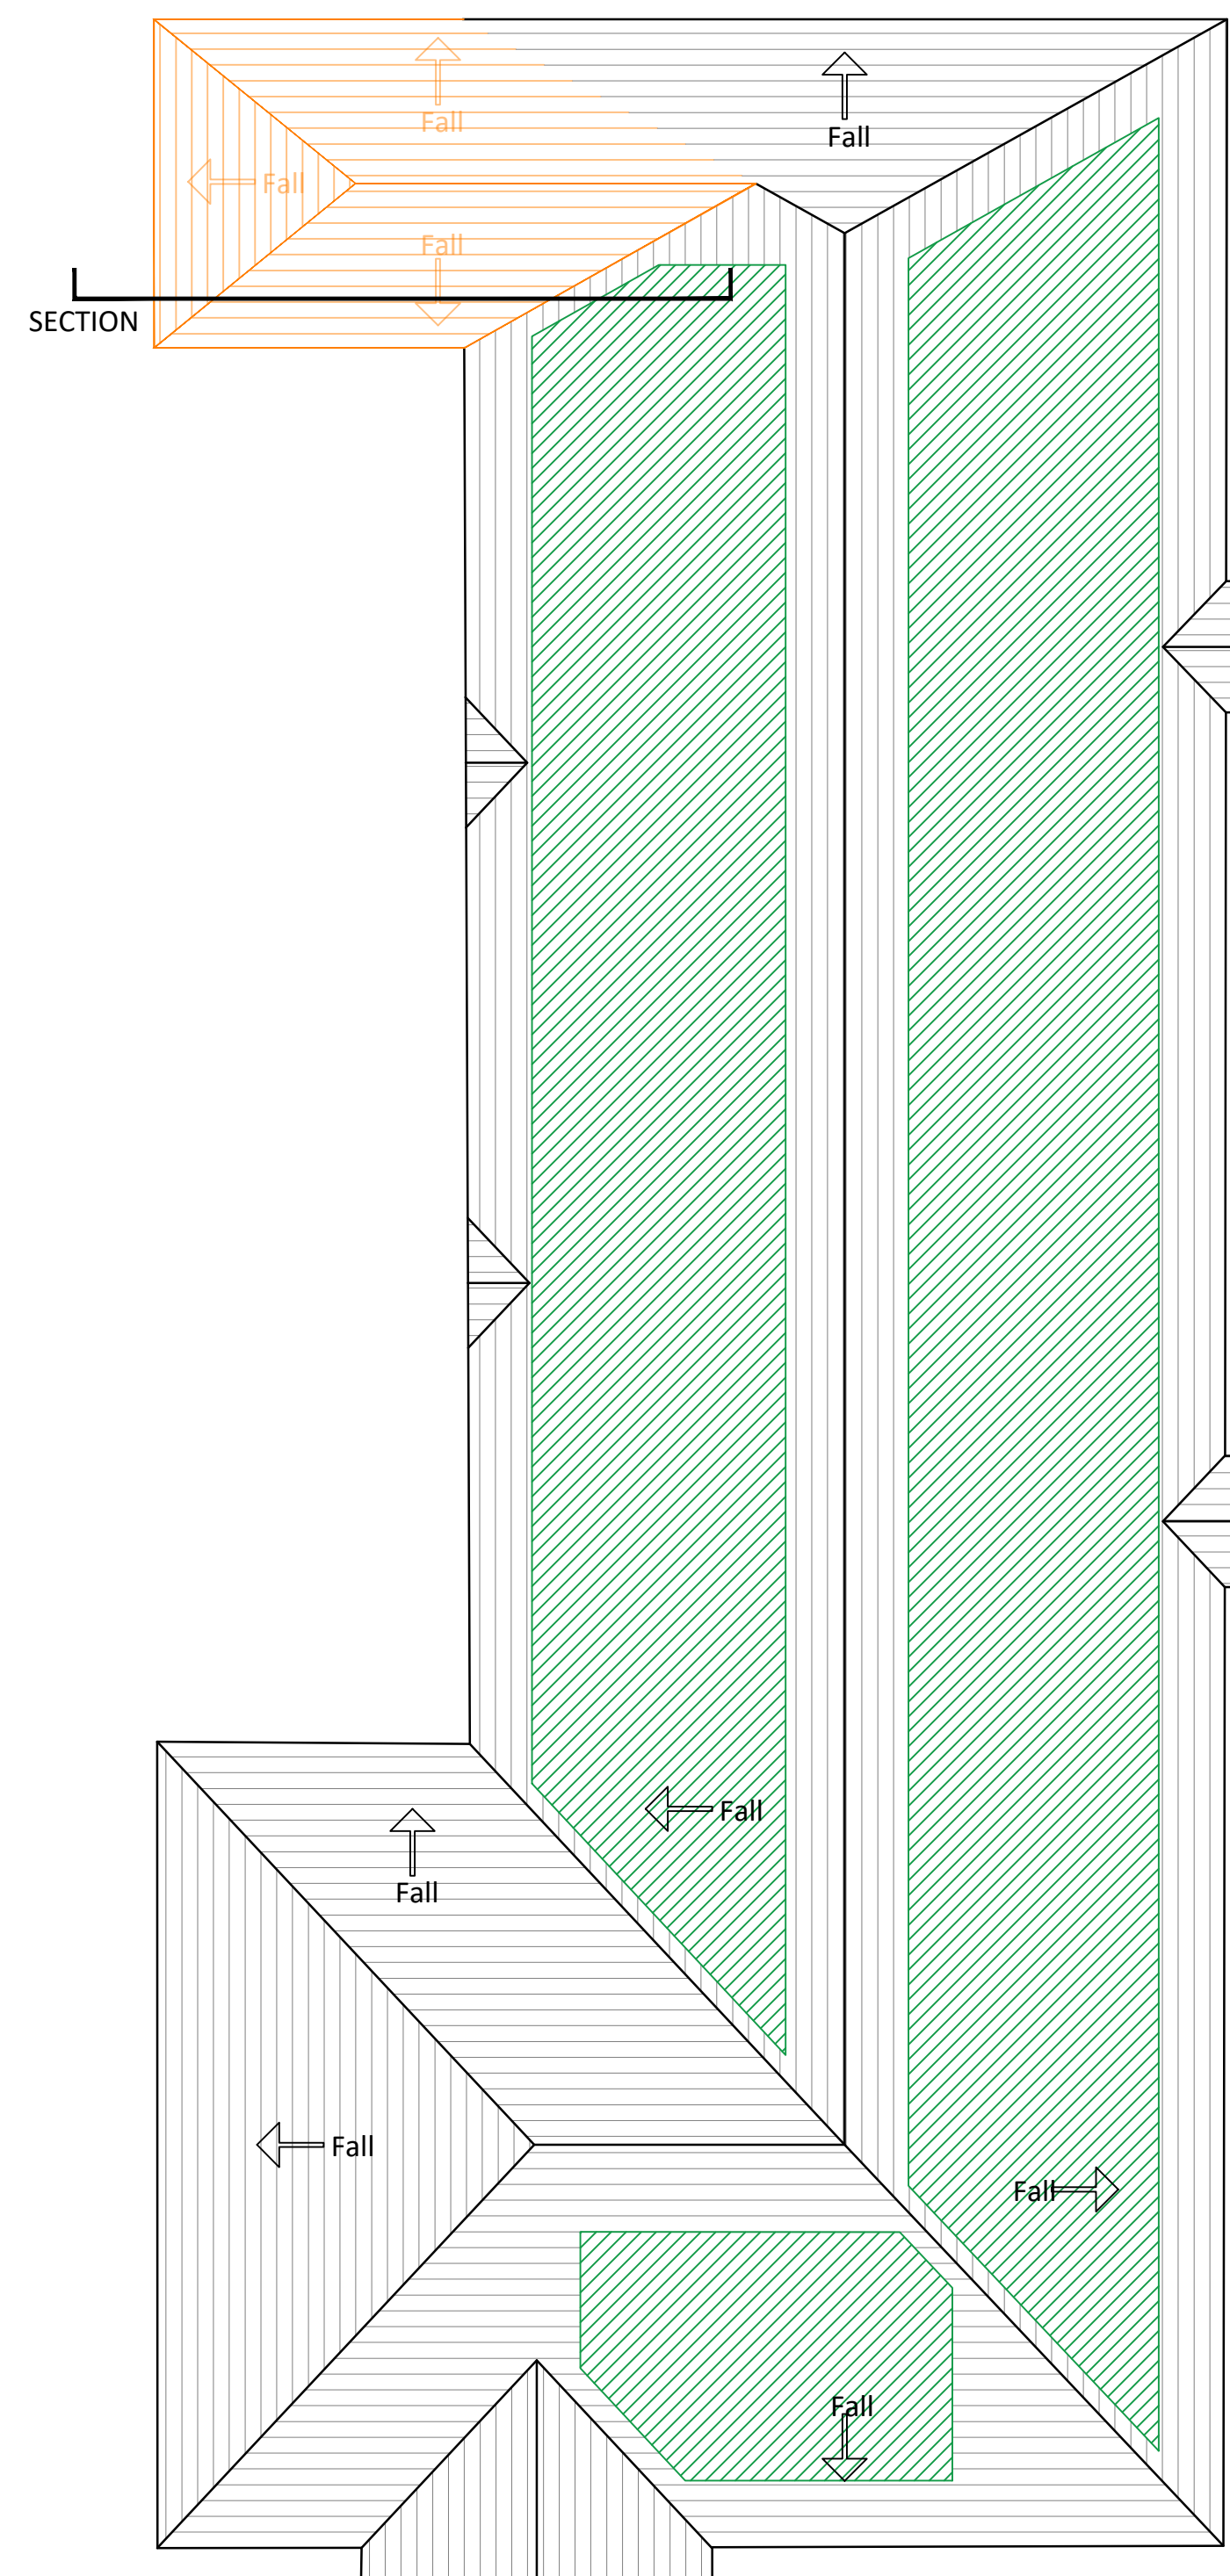
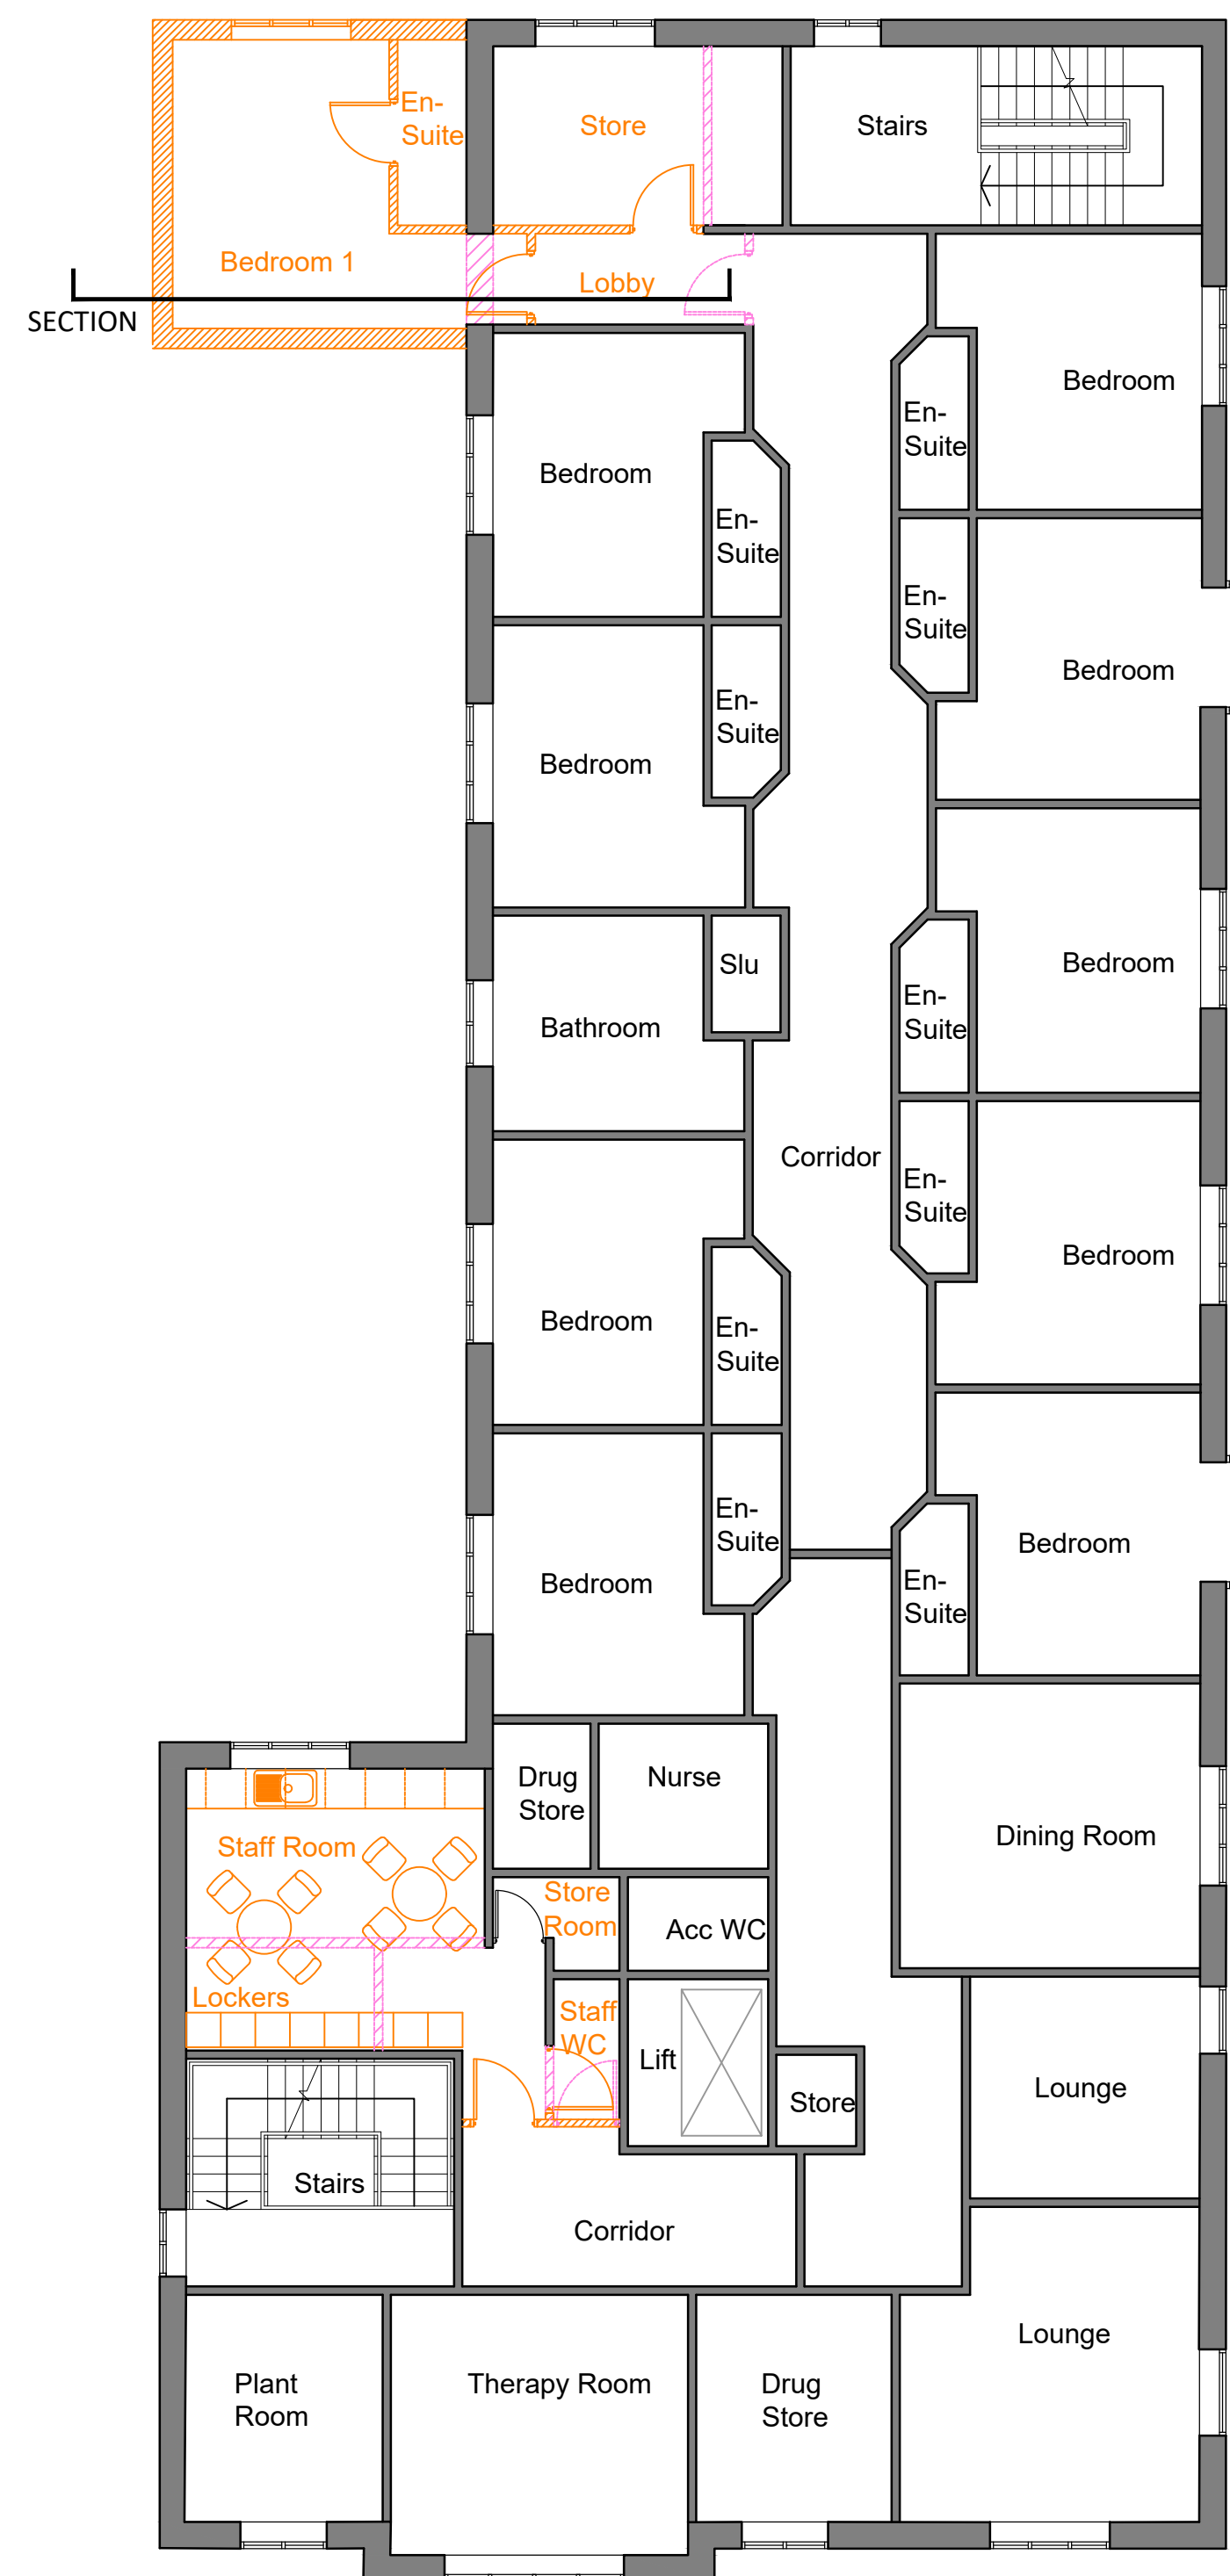


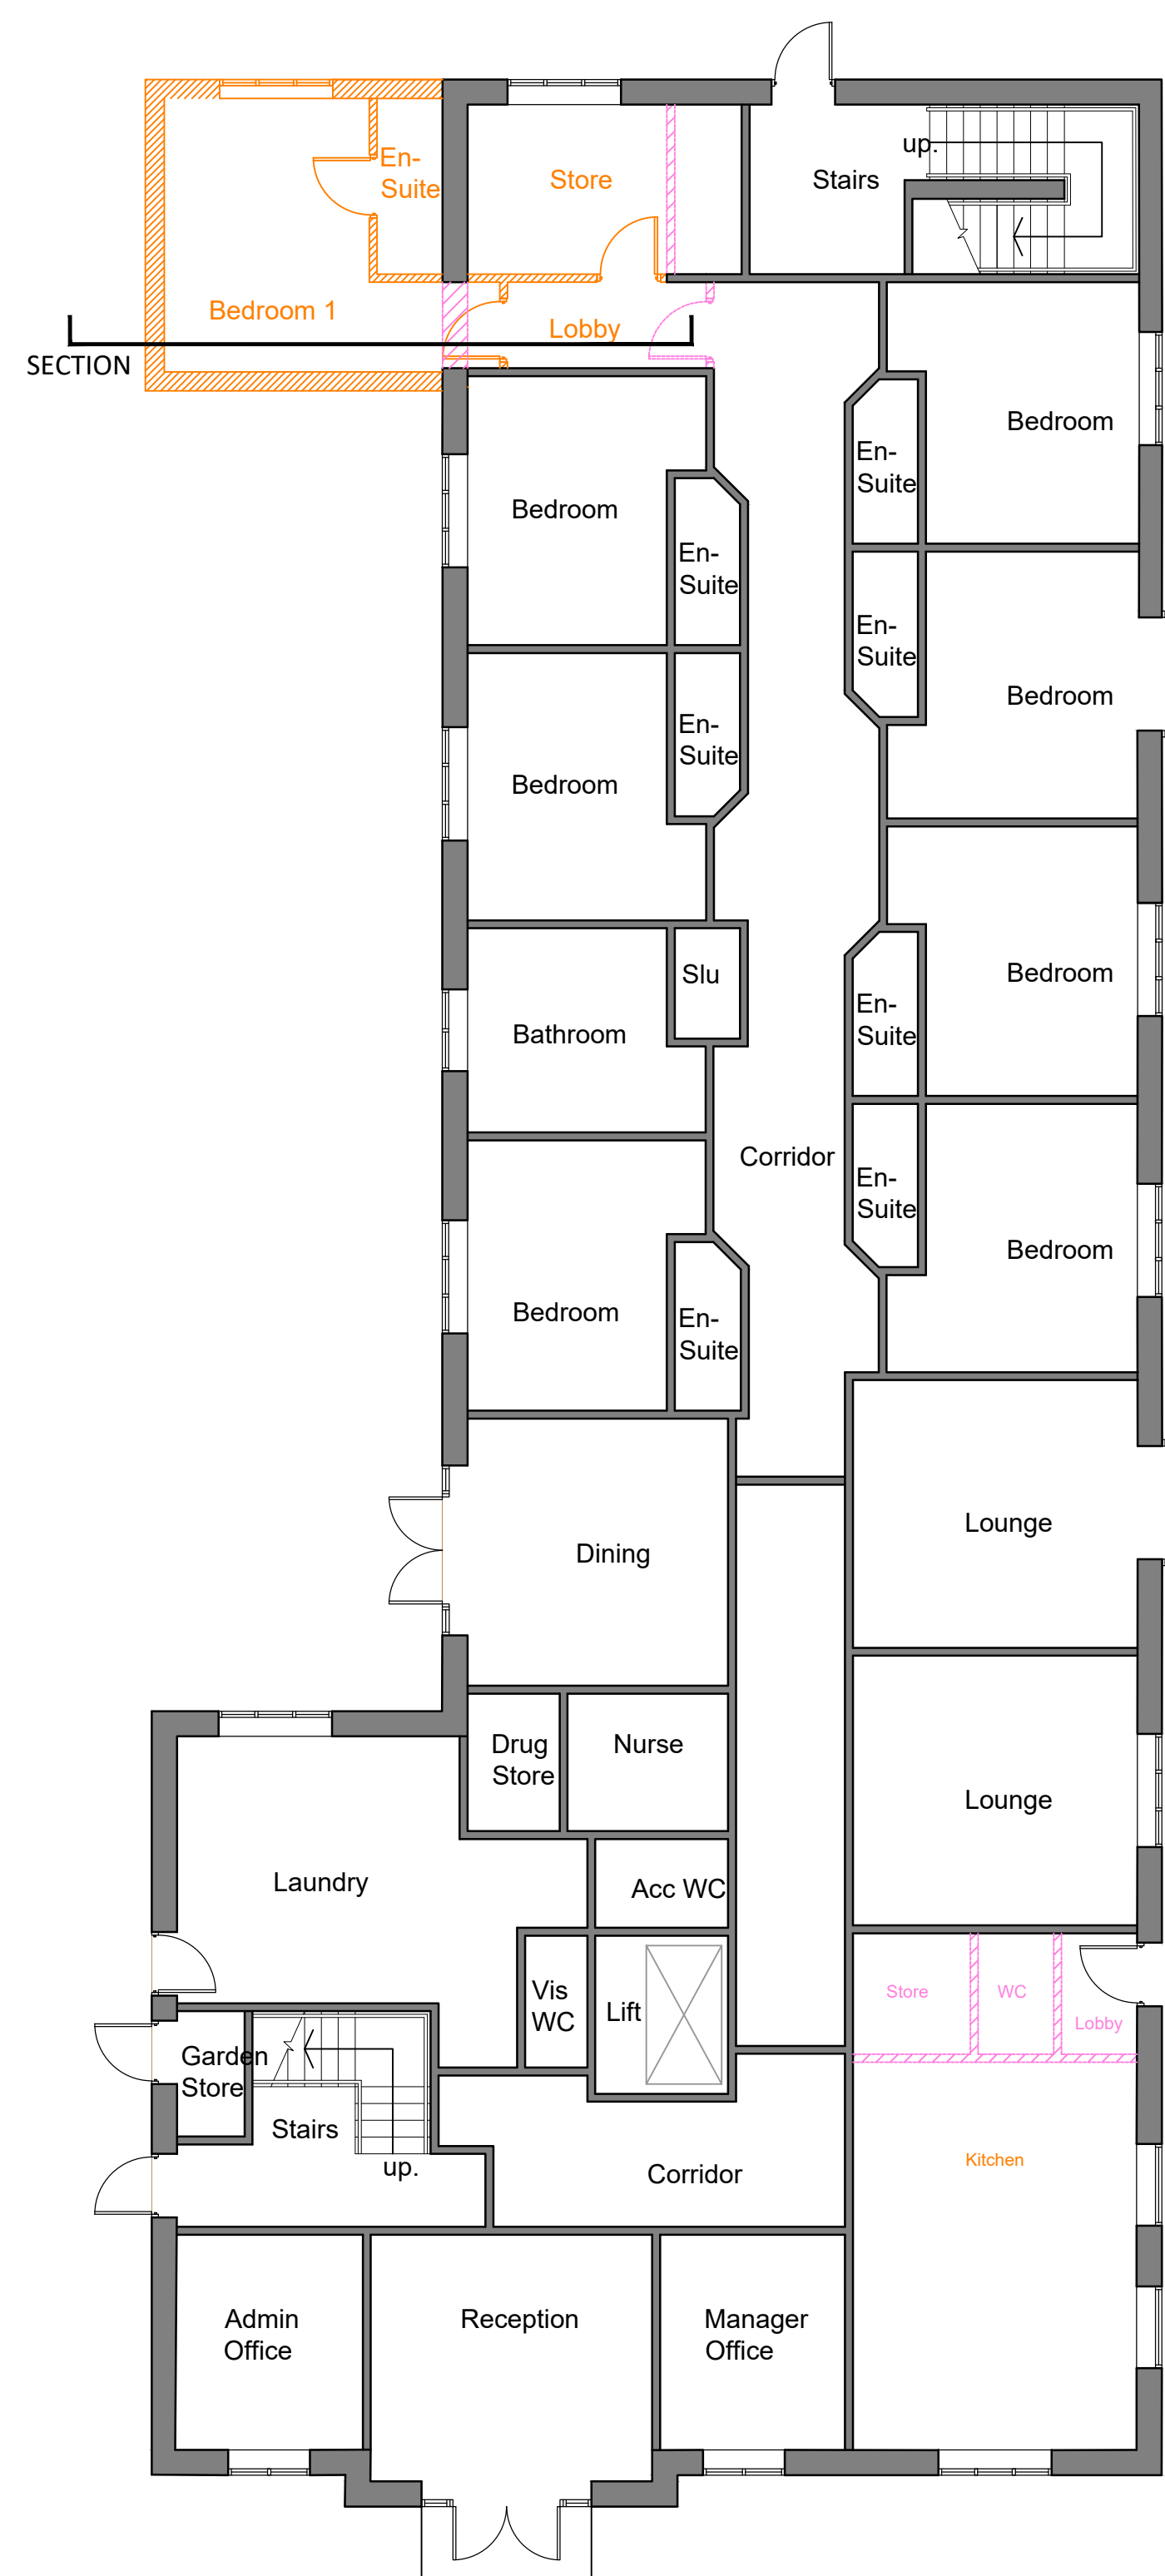

NOTES:

KEY

 Existing Structure Proposed Works

Rev	Description	By	Chk	Date



Project
Church Walks Care Home
Cavendish Road,
Kirkholt,
Rochdale, OL11 2QX

Client  Exemplar
Health Care

Project No: 3038	Scale @ A1: 1:100	Date: 03/10/2025
Drawn: LM	Checked: GTC	Status: PLANNING
Drawing No:		Revision:
PL(01)100		-