



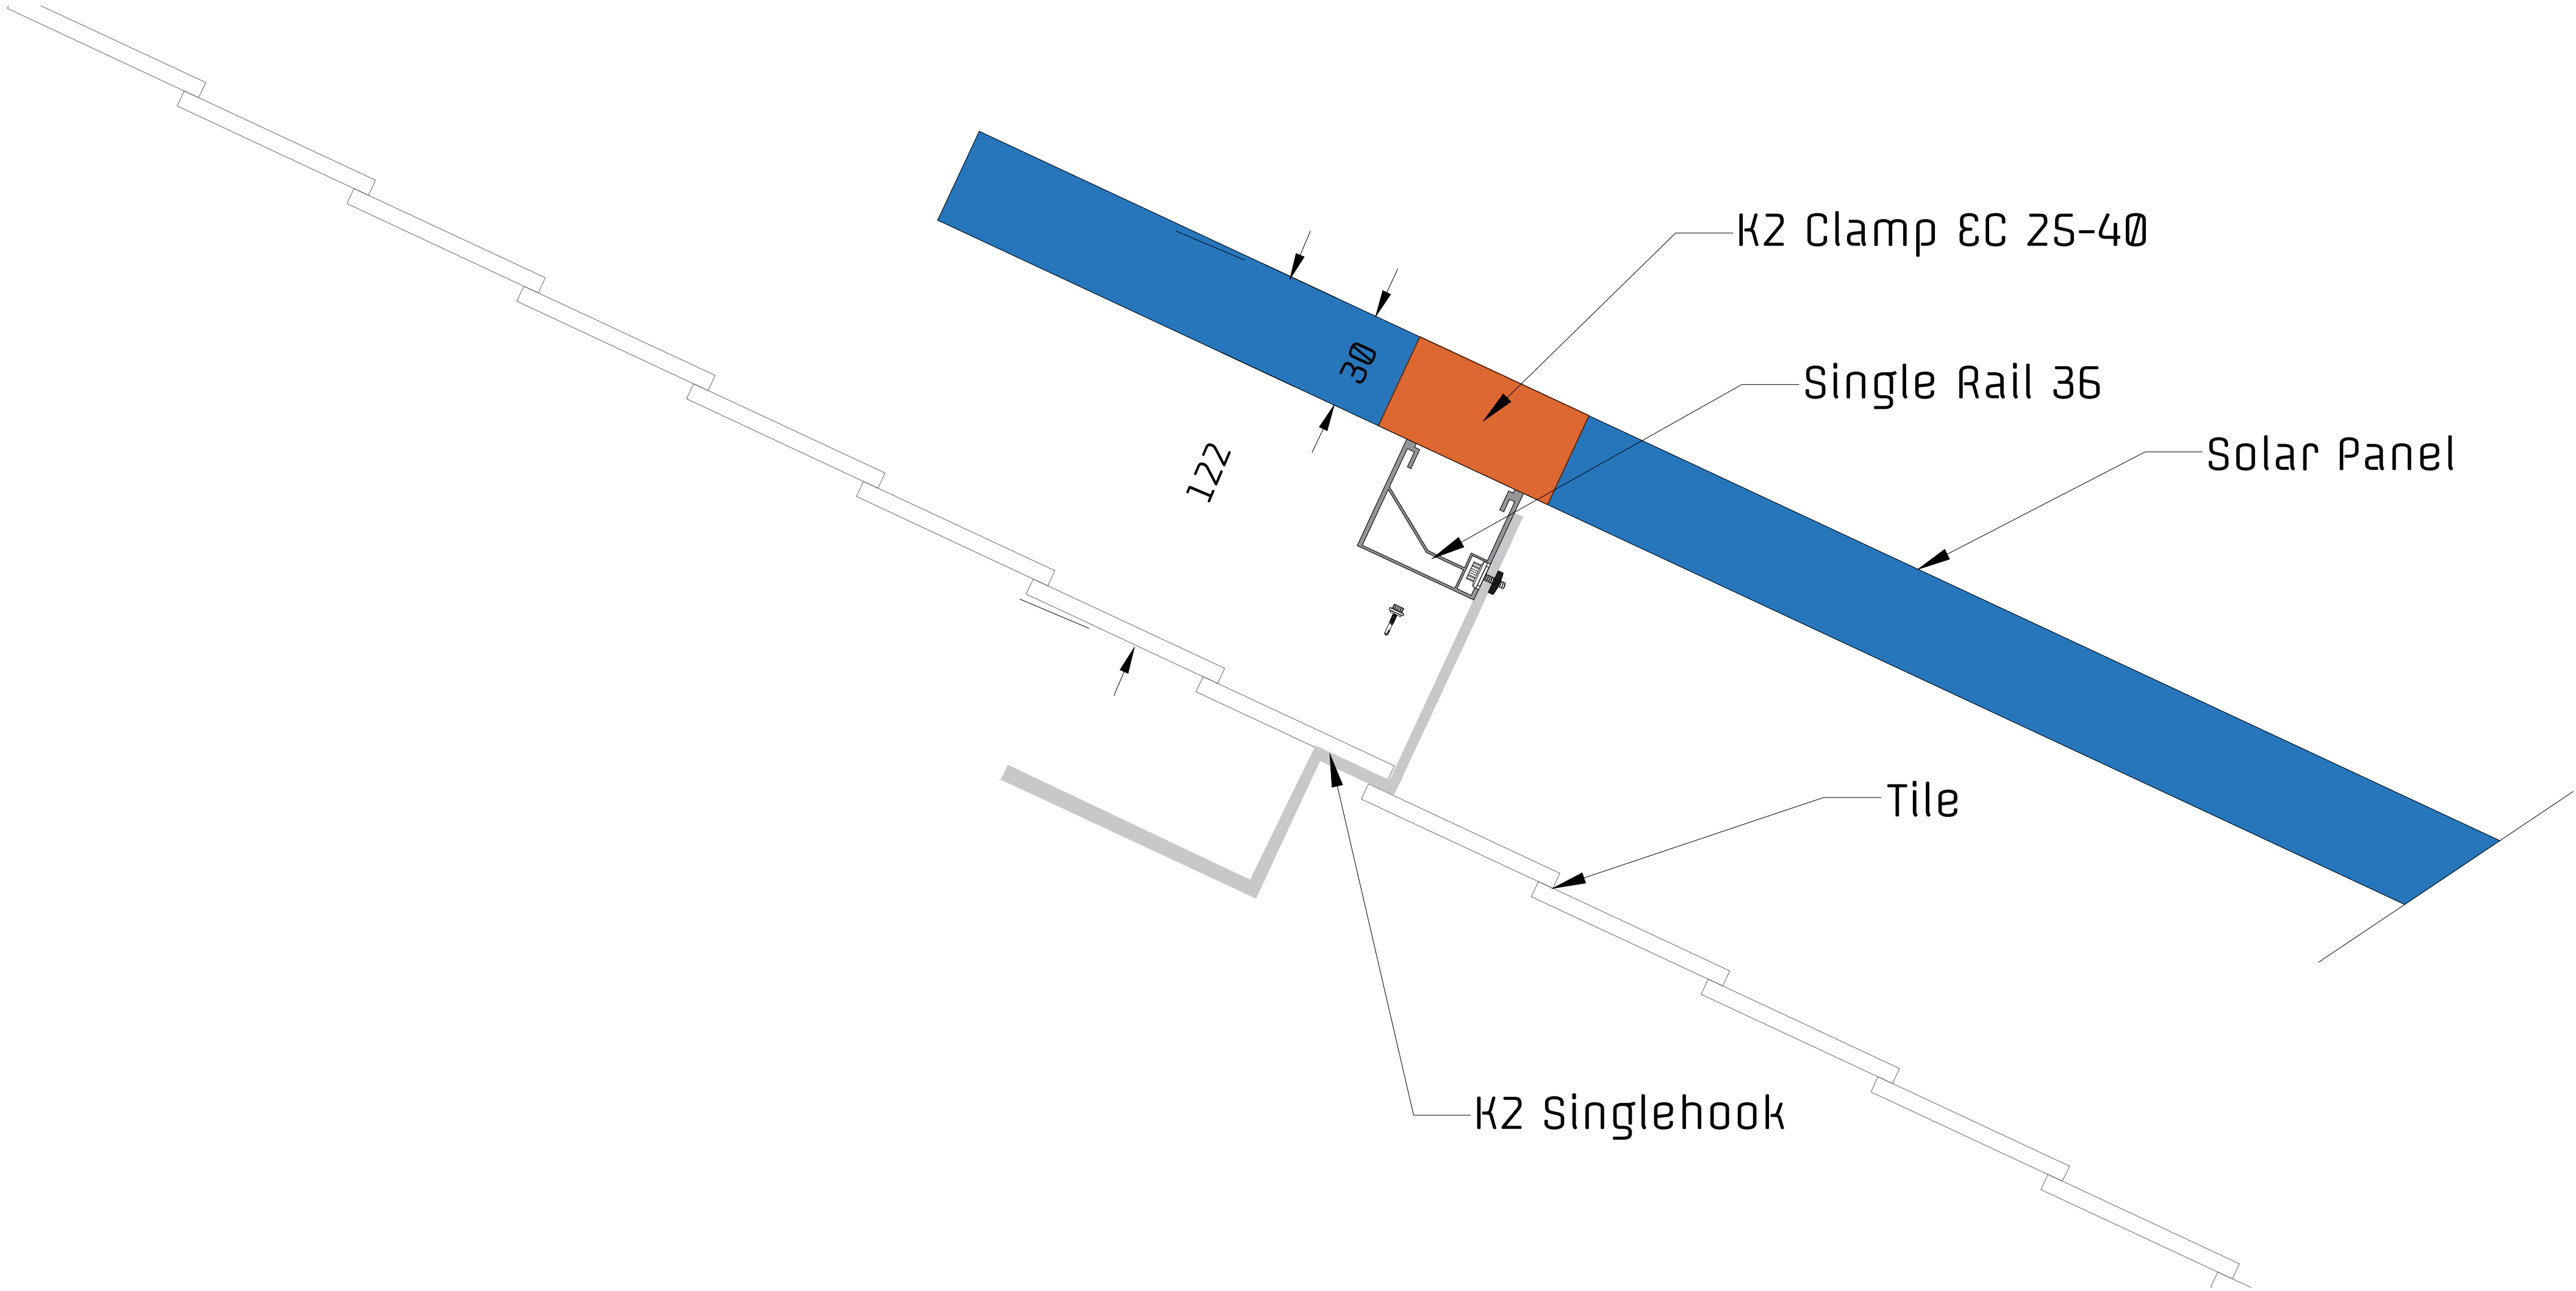

Typical Mounting Arrangement on Tiled Roof
Scale- NTS

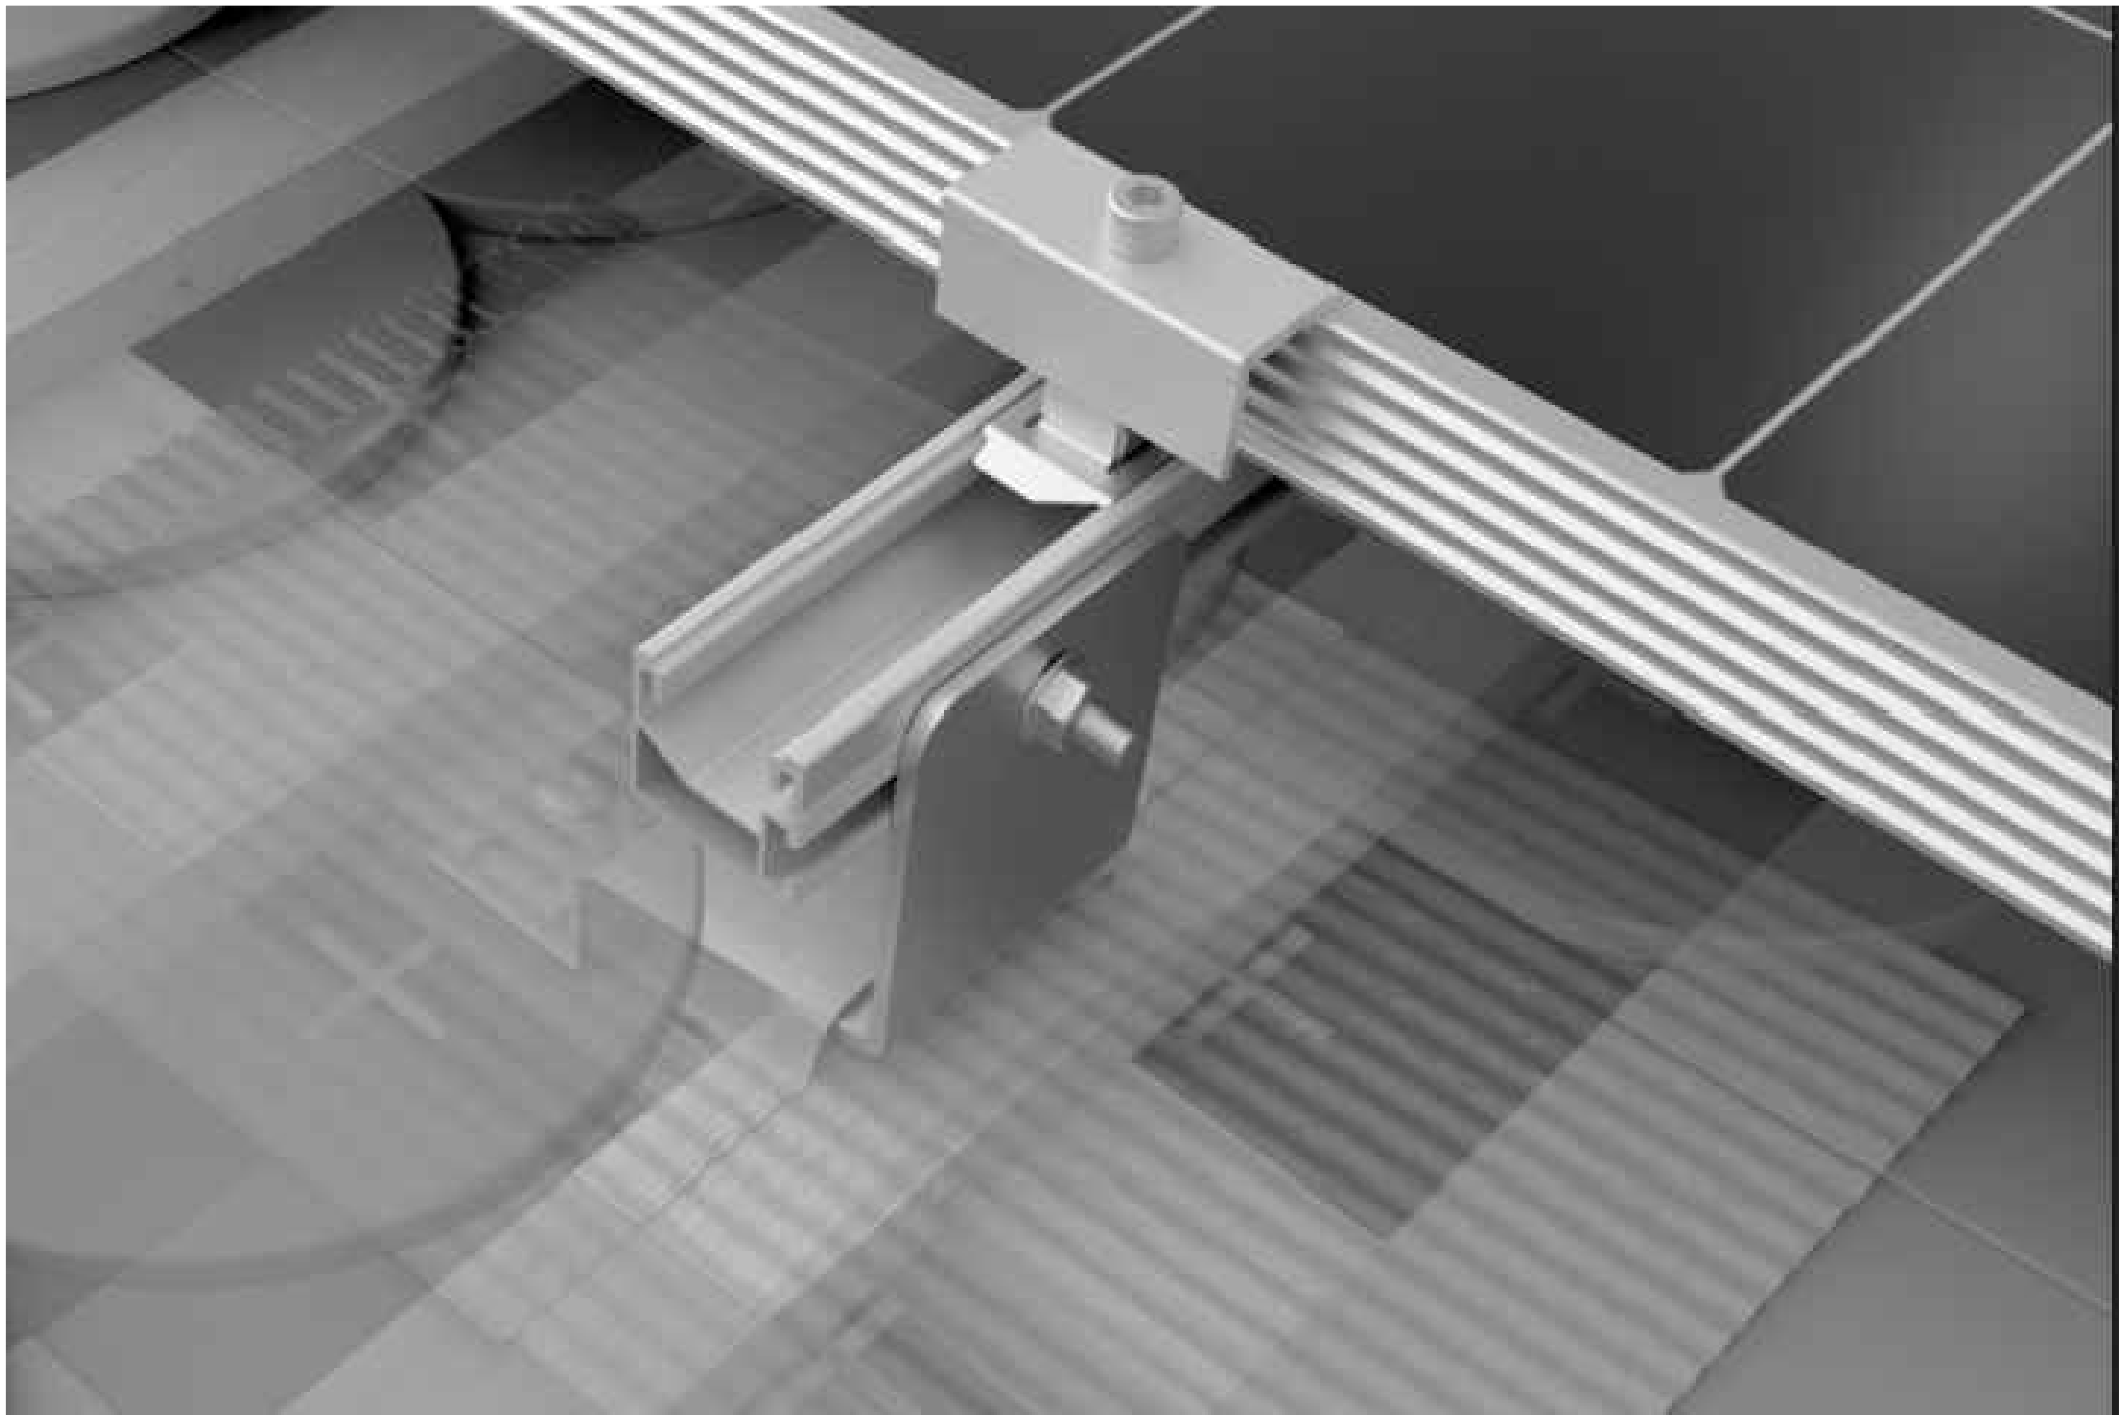

Typical Mounting Arrangement on Tiled Roof
Scale- NTS

Notes:

PLEASE READ THIS LAYOUT IN CONJUNCTION WITH ALL OTHER RELEVANT DRAWINGS AND SPECIFICATIONS PROVIDED IN THE SOLAR PV TECHNICAL SUBMISSION AND CONSTRUCTION PACK PROVIDED AT THE START OF THE INSTALLATION

ALL DIMENSIONS IN mm UNLESS STATED OTHERWISE

DO NOT SCALE FROM THIS DRAWING. IF IN DOUBT, ASK

NOTES FOR INSTALLERS:

- No works shall be undertaken on the roof without required permits to work and a safe system of work in place.
- Any deviations from the attached spacing out and final locations require written approval from the contractor prior to the changes being made.

P01	ISSUED FOR PLANNING	A.A	01/10/2025
REV:	DESCRIPTION:	BY:	DATE:
STATUS:			
FOR PLANNING			
Ivegate Ltd. Low Moor Mills, Robert Road, Morley LS27 8LD T: 0800 009 2958 E: hello@ivegate.co.uk W: www.ivegate.co.uk Ivegate Renewable Energy			
CLIENT:			
EXEMPLAR HEALTH CARE			
SITE:			
CHURCH WALK CARE HOME			
TITLE:			
TYPICAL MOUNTING SECTION DETAIL			
SCALE @ A1:	DATE:	DRAWN:	CHECKED:
AS DWG	OCT-25	A.A	S.S
PROJECT NO:	DRAWING NO:	REVISION:	
4111	4111-IVG-22-RF-DR-V-1002	P01	