




IF IN ANY DOUBT PLEASE ASK THE ARCHITECT FOR CLARIFICATION.
DO NOT SCALE FROM DRAWING. ALL DIMENSIONS TO BE CHECKED ON SITE
THE COPYRIGHT FOR THESE DRAWINGS REMAINS THE PROPERTY OF THE ARCHITECT,
THEY MUST NOT BE REPRODUCED IN ANY WAY WITHOUT THE ARCHITECT'S PRIOR
WRITTEN CONSENT.

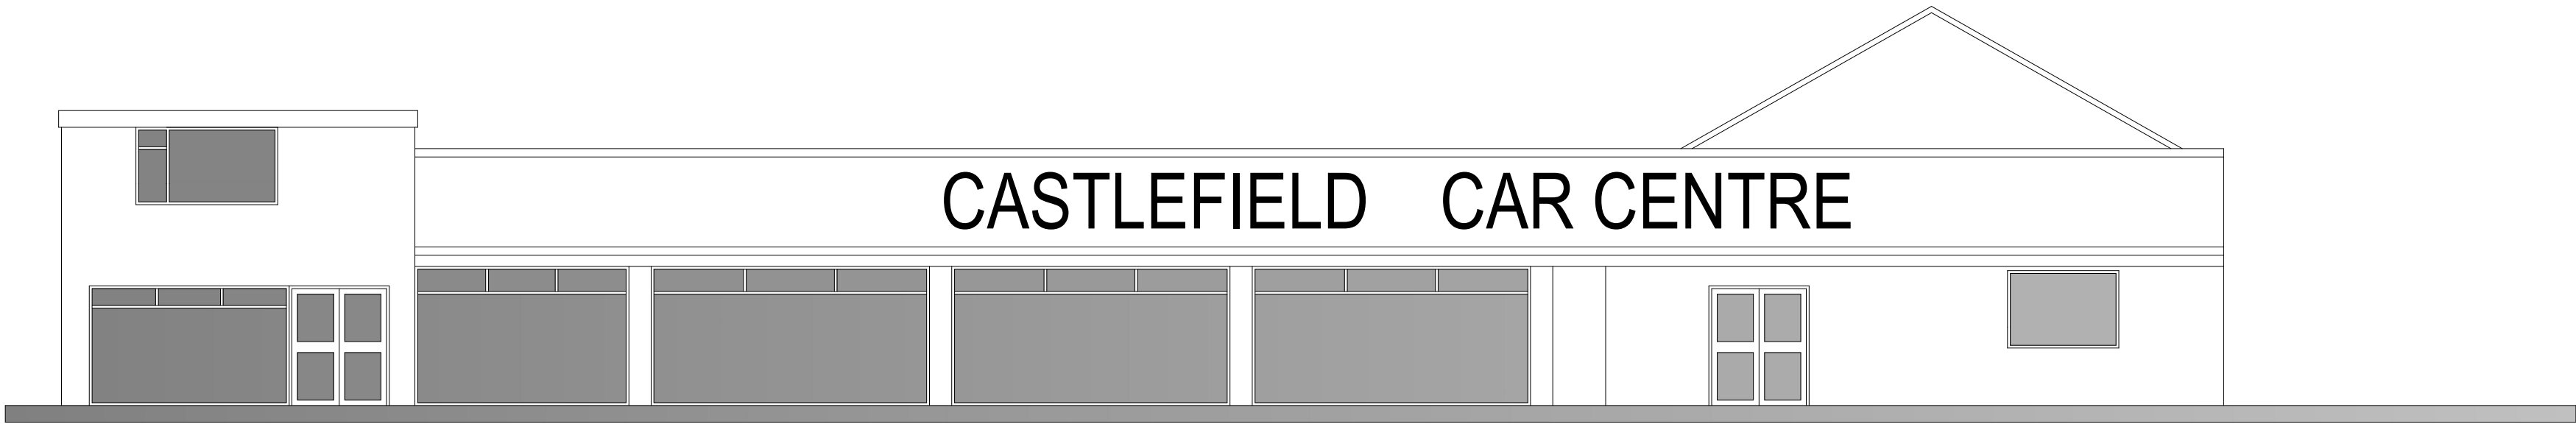


PROPOSED ELEVATION ADELAIDE STREET

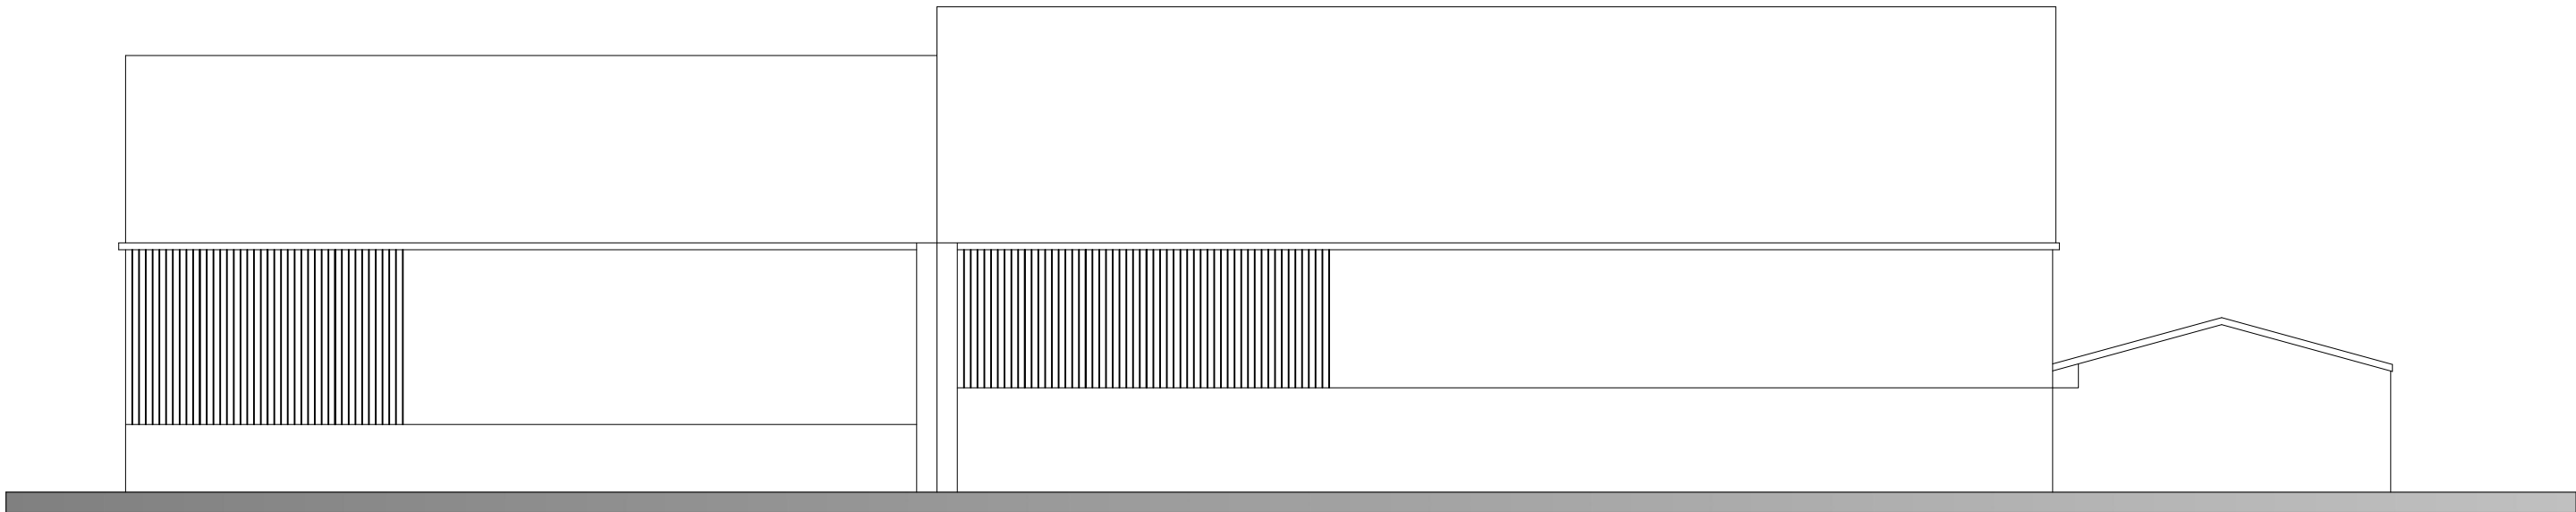


PROPOSED ELEVATION TOWNROW STREET

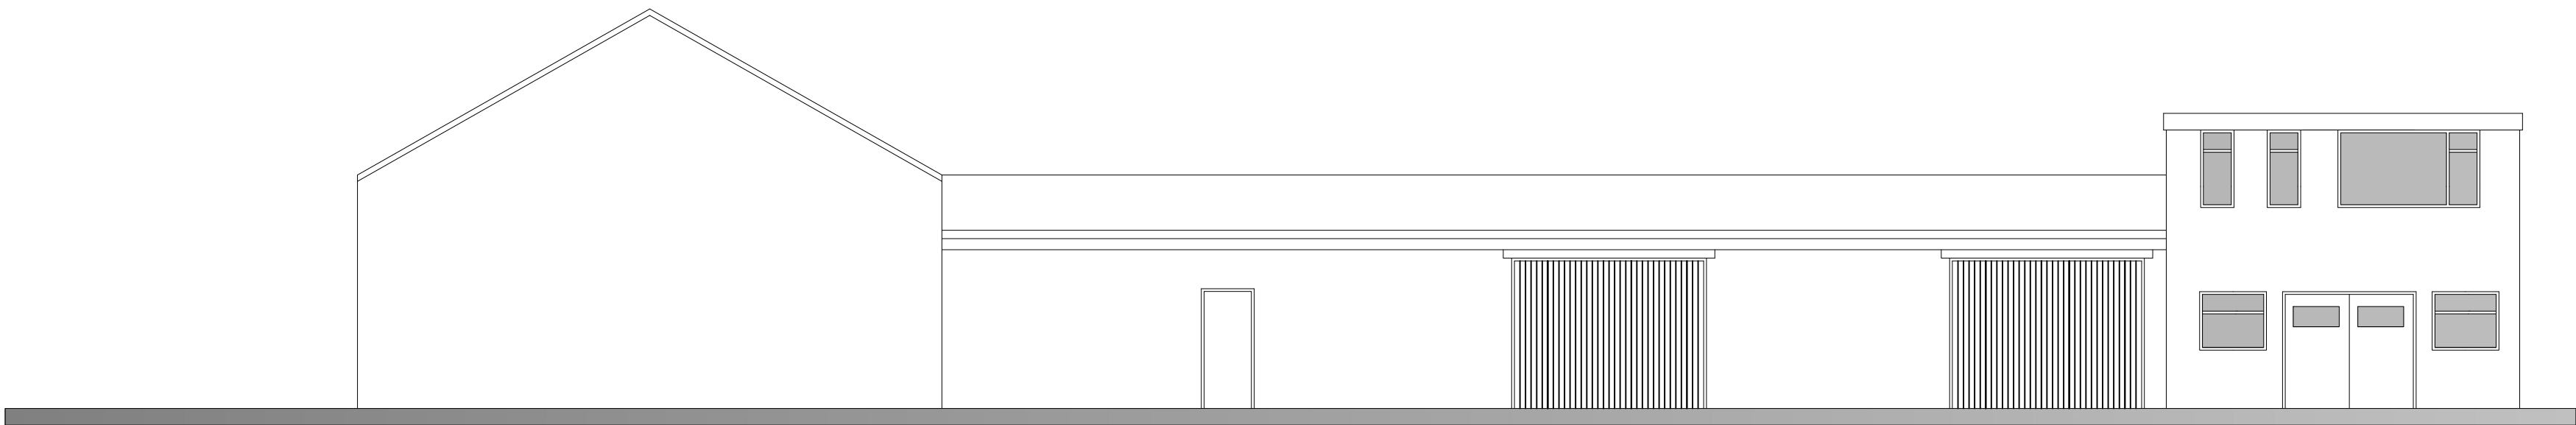

PROPOSED ELEVATION TO PARKING AREA

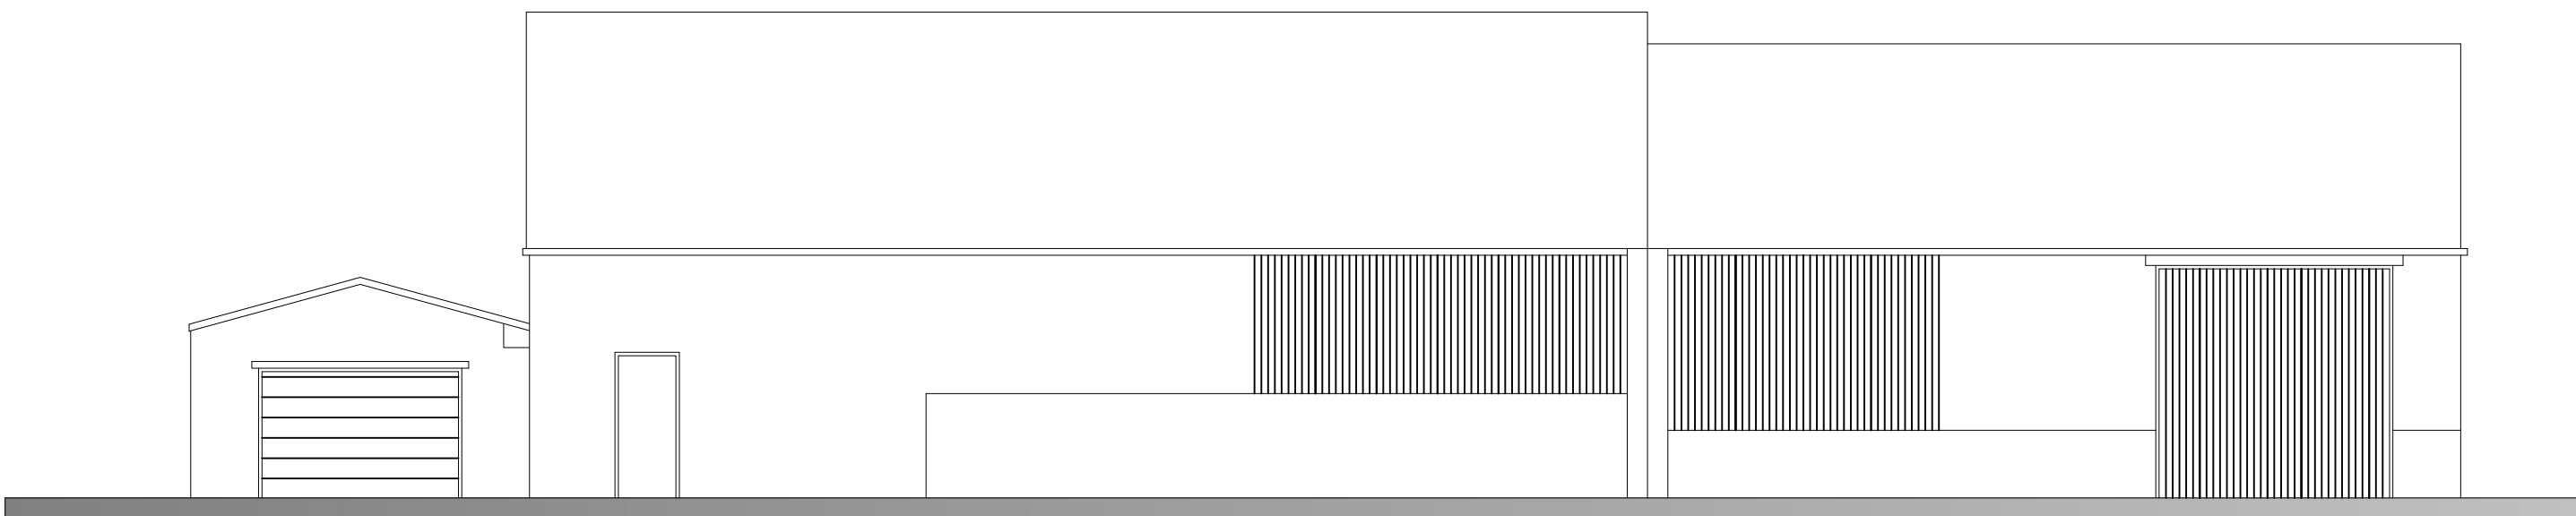

PROPOSED ELEVATION TO REAR

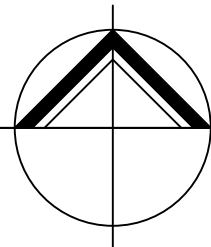

**NORTHERN
DESIGN**
(OLDHAM)
CHARTED ARCHITECTS

NORTHERN DESIGN
17 STATION LANE
GROTTON
OLDHAM
OL4 5GY
TELEPHONE : 07753 859616

CLIENT
MR M NIAZ

PROJECT
PROPOSED MOT STATION AND CAR
SALES
1 ADELAIDE STREET HEYWOOD

DRAWING TITLE
PROPOSED ELEVATIONS

Rev.	Notes	Date	Drawn
A	PLANNING	06.26	A.D.

SCALE	1:200 AT A1	04.26	AD
-------	-------------	-------	----

PROJECT No.	DRAWING No.	Rev.
2615	06	A