




1 Existing Station Site Section AA
1 : 200

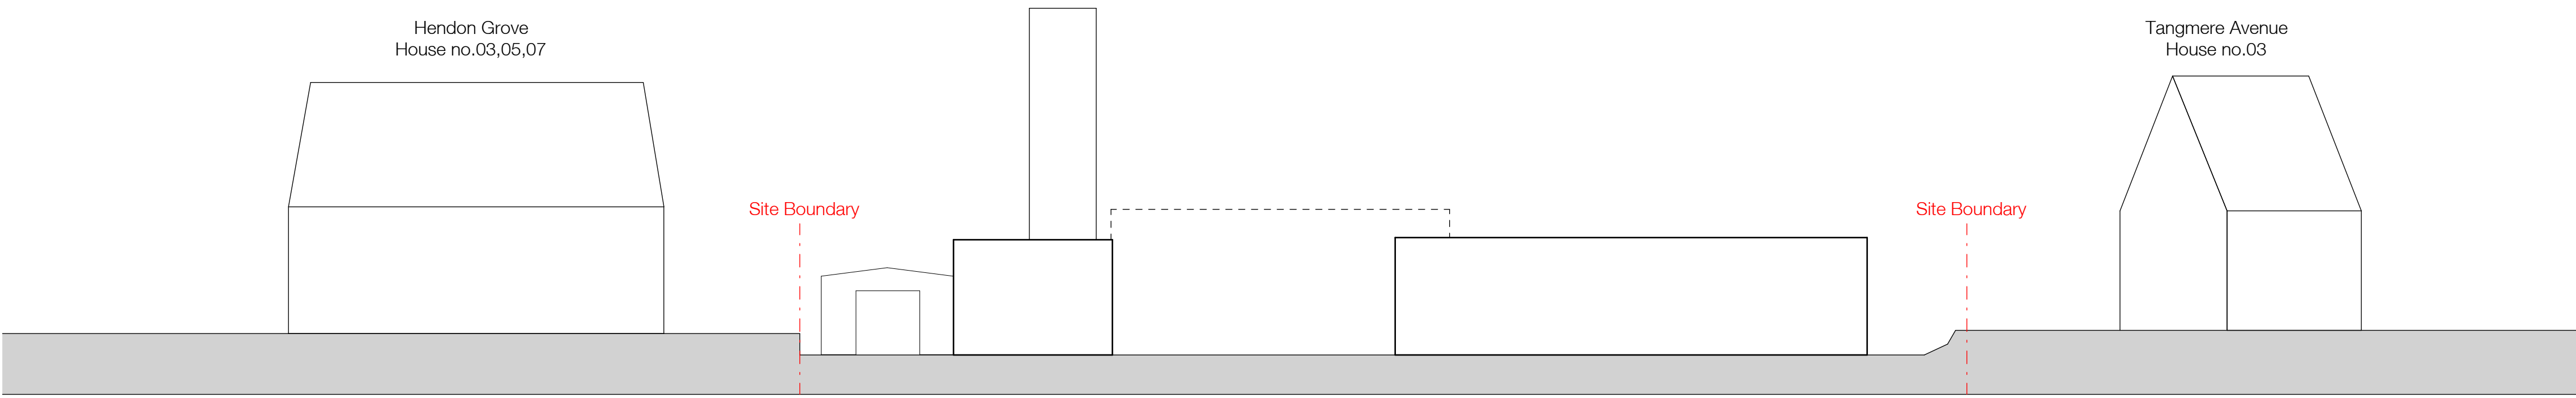

2 Existing Station Site Section BB
1 : 200

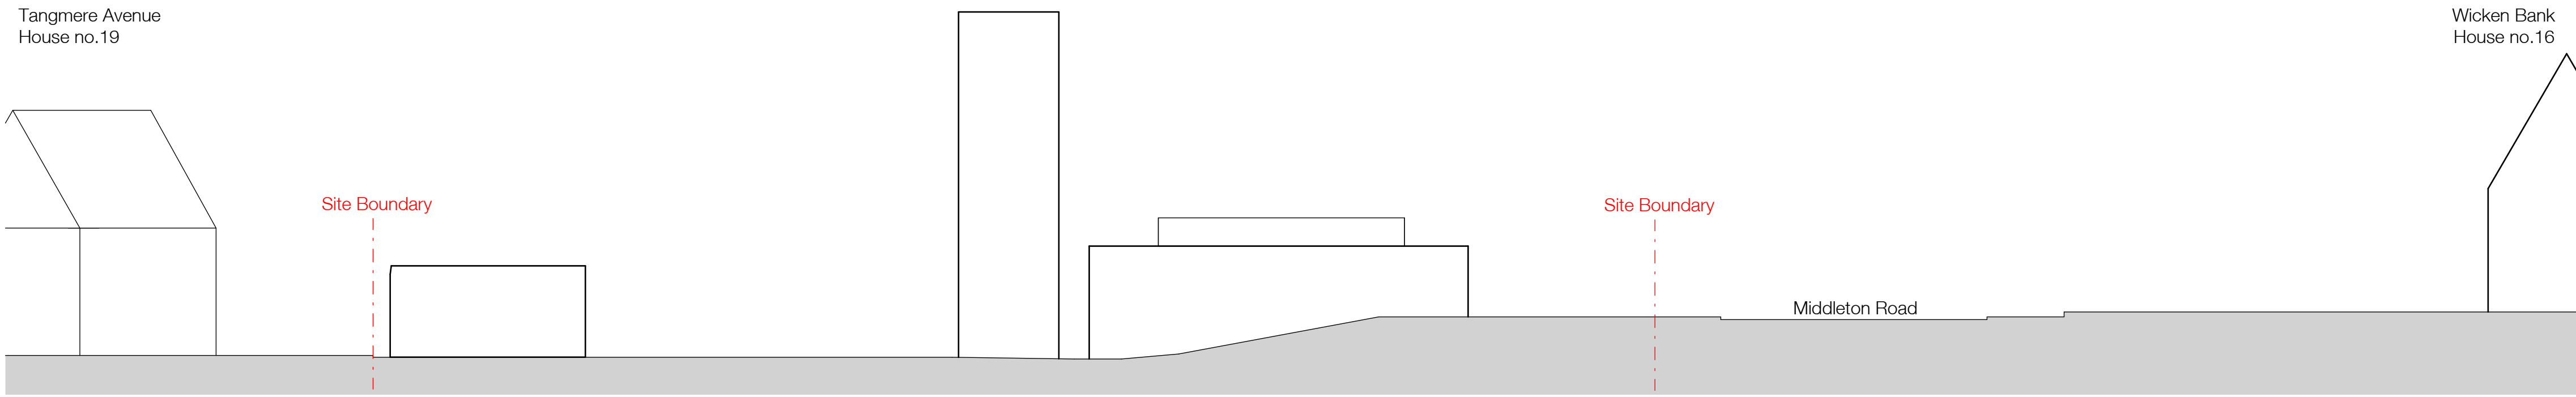

3 Existing Station Site Section CC
1 : 200

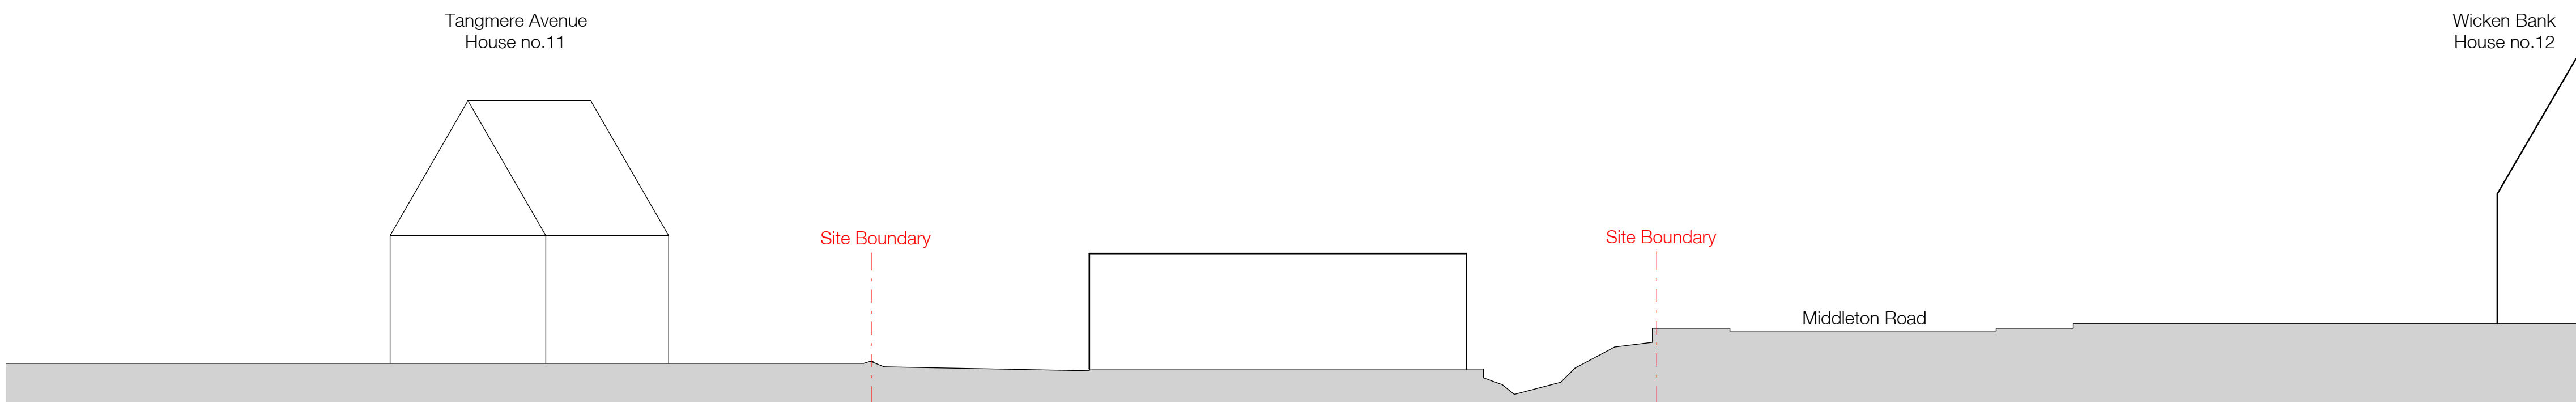

5 Existing Station Site Section DD
1 : 200


The use of this data by the recipient acts as an agreement of the following statements.
Do not use this data if you do not agree with any of the following statements:

Ryder Architecture has co-ordinated relevant information received from third parties, but are not responsible for the content of the information received from others.

The controlled version of this drawing should be viewed in DWG or PDF format not DWG or other formats. All prints of this drawing must be made in full colour.

Where this drawing has been based upon Ordnance Survey data, it has been reproduced under the terms of Ryder Licence No. 100000144. Reproduction of this drawing in whole or in part is prohibited without the prior permission of Ordnance Survey.

Do not scale the drawing. Use figured dimensions in all cases. Check all dimensions on site. Report any discrepancies in writing to Ryder before proceeding.

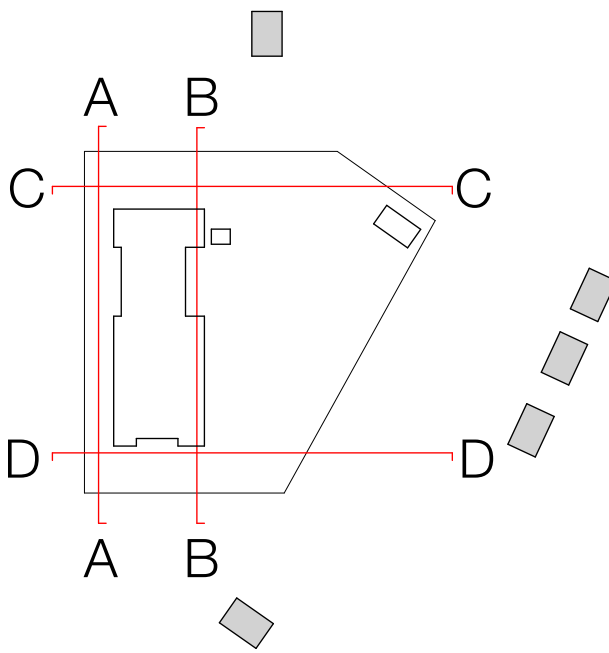

Existing Station
1 : 200

P2	Sourounding site context updated	JSH	AAL	01/06/26
P1	First Issue	JSH	AAL	24/06/26

Rev	Description	Drawn	Checked	Date
-----	-------------	-------	---------	------

Subability
Work in Progress

Project
Greater Manchester Combined Authority
Heywood Fire Station

Drawing
Existing Station Site Sections

Drawing Number	Project ID	Originator	Zone	Level	Type	Role	Number
HFS	- RYD	- 05	- ZZ	- D	- A	-	0400
Project Number	Scale at A1	Status	Revision				
12267-00	1 : 200	S2	P2				