


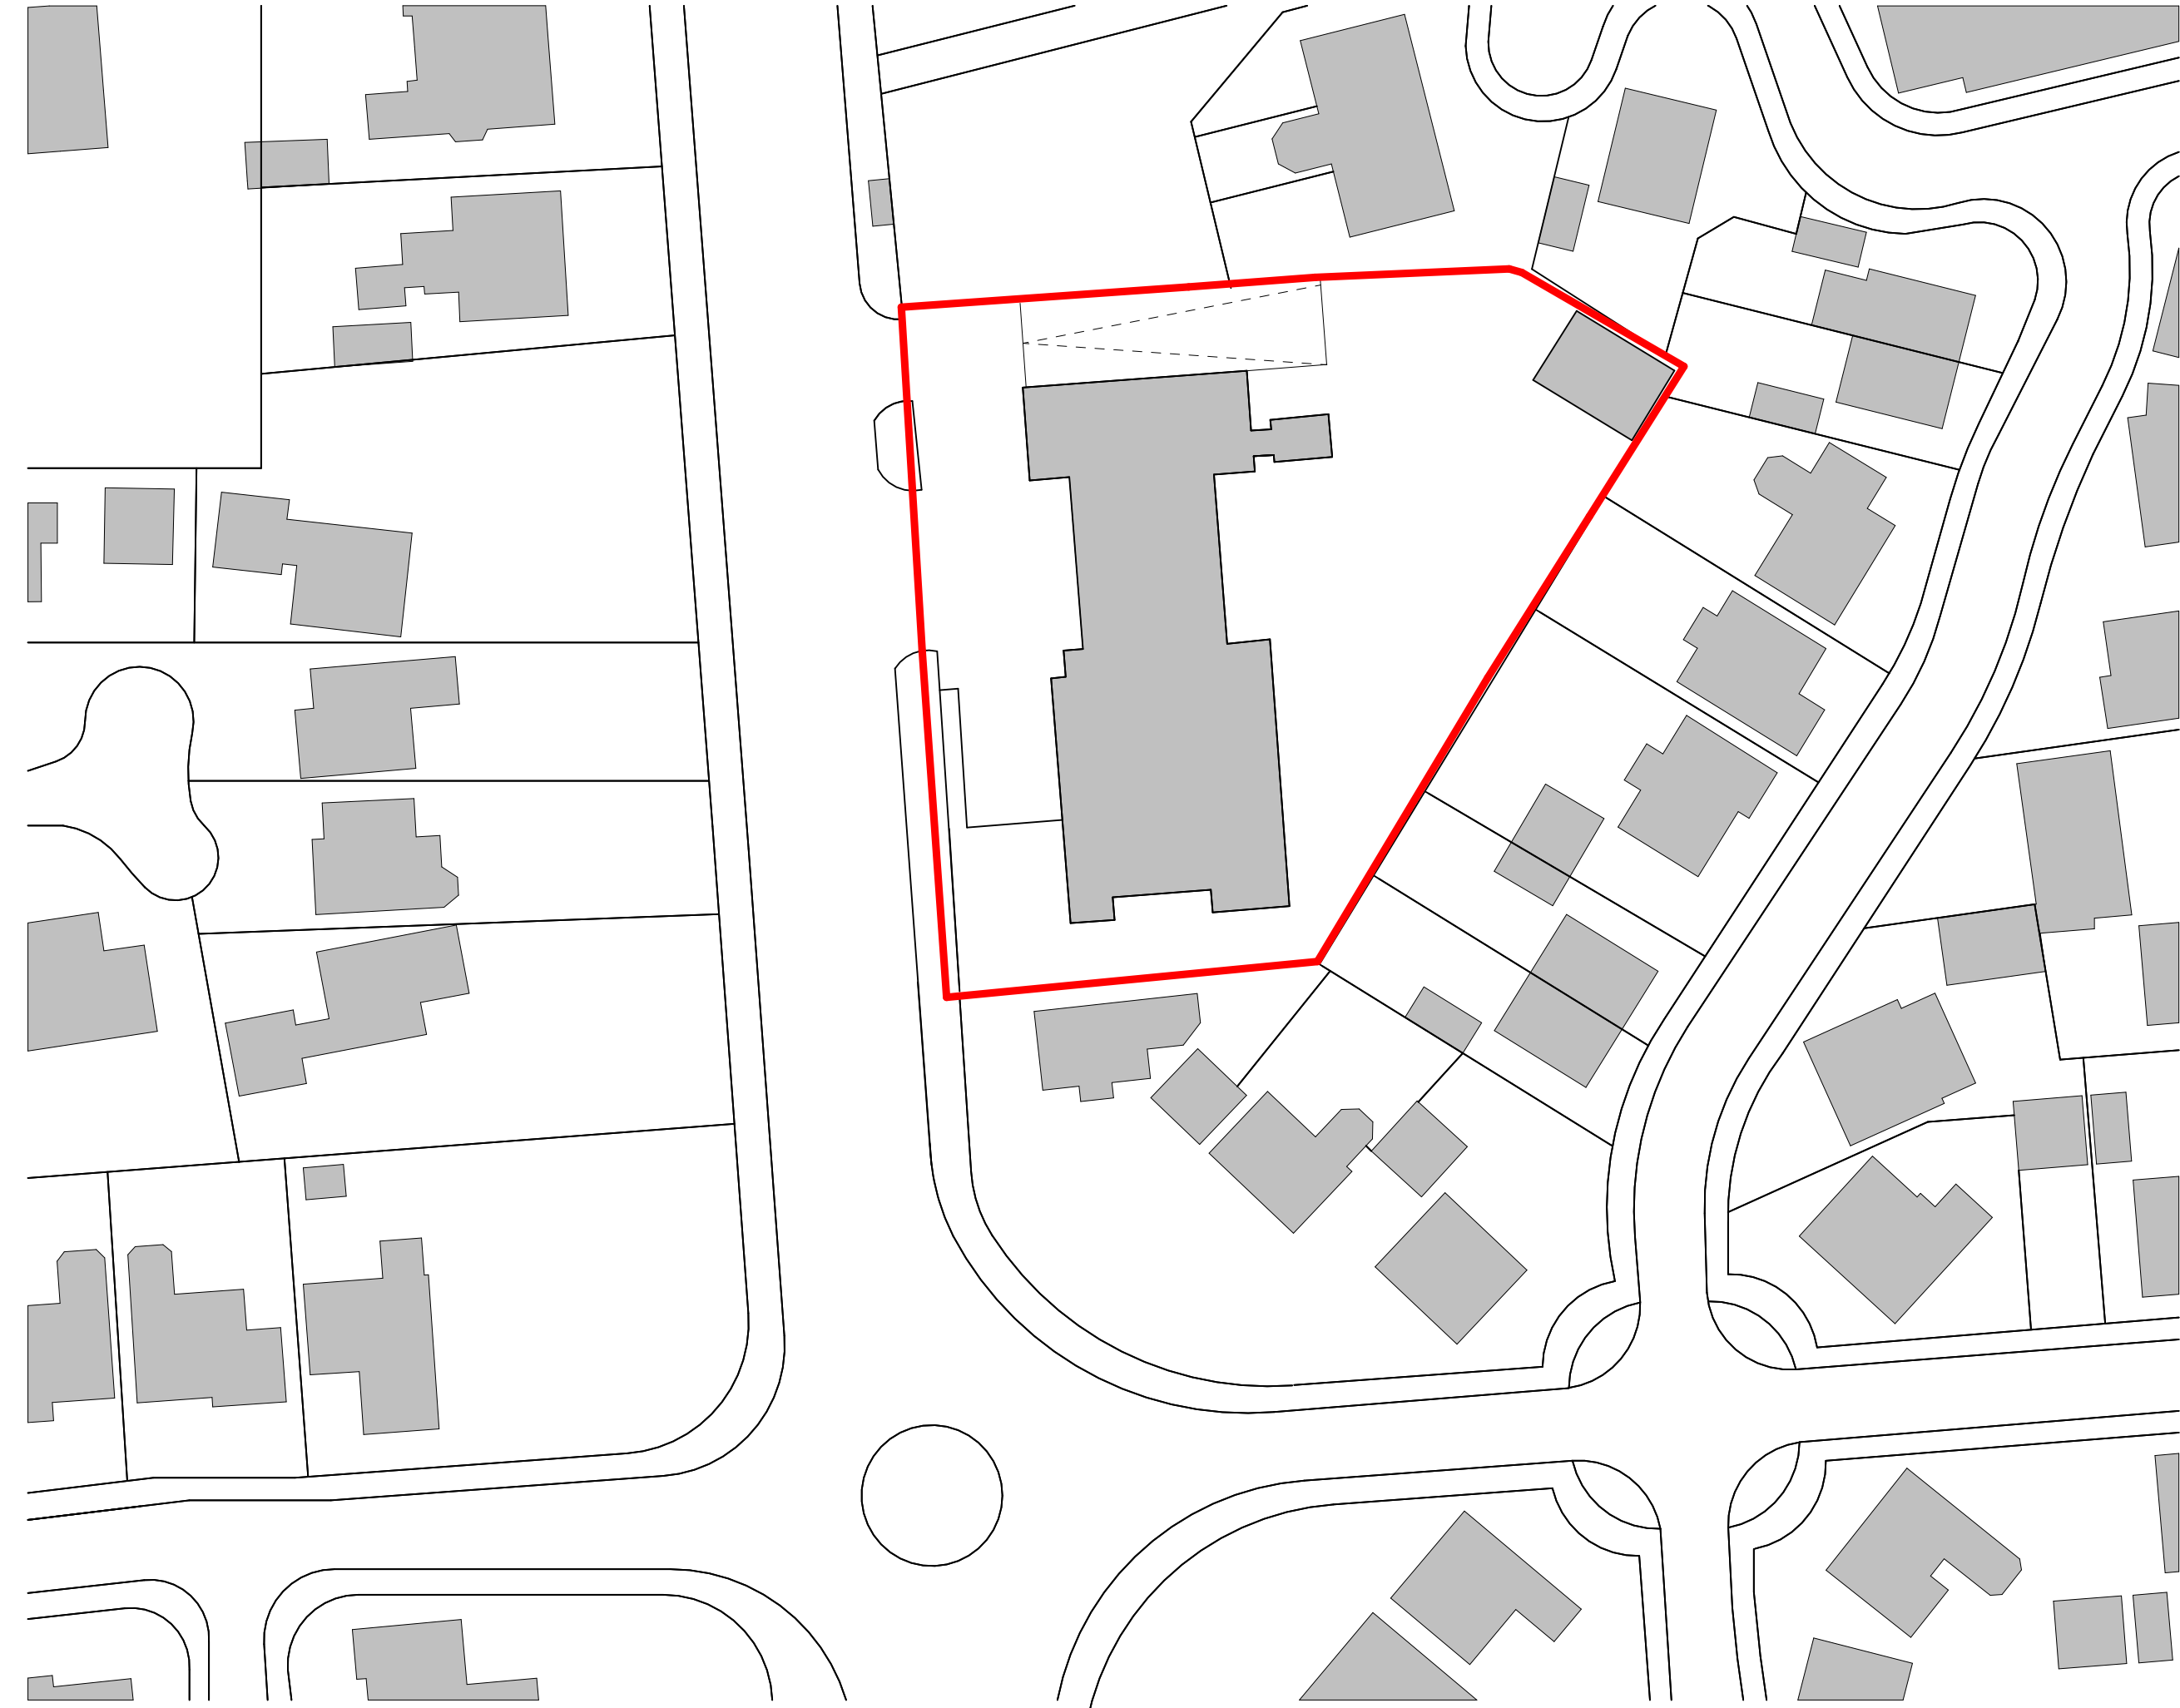


The use of this data by the recipient acts as an agreement of the following statements. Do not use this data if you do not agree with any of the following statements:-

Ryder Architecture has co-ordinated relevant information received from third parties, but are not responsible for the content of the information received from others.

The controlled version of this drawing should be viewed in DWF or PDF format not DWG or other formats. All prints of this drawing must be made in full colour.

Where this drawing has been based upon Ordnance Survey data, it has been reproduced under the terms of Ryder Licence No. 100000144. Reproduction of this drawing in whole or in part is prohibited without the prior permission of Ordnance Survey.

Do not scale the drawing. Use figured dimensions in all cases. Check all dimensions on site. Report any discrepancies in writing to Ryder before proceeding.

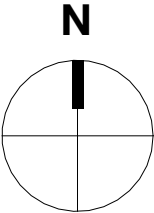

— Site Boundary

P1 First Issue JSH AAL 24/04/26

Rev	Description	Drawn	Checked	Date
-----	-------------	-------	---------	------

Suitability				
Preliminary				

Project

Greater Manchester Combined Authority
Heywood Fire Station

Drawing

Site Location Plan

Drawing Number					
Project ID	Origin.	Zone	Level	Type	Role Number
HFS	- RYD-00	- 00	- DR	- A	- 0100
Project Number		Scale at A3	Status	Revision	
12267:00		1 : 500	S0	P1	