




1 Proposed Temporary Station Site Section AA
1 : 200

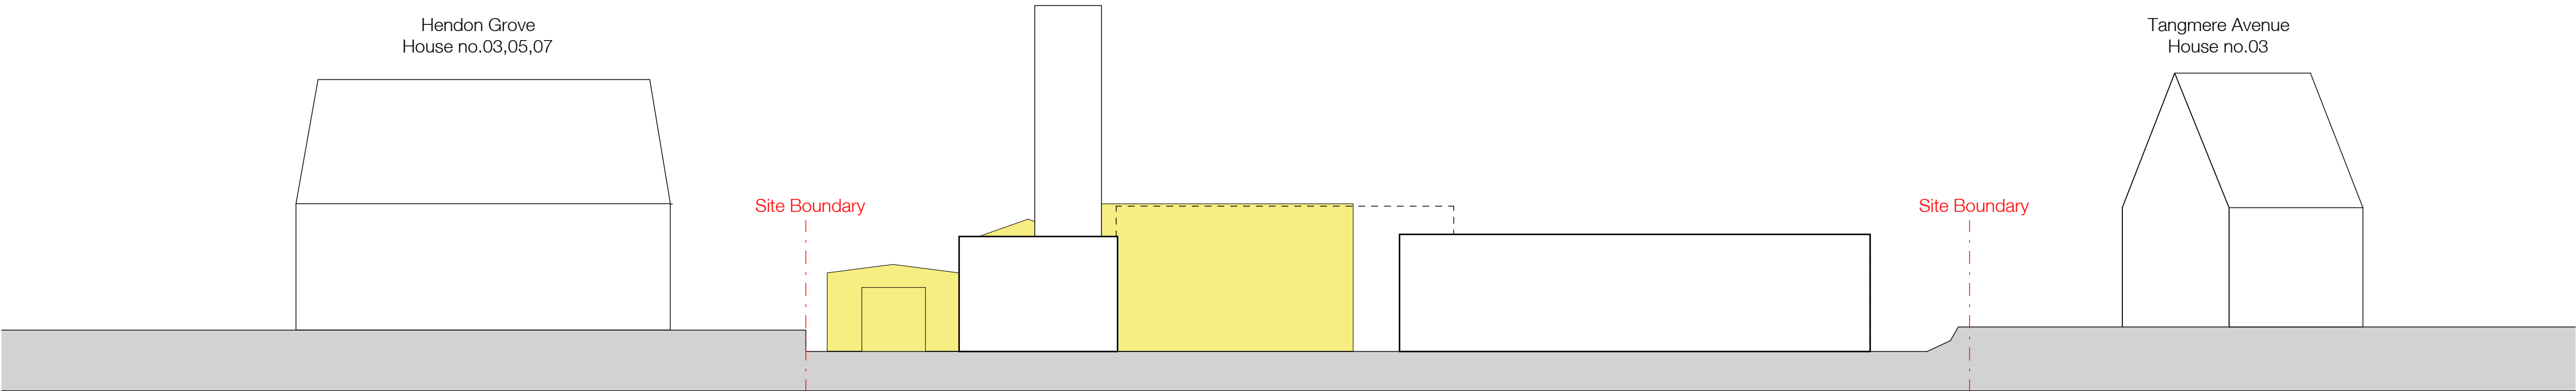

2 Proposed Temporary Station Site Section BB
1 : 200

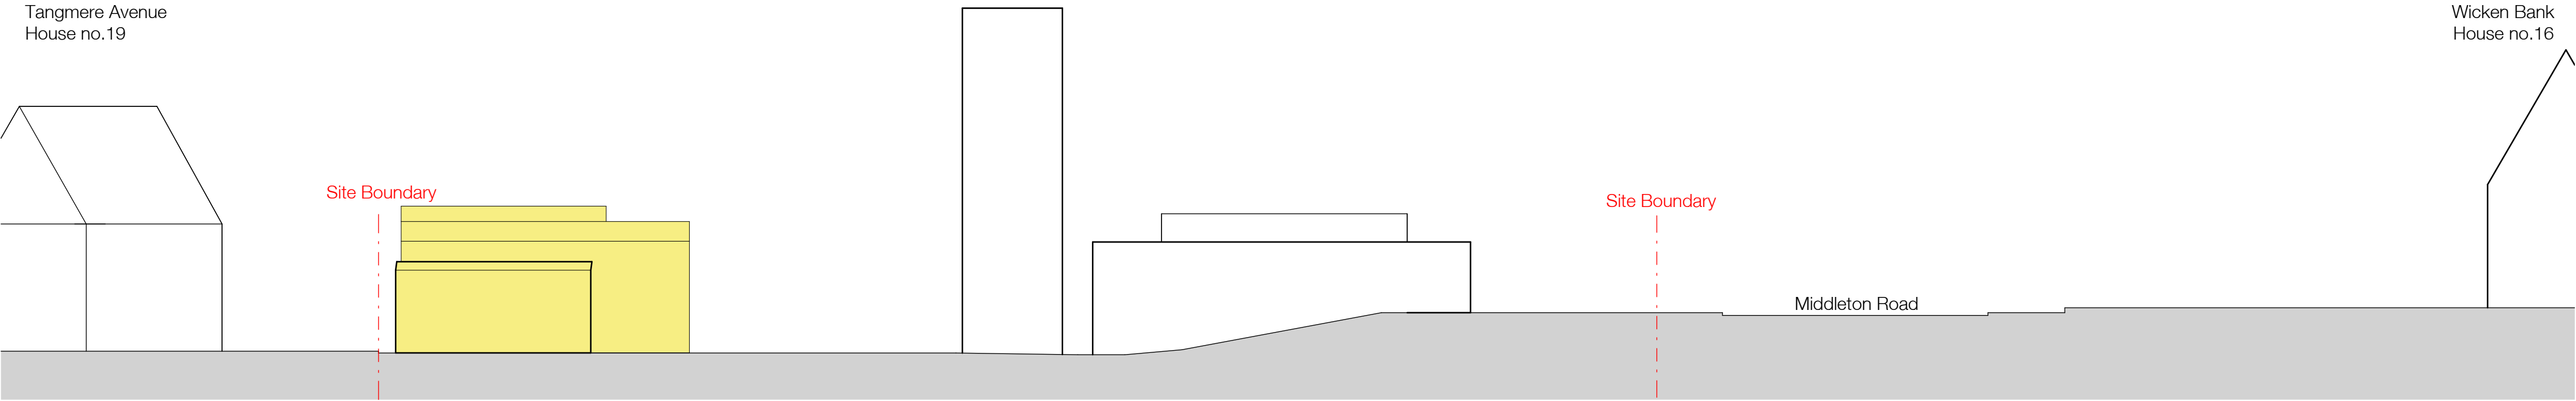


3 Proposed Temporary Station Site Section CC
1 : 200

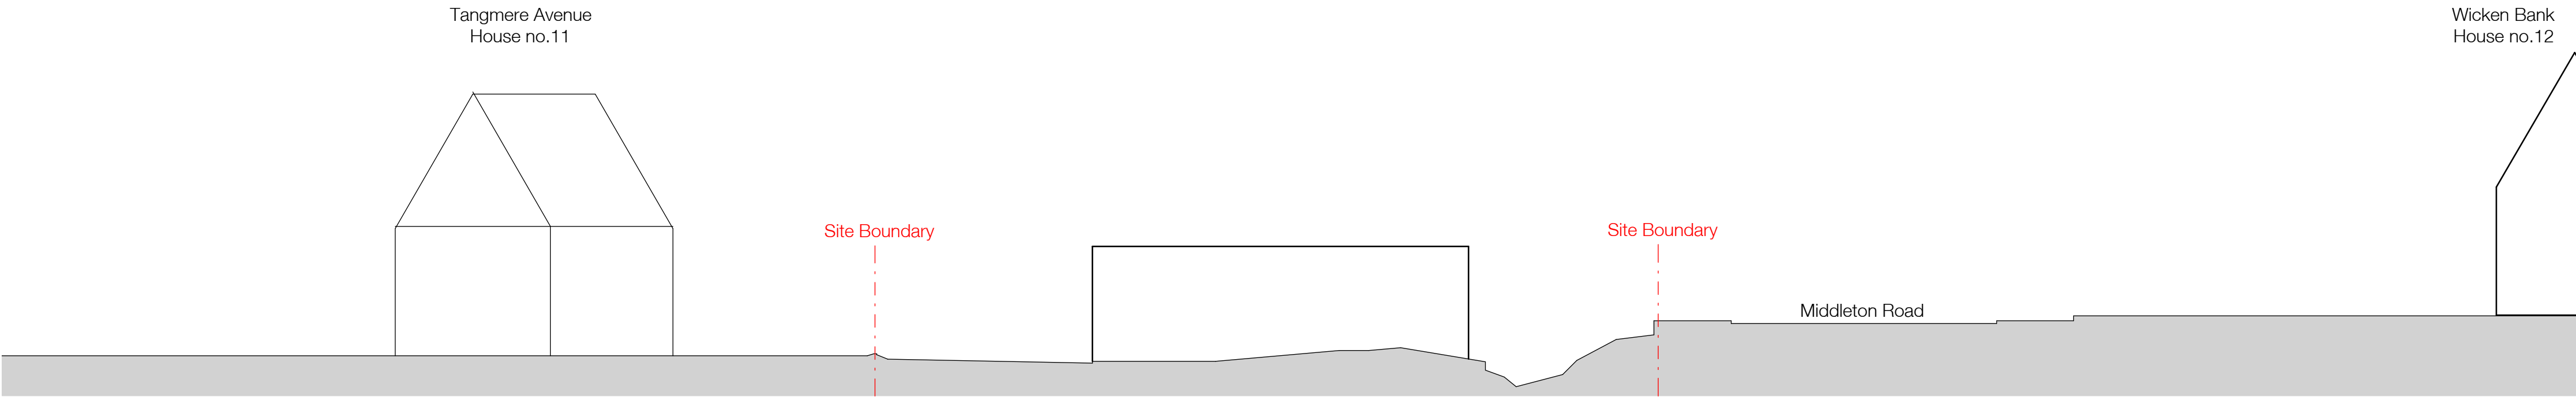

4 Proposed Temporary Station Site Section DD
1 : 200

The use of this data by the recipient acts as an agreement of the following statements.
Do not use this data if you do not agree with any of the following statements:
Ryder Architecture has co-ordinated relevant information received from third parties, but are not responsible for the content of the information received from others.
The controlled version of this drawing should be viewed in DWG or PDF format not DWG or other formats. All prints of this drawing must be made in full colour.
Where this drawing has been based upon Ordnance Survey data, it has been reproduced under the terms of Ryder Licence No. 100000144. Reproduction of this drawing in whole or in part is prohibited without the prior permission of Ordnance Survey.
Do not scale the drawing. Use figured dimensions in all cases. Check all dimensions on site. Report any discrepancies in writing to Ryder before proceeding.

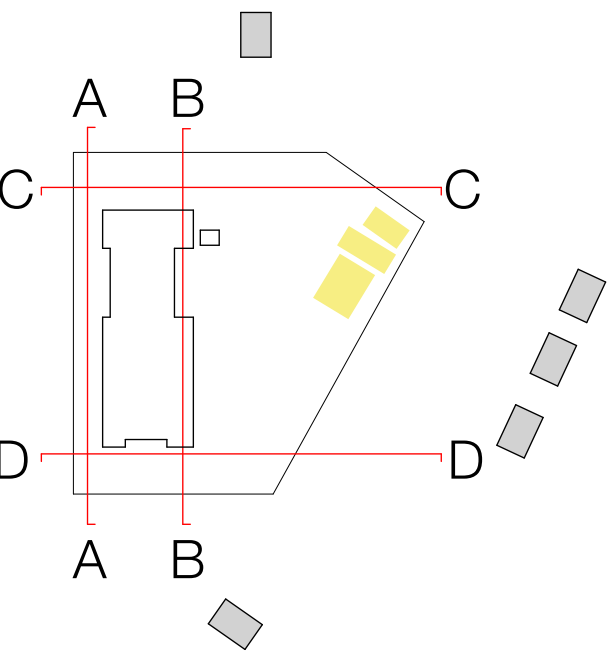

Proposed Temporary Station
1 : 200

Temporary Station

P2	Sourounding site context updated	JSH	AAL	01/06/26
P1	First Issue	JSH	AAL	24/06/26

Rev	Description	Drawn	Checked	Date
-----	-------------	-------	---------	------

Subability
Work in Progress

Project
Greater Manchester Combined Authority
Heywood Fire Station

Drawing
Proposed Site Sections Temporary Station

Drawing Number	Project ID	Originator	Zone	Level	Type	Role	Number
HFS	- RYD	- 05	- ZZ	- D	- A	-	0410
Project Number	Scale at A1	Status	Revision				
12267-00	1 : 200	SS	P2				