


The use of this data by the recipient acts as an agreement of the following statements. Do not use this data if you do not agree with any of the following statements:-

Ryder Architecture has co-ordinated relevant information received from third parties, but are not responsible for the content of the information received from others.

The controlled version of this drawing should be viewed in DWF or PDF format not DWG or other formats. All prints of this drawing must be made in full colour.

Where this drawing has been based upon Ordnance Survey data. Reproduction of this drawing in whole or in part is prohibited without the prior permission of Ordnance Survey.

Do not scale the drawing. Use figured dimensions in all cases. Check all dimensions on site. Report any discrepancies in writing to Ryder before proceeding.

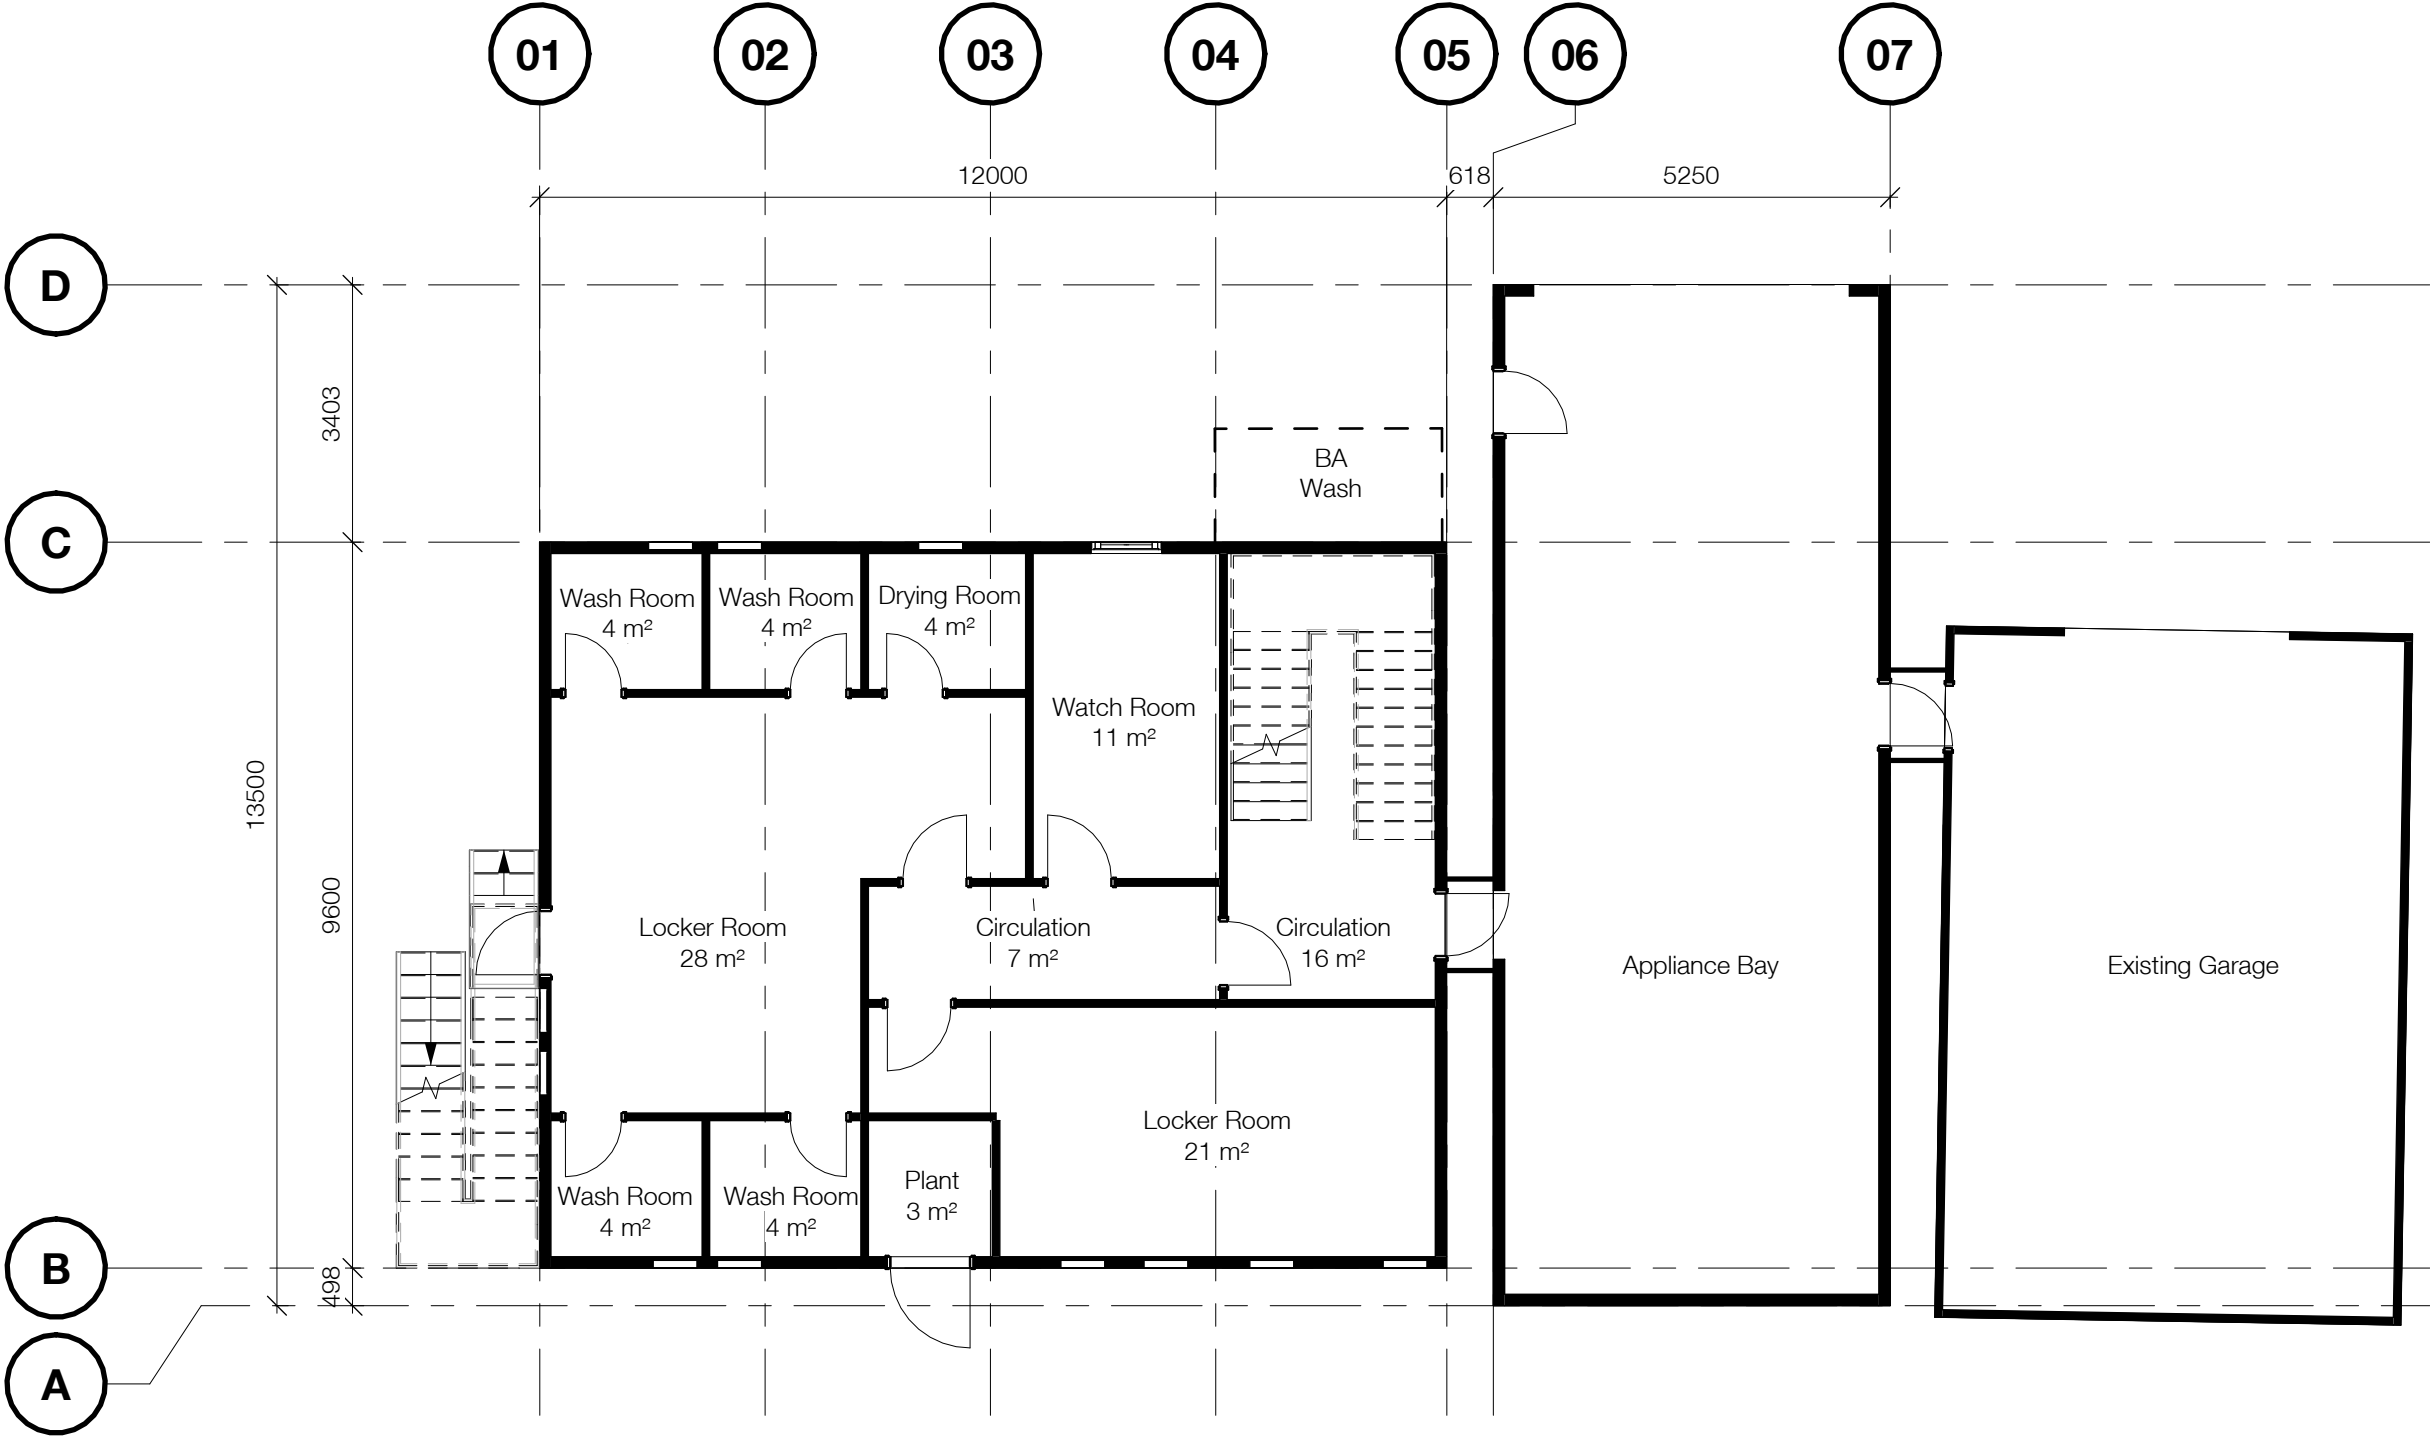

P04	Temporary station internal layout changed, link doors moved, external stair added	JSH	AAL	25/06/26
P03	Temporary station reduced in size, new internal layout	JSH	AAL	23/06/26
P02	Temporary station repositioned further from boundary and rotated	JSH	SFR	22/05/26
P01	First Issue	JSH	AAL	28/04/26
Rev	Description	Drawn	Checked	Date

Preliminary

Project

Greater Manchester Combined Authority

Heywood Fire Station

Drawing

Temporary Station Level 00 GA Plan

Drawing Number	Origin.	Funt.	Spatial	Form	Disc. Number
Project ID					
HFS	- RYD	- 00	- 00	- D	- A - 3010
Project Number	Scale at	A3	Status	Revision	
12267:01	1 : 100	S2	P04		