
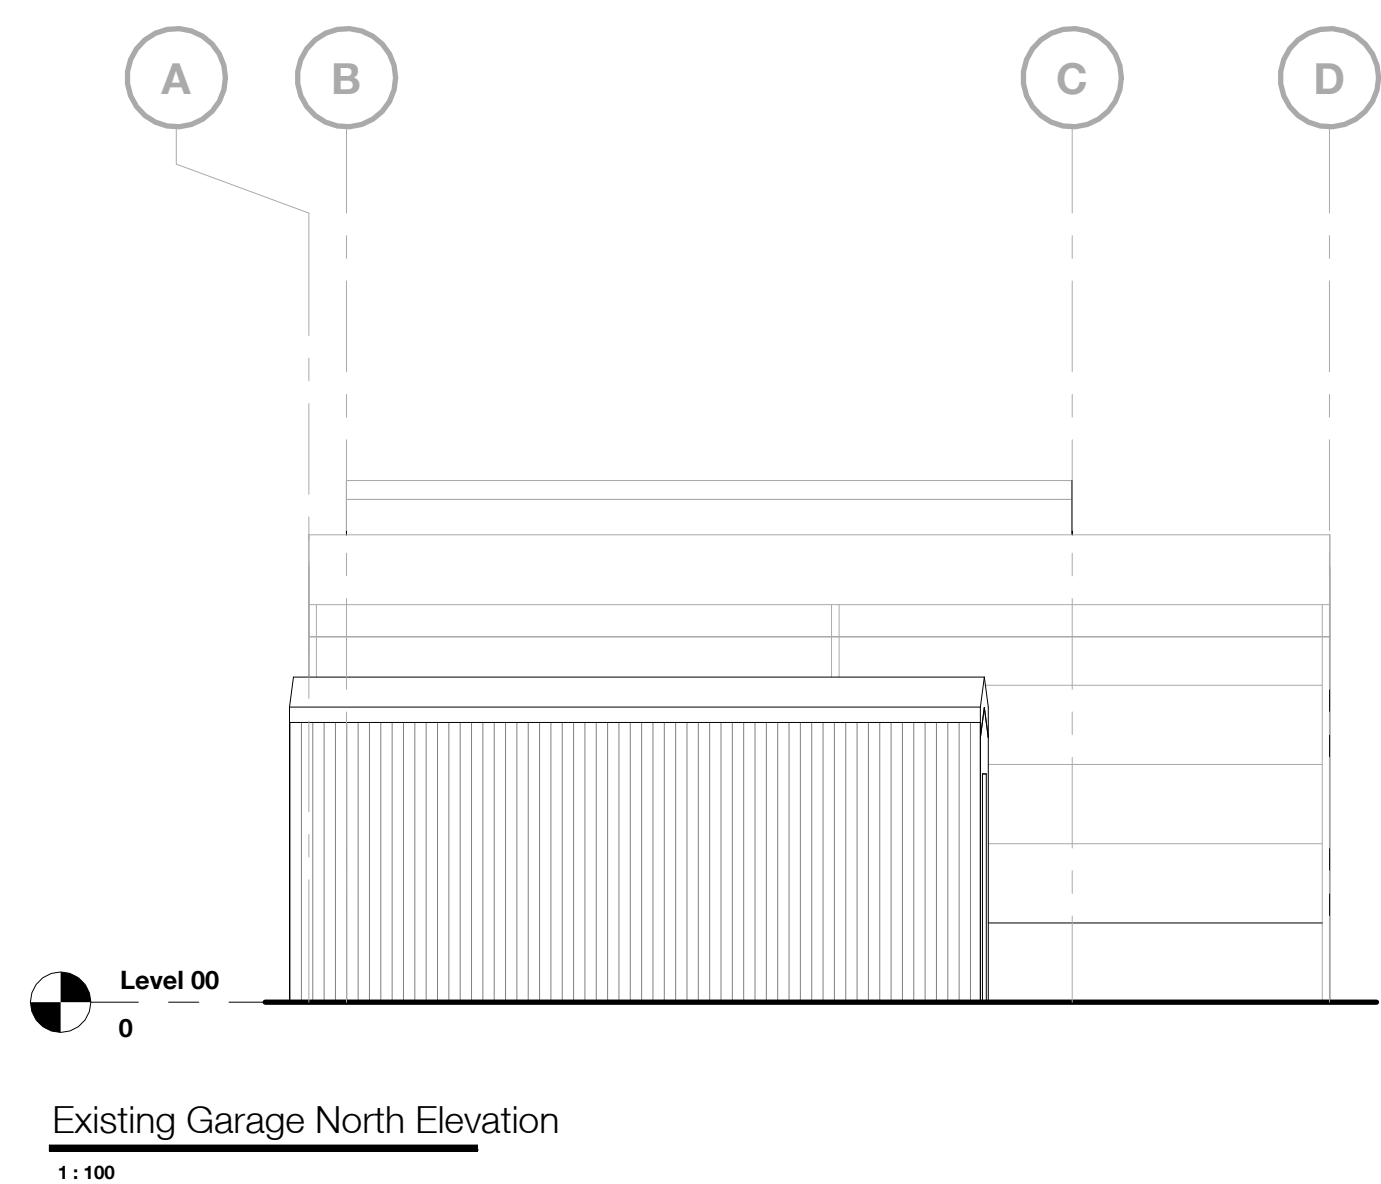
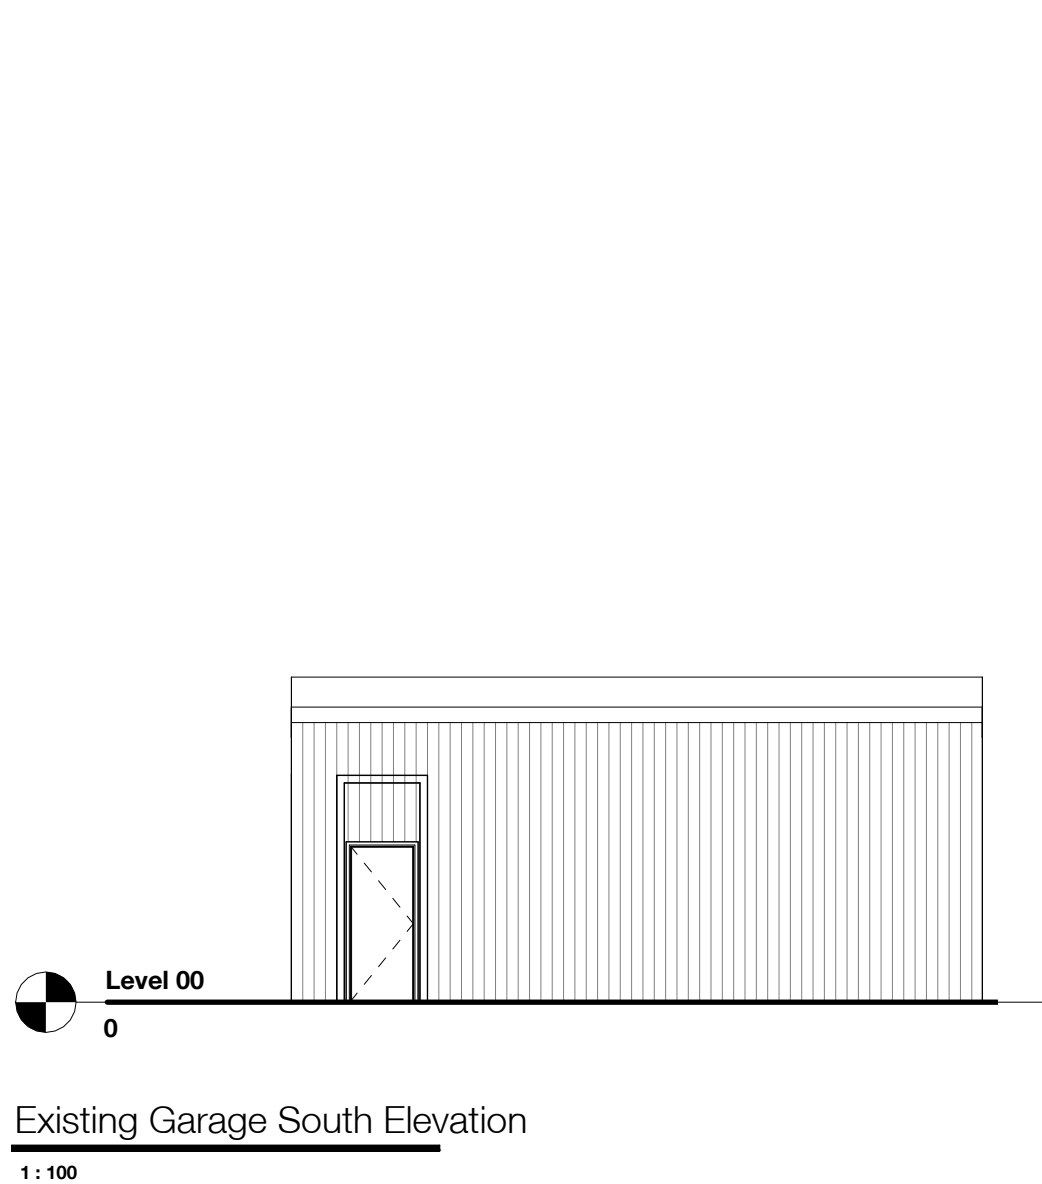
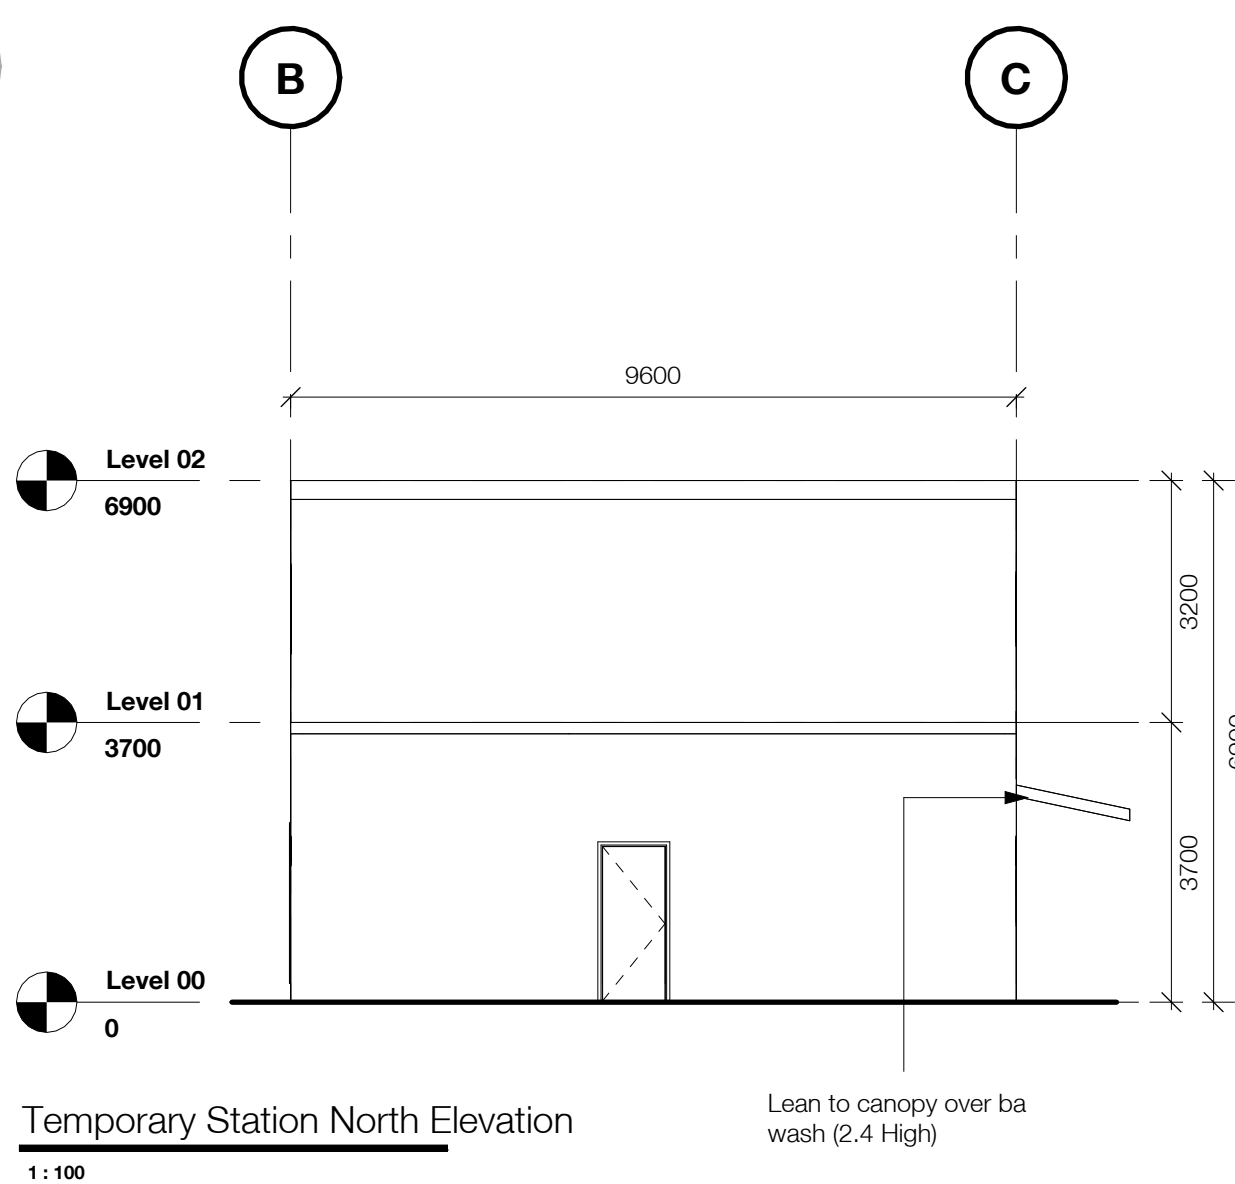
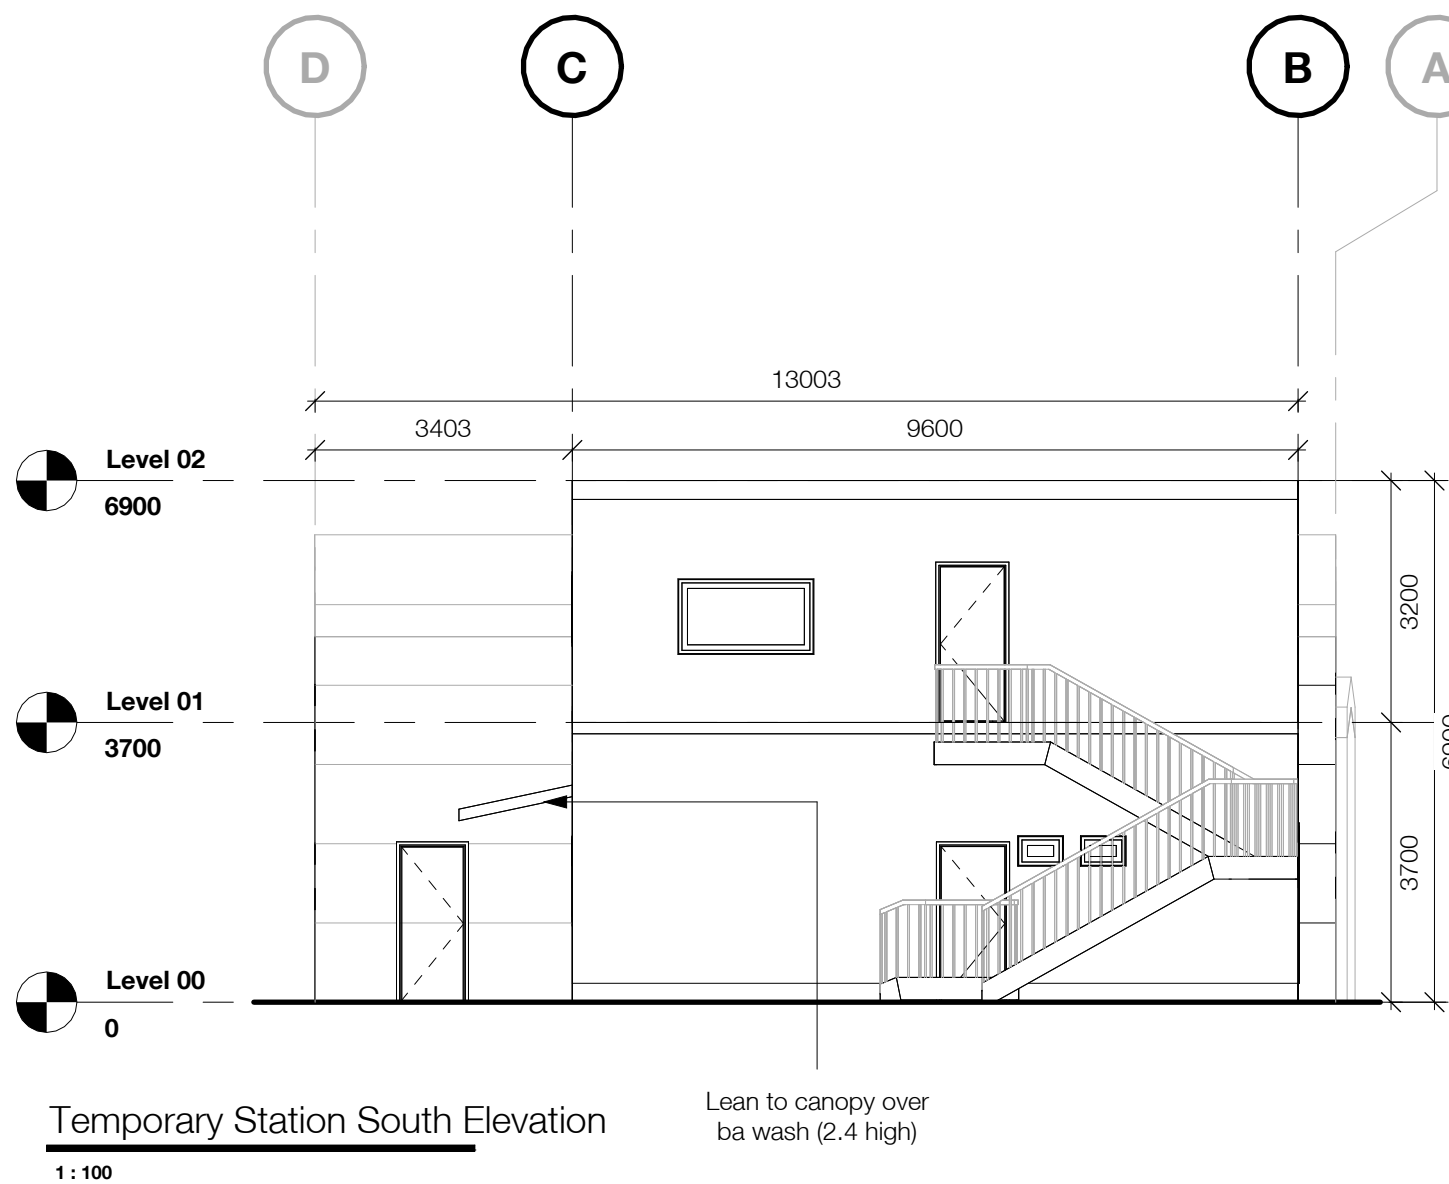
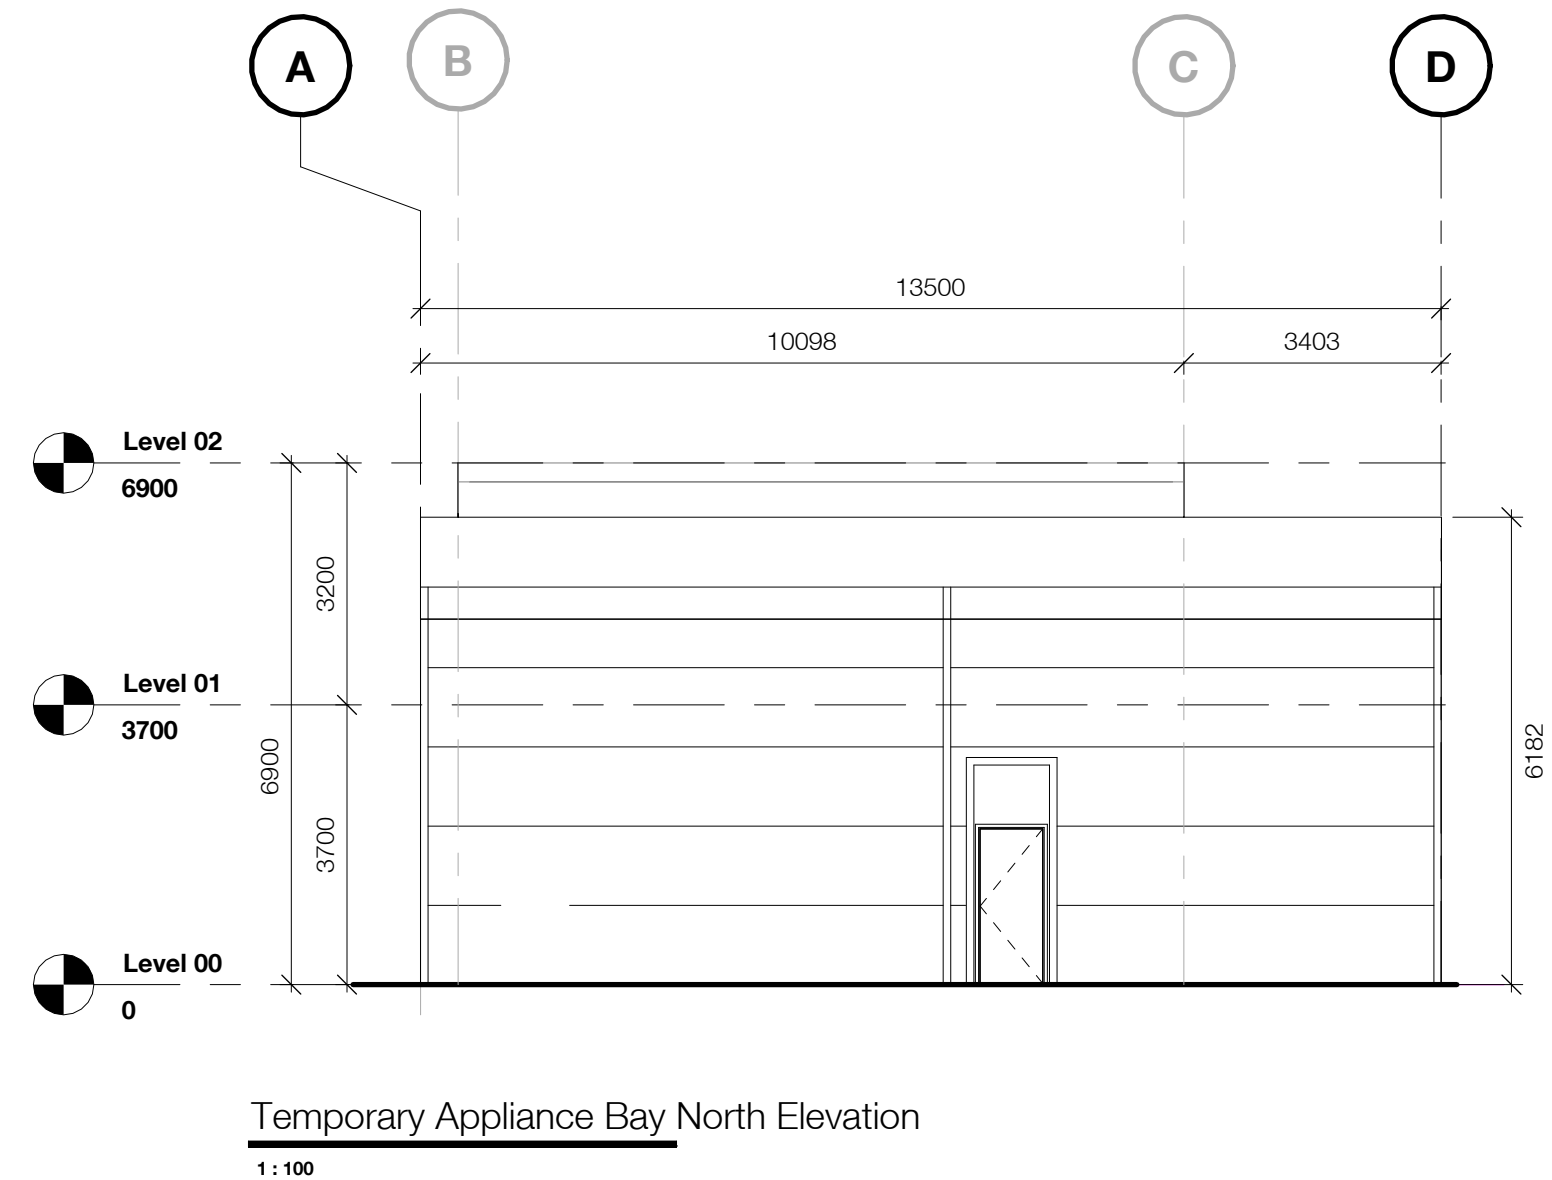
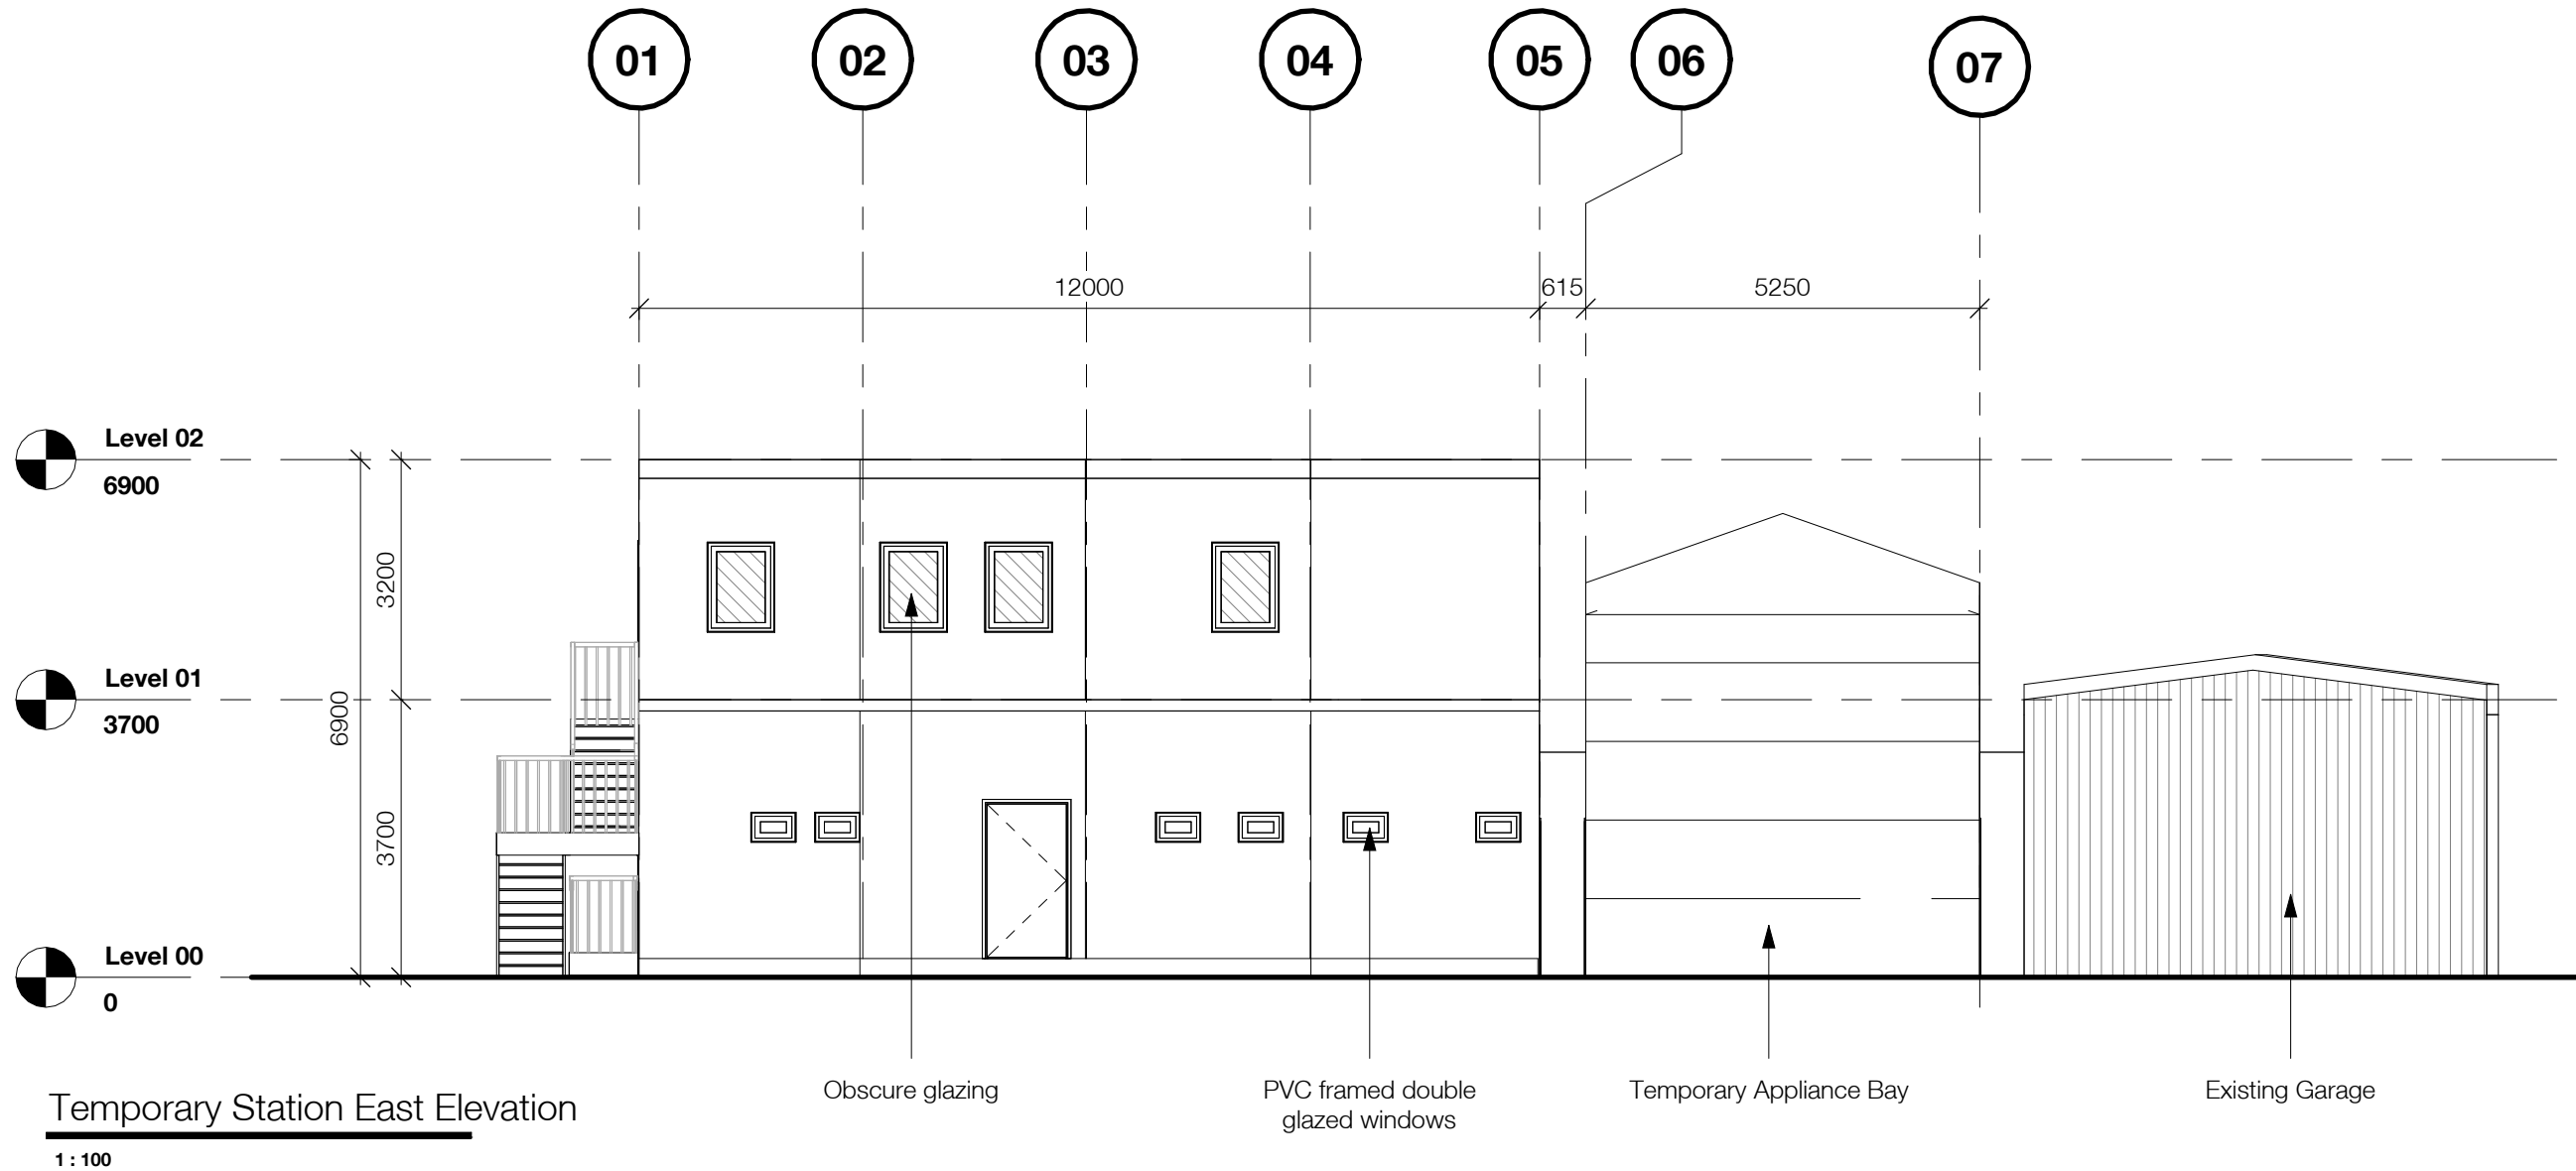
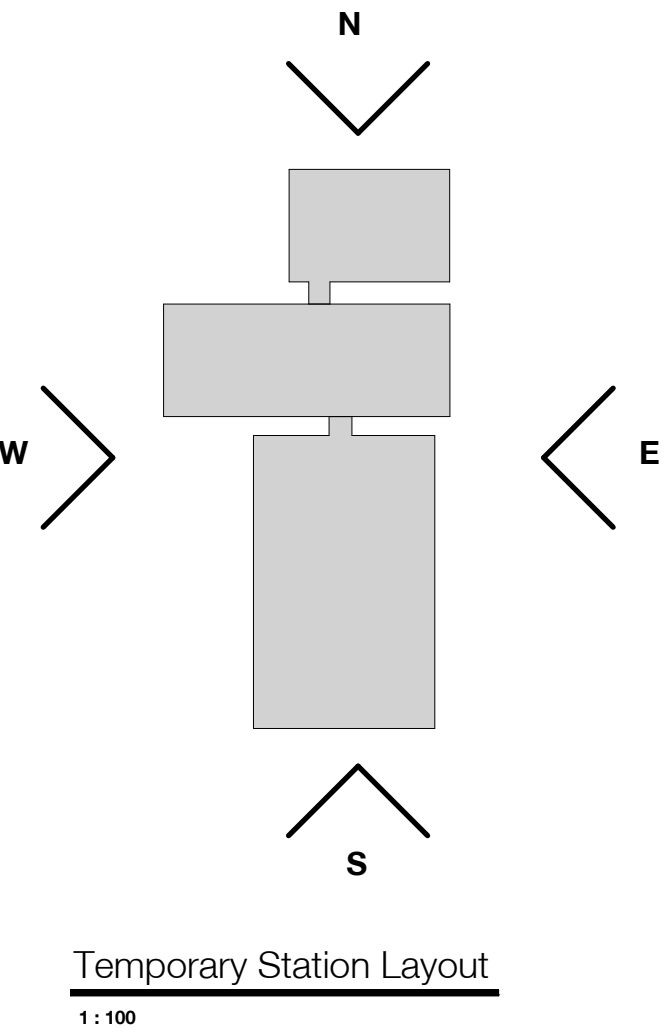
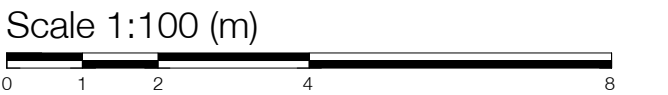
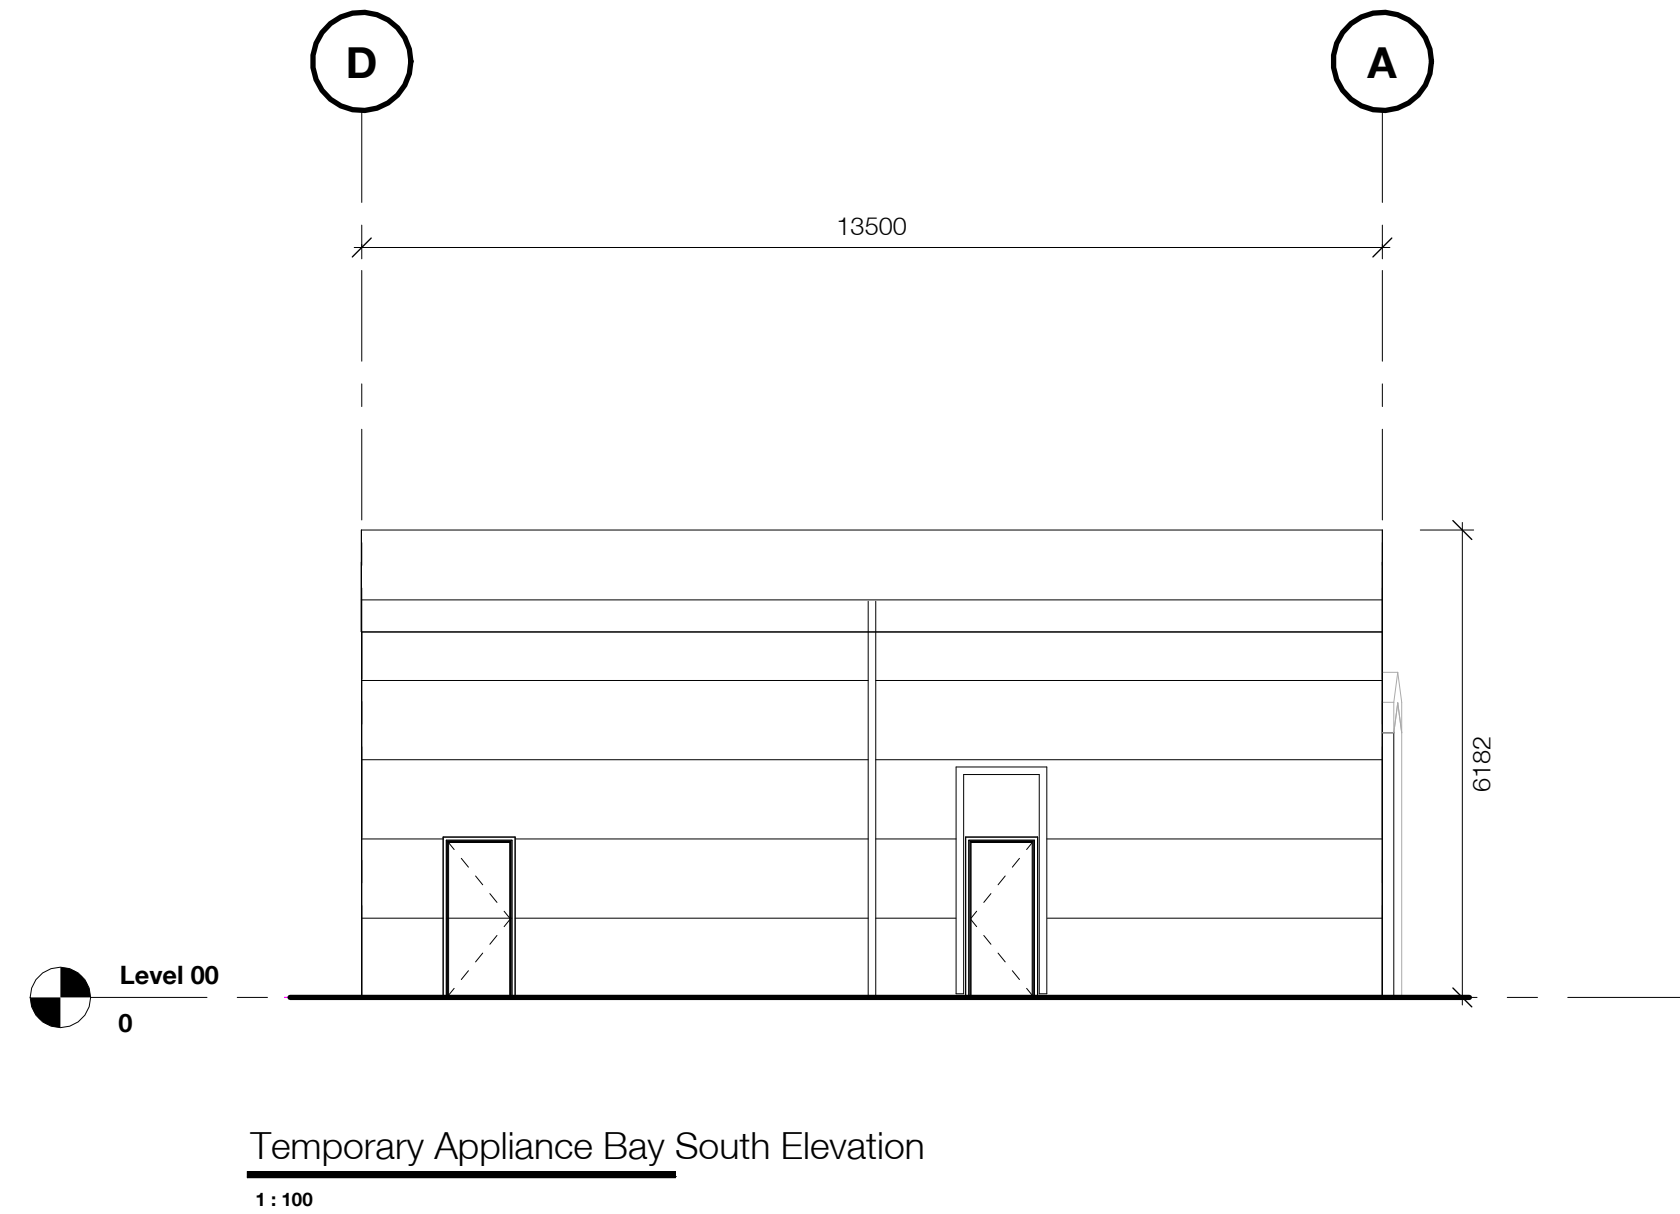


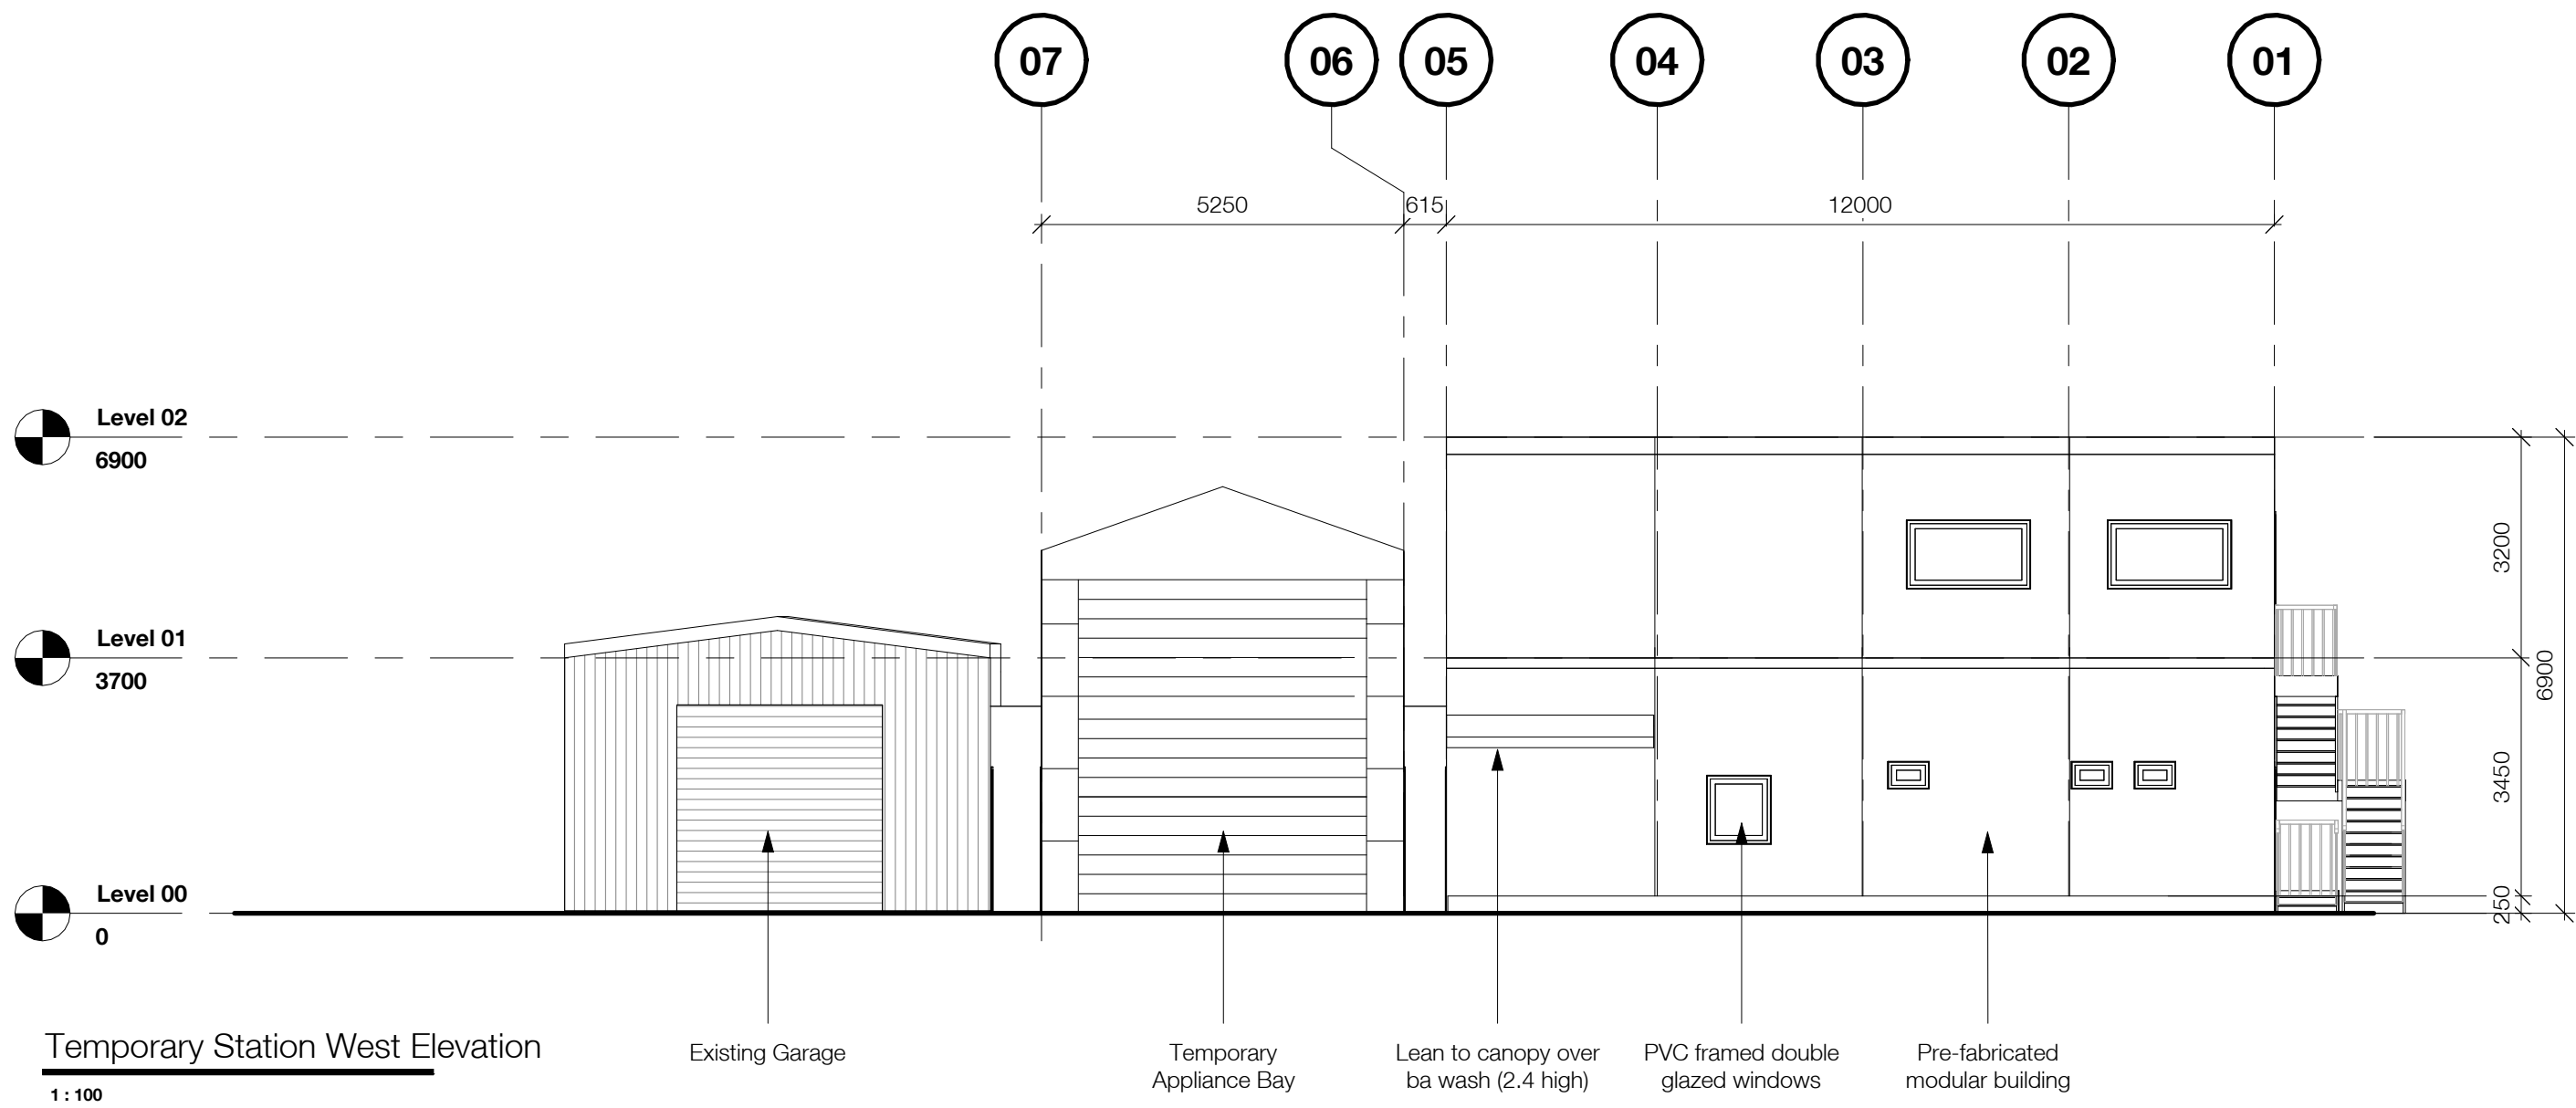

P04	Temporary station internal layout changed, link doors moved, external stair added	JSH	AAL	25/06/26
P03	Temporary station moved and reduced in size	JSH	AAL	18/06/26
P02	Temporary station repositioned further from boundary and rotated	JSH	SFR	22/05/26
P01	First Issue	JSH	AAL	28/04/26
Rev	Description	Drawn	Checked	Date

Subsidiary
Preliminary
Project
Greater Manchester Combined Authority

Heywood Fire Station
Drawing
Temporary Station GA Elevations

Drawing Number	Proj	Func	Subst	Form	Disc	Number
HFS	- RYD	- 04	- ZZ	- D	- A	- 3610
Project Number	Scale at	Status	Revision			
12267-01	1 : 100	S2	P04			