





1 **SW Elevation**
1 : 100

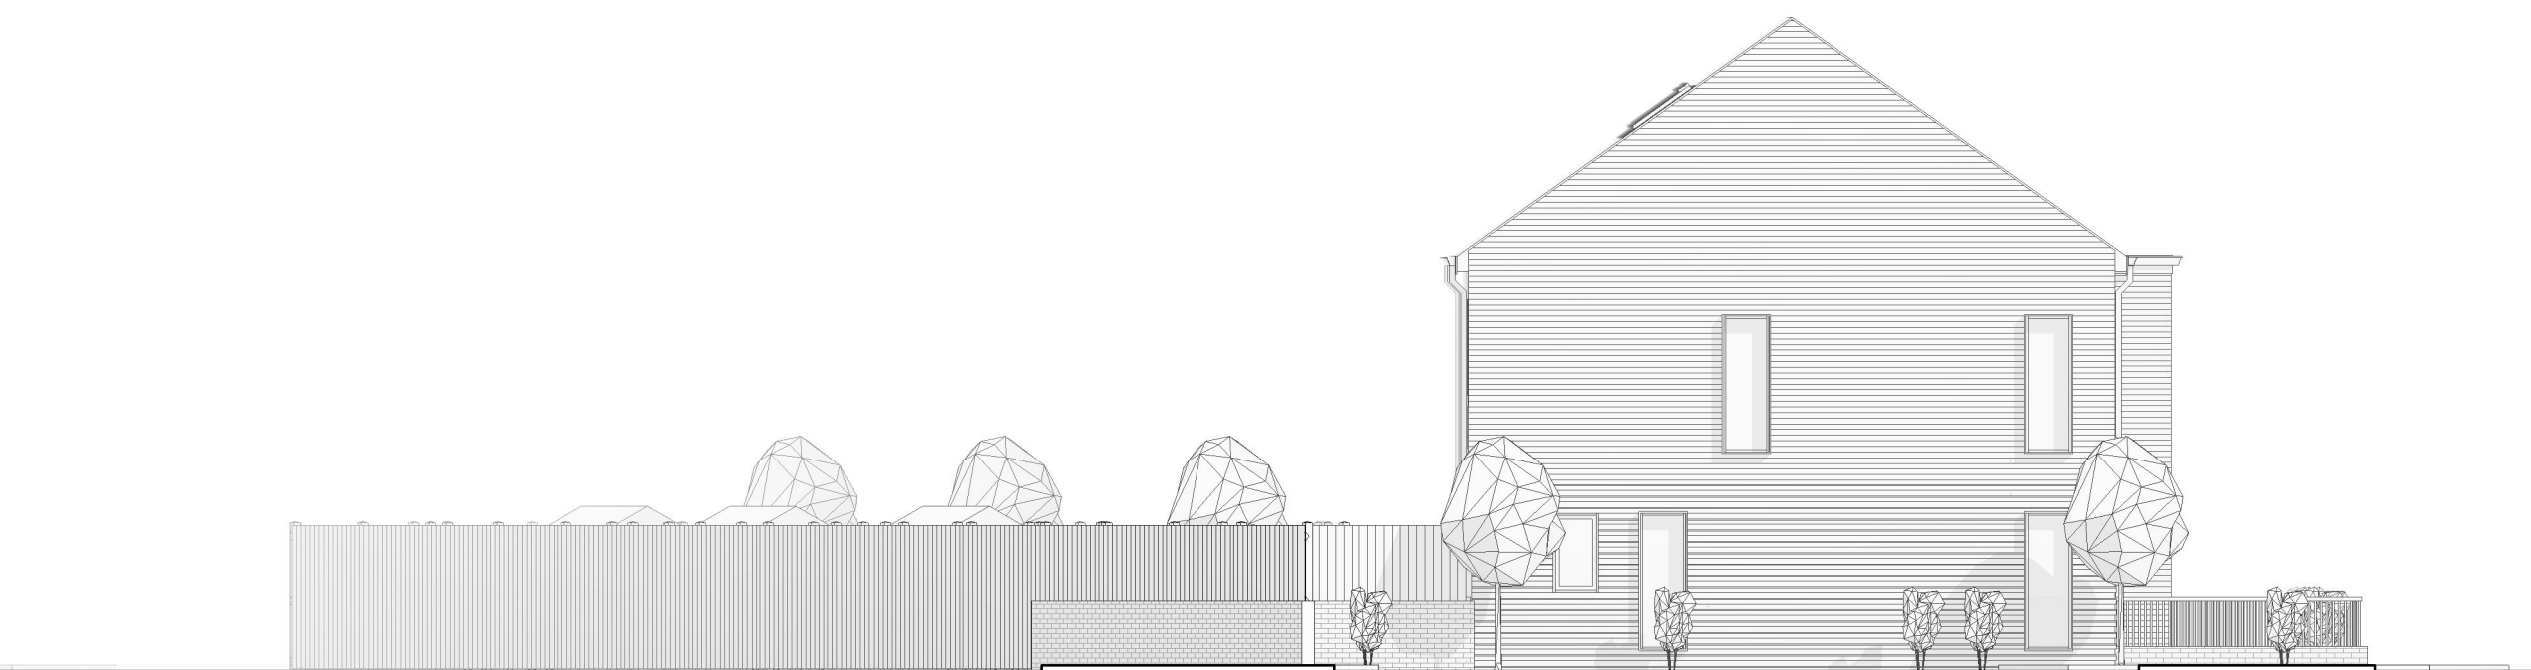


2 **NW Elevation**
1 : 100



3 **NE Elevation**
1 : 100

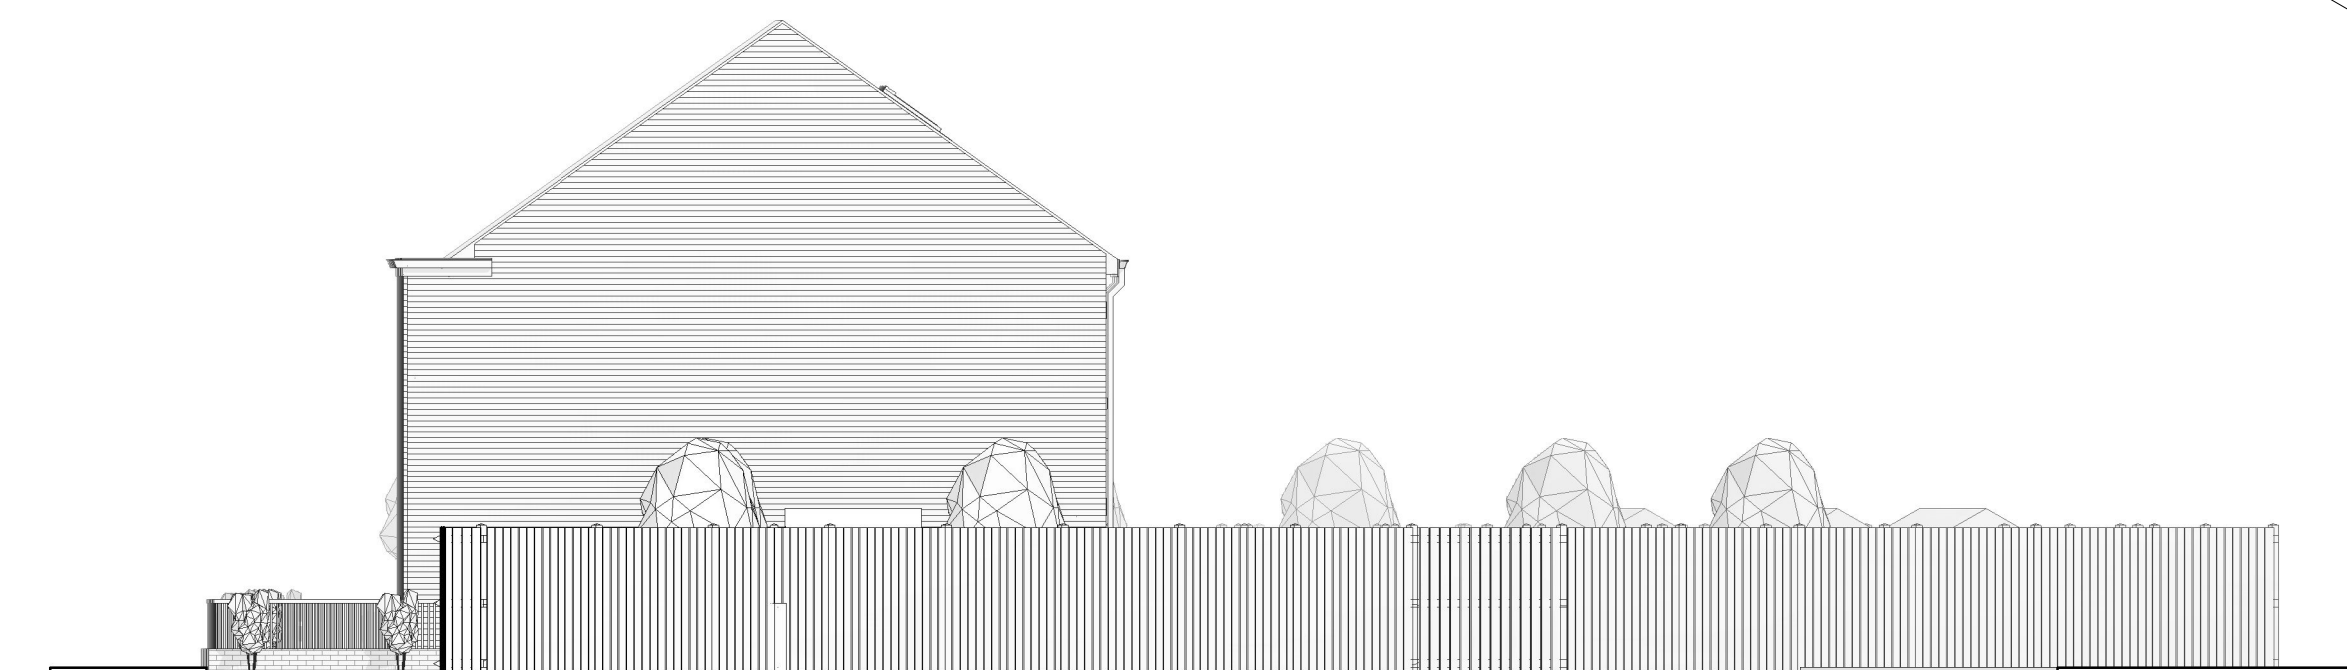

4 **SE Elevation**
1 : 100

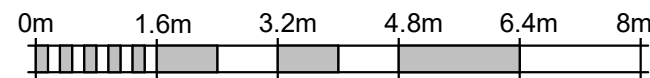



NOTES

ALL DIMENSIONS AND LEVELS ARE TO BE CHECKED ON SITE

ANY DISCREPANCIES ARE TO BE REPORTED TO THE PROJECT MANAGER BEFORE ANY WORK COMMENCES

THIS DRAWING SHALL NOT BE SCALED TO ASCERTAIN ANY DIMENSIONS WORK TO FIGURED DIMS ONLY

THIS DRAWING SHALL NOT BE REPRODUCED WITHOUT EXPRESS WRITTEN PERMISSION FROM Clarks Bespoke Design LTD.

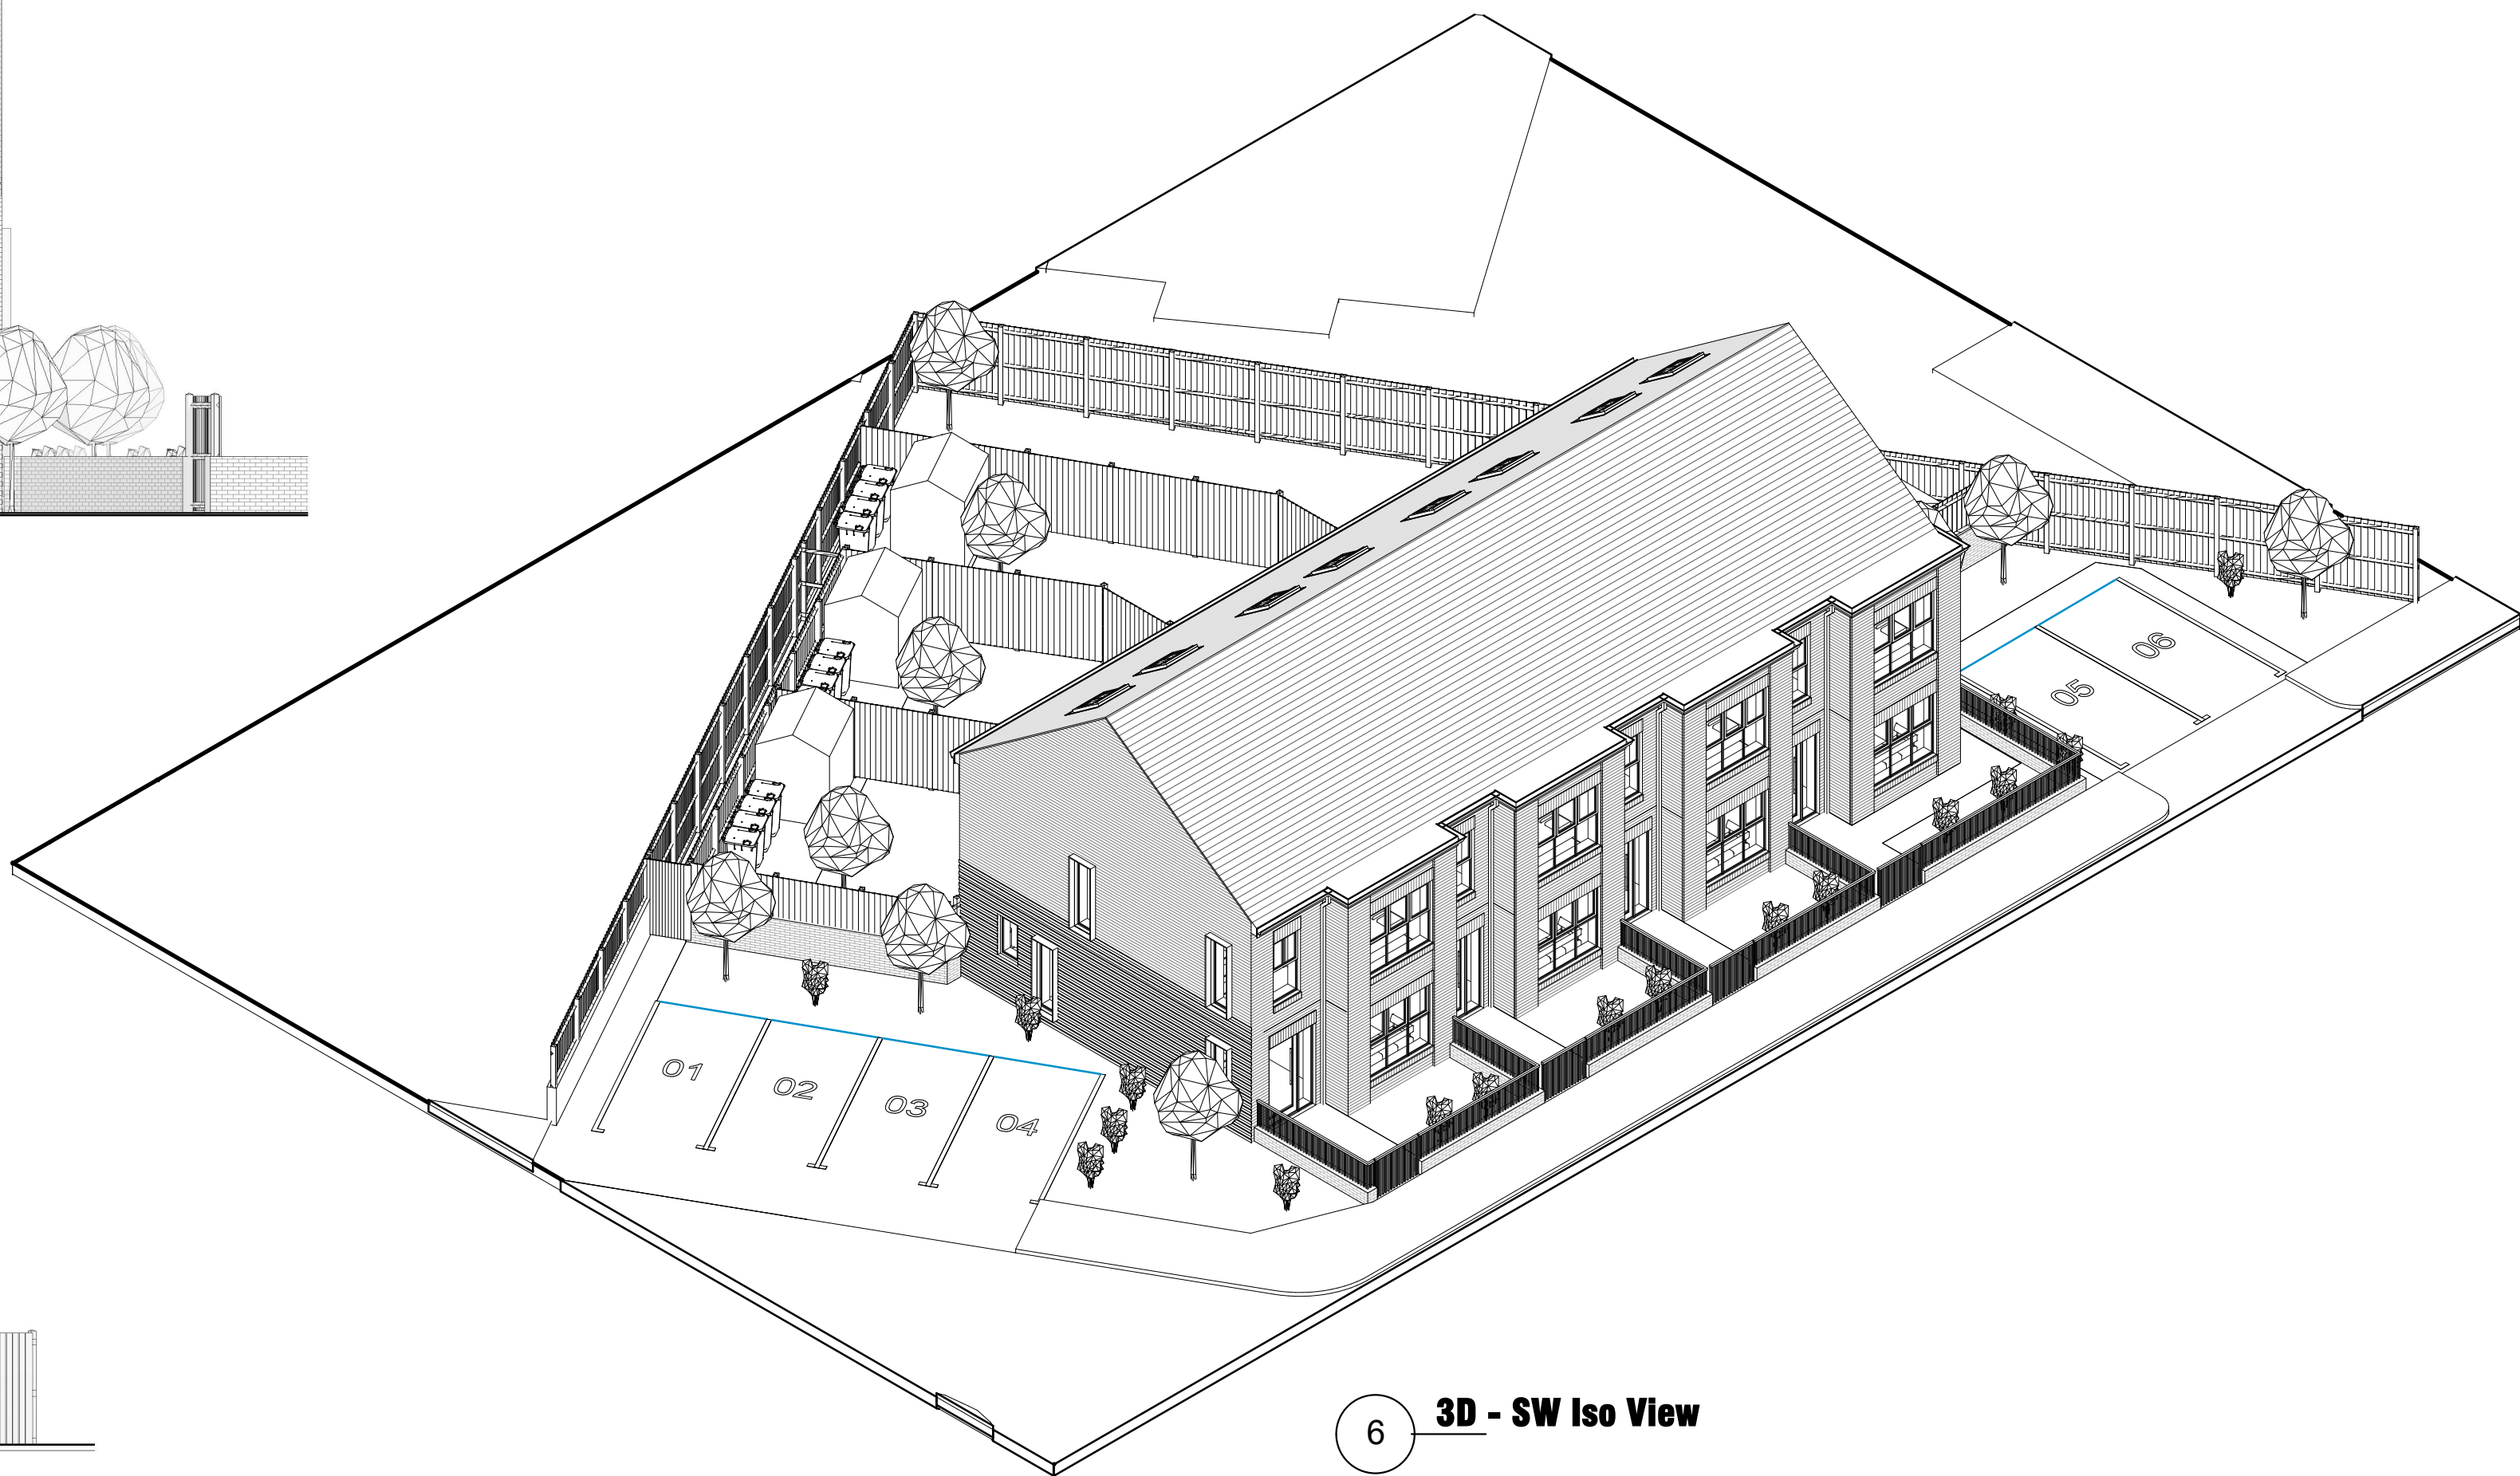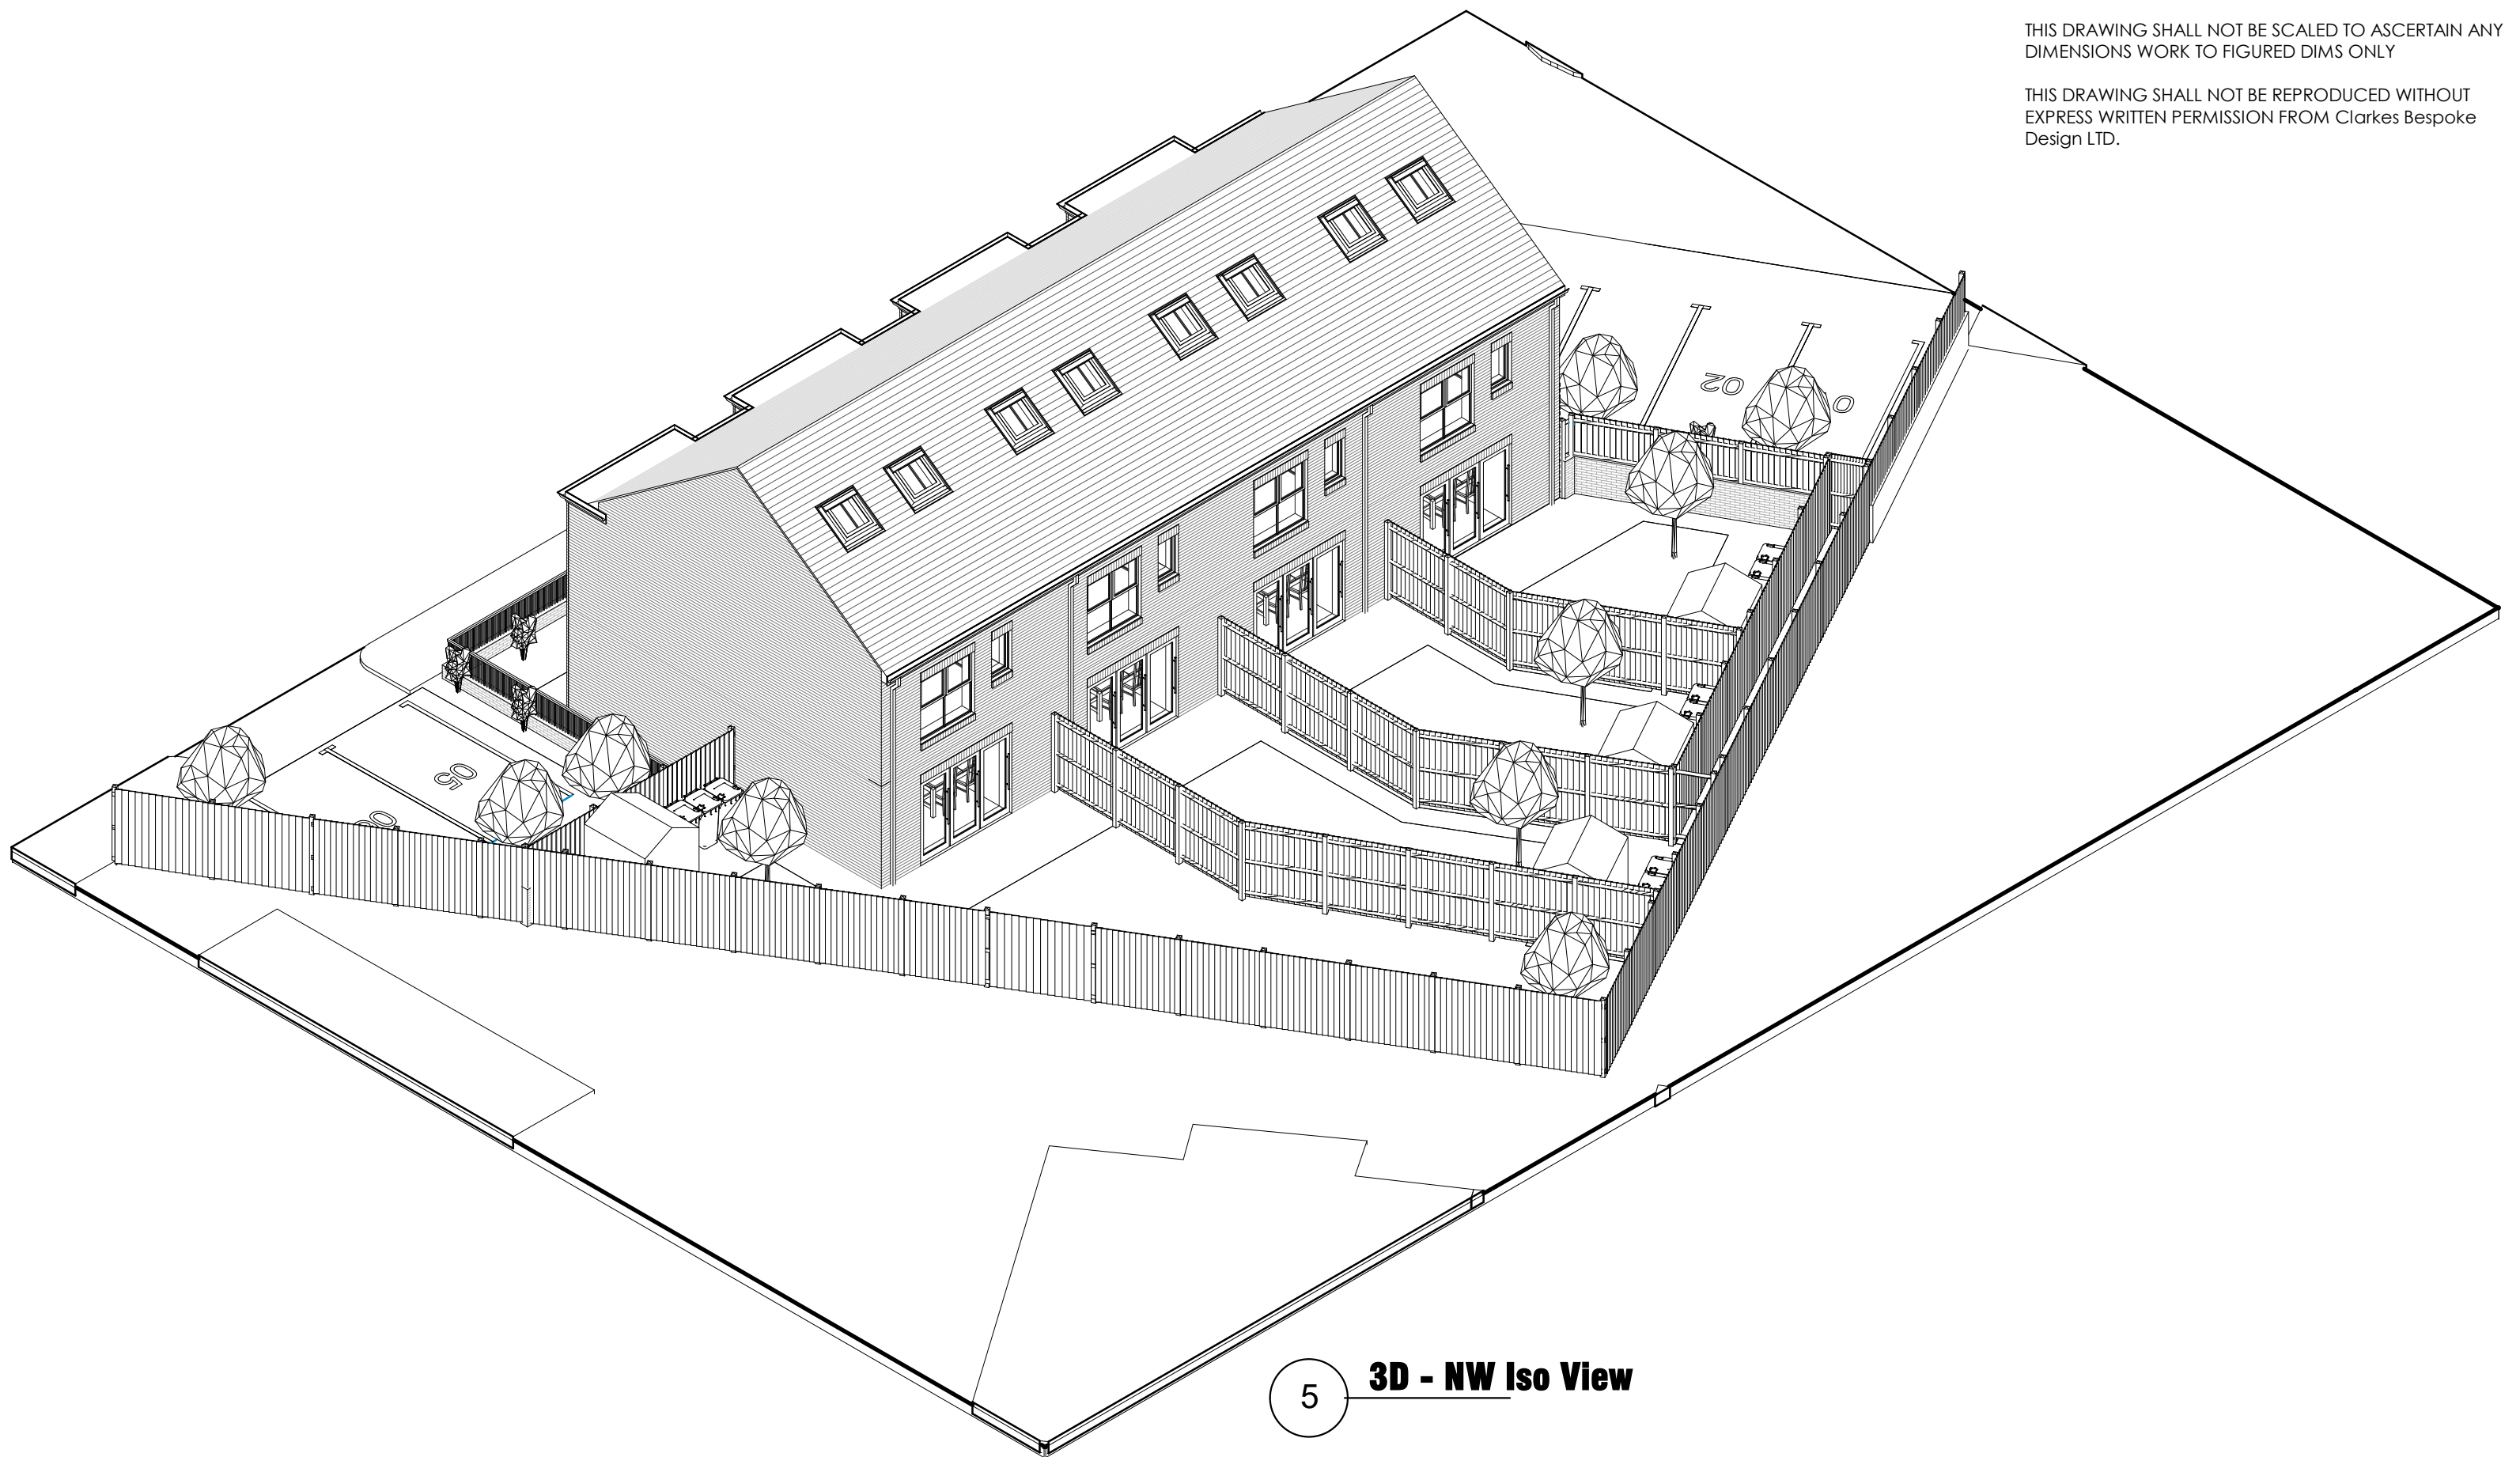


P4	29.06.26	BC	planning comments
P3	19.06.26	BC	Planning comments
P2	16.06.26	BC	2 additional parking spaces added
P1	01.06.26	BC	first issue

Rev No.	Rev Date	Rev By	Description
---------	----------	--------	-------------

project
Proposed 6 Nos Unit Apartment Block
location

client
SMOPCT Development

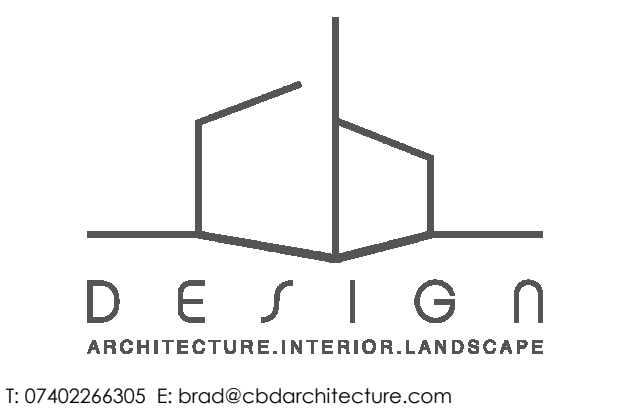

drawing title
GA Street View

dwg purpose

scale 1 : 100	drawn BC	checked BC
@ sheet size A1	rev date 29.06.26	
1771	PI-X-101	P4
job number	drawing number	revision