


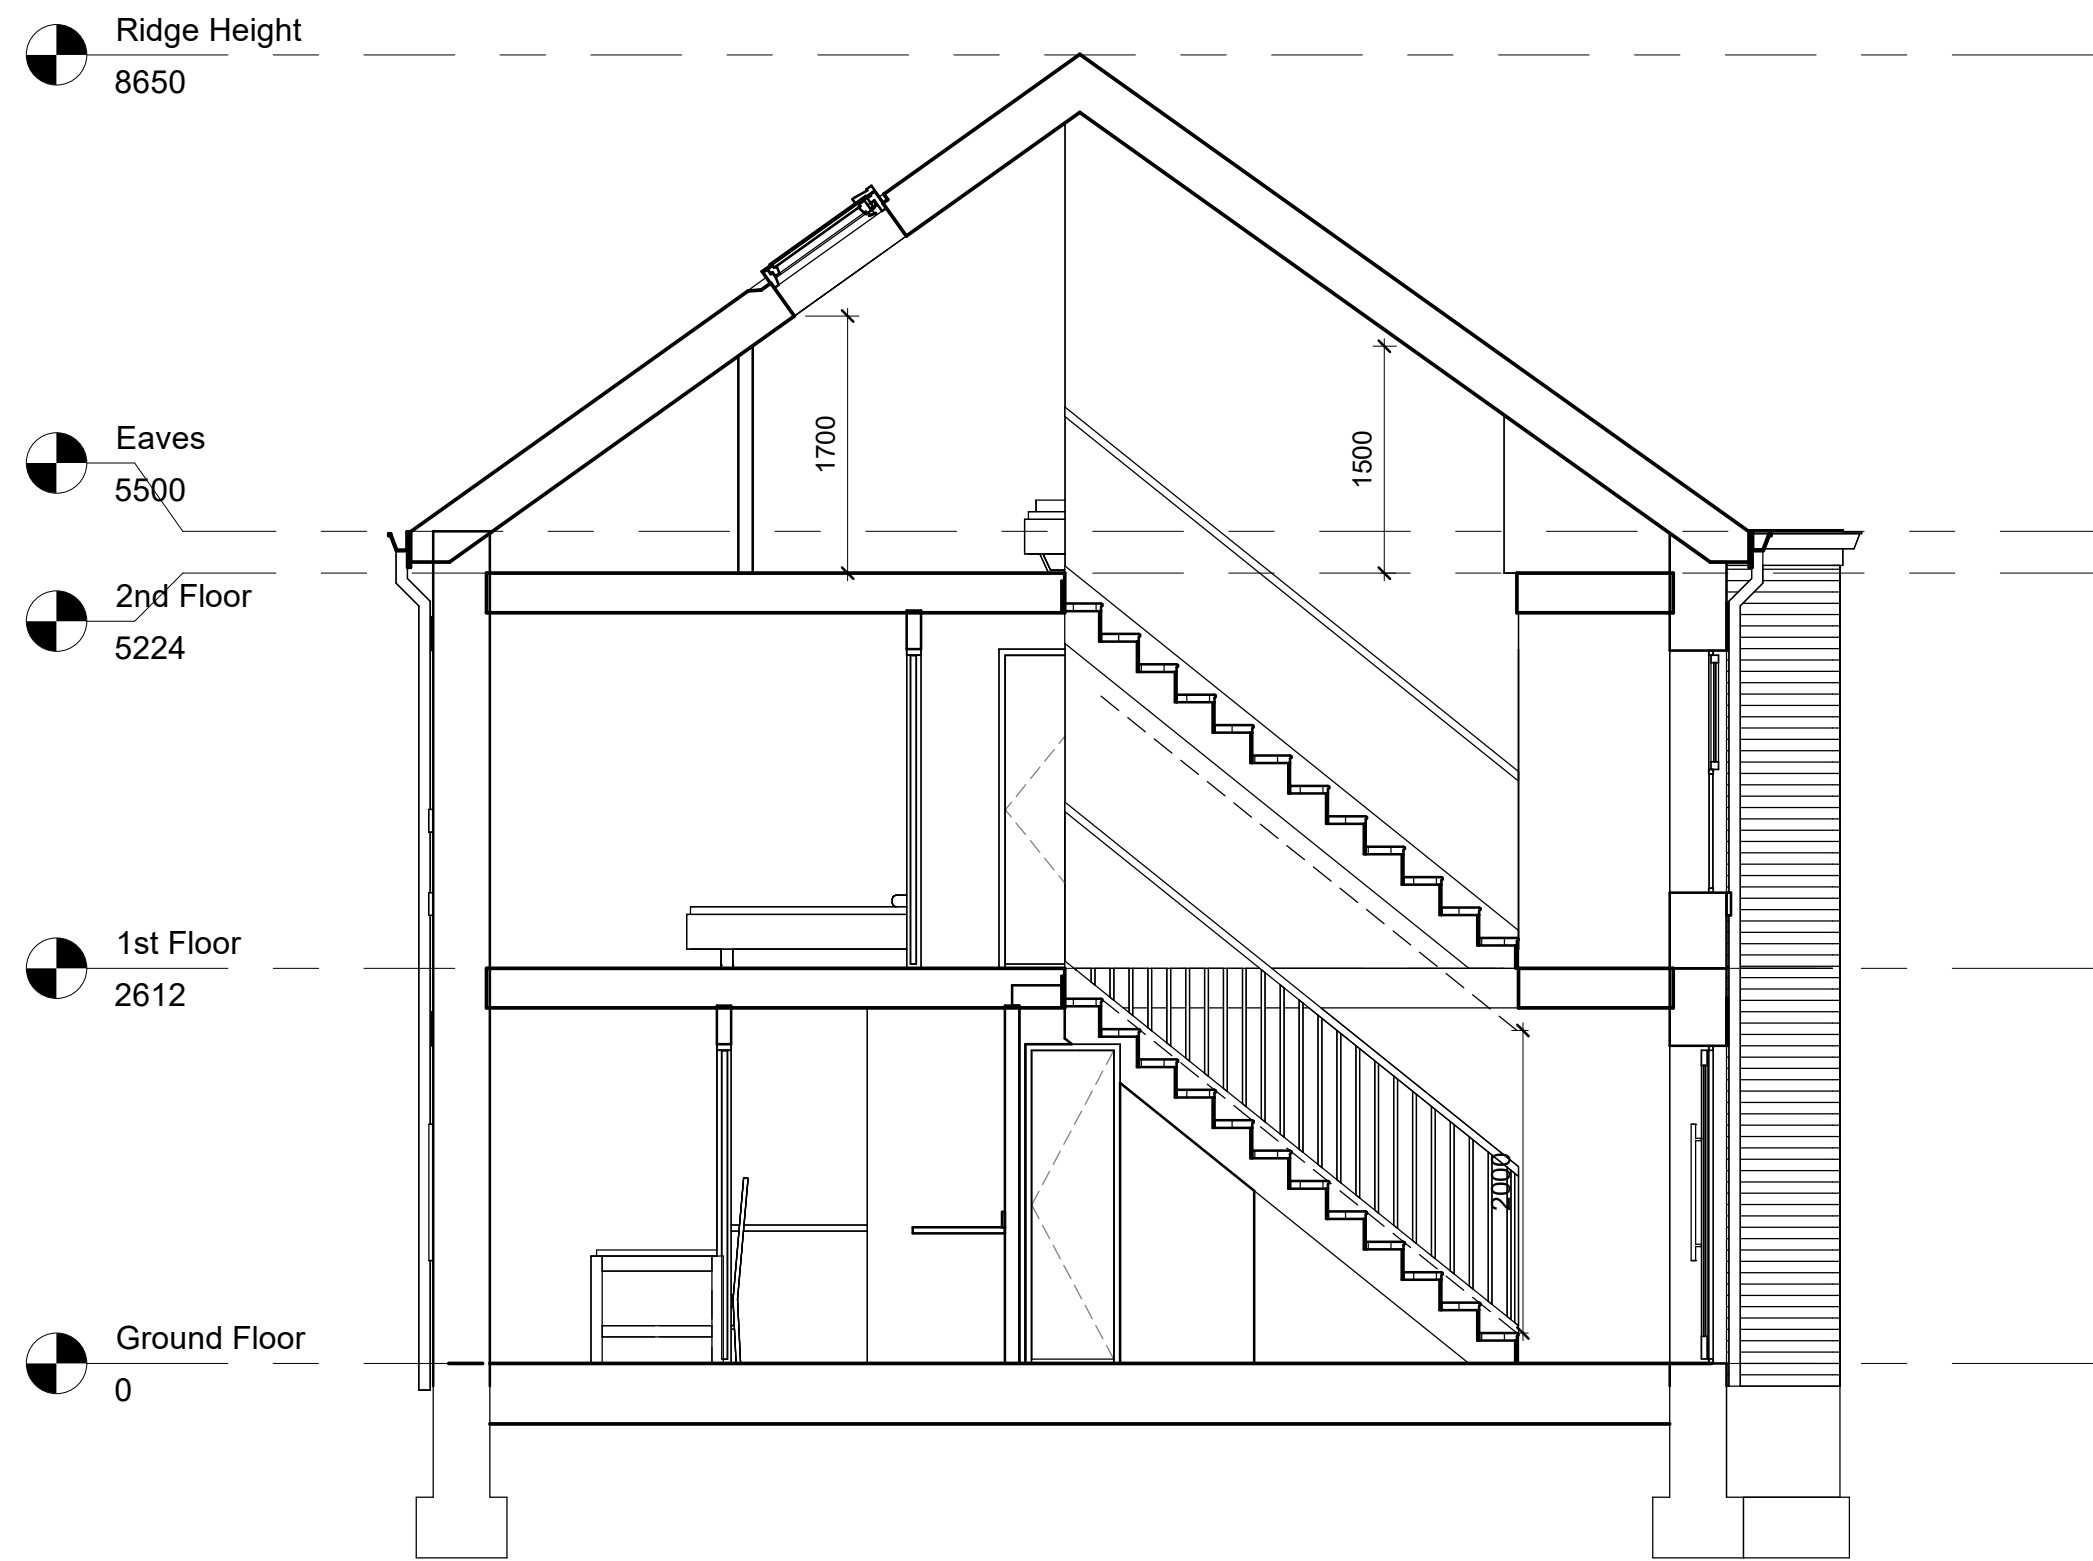

1 Section 1
1 : 50




3 3D View 2




6 3D View 3



2 3D View 1

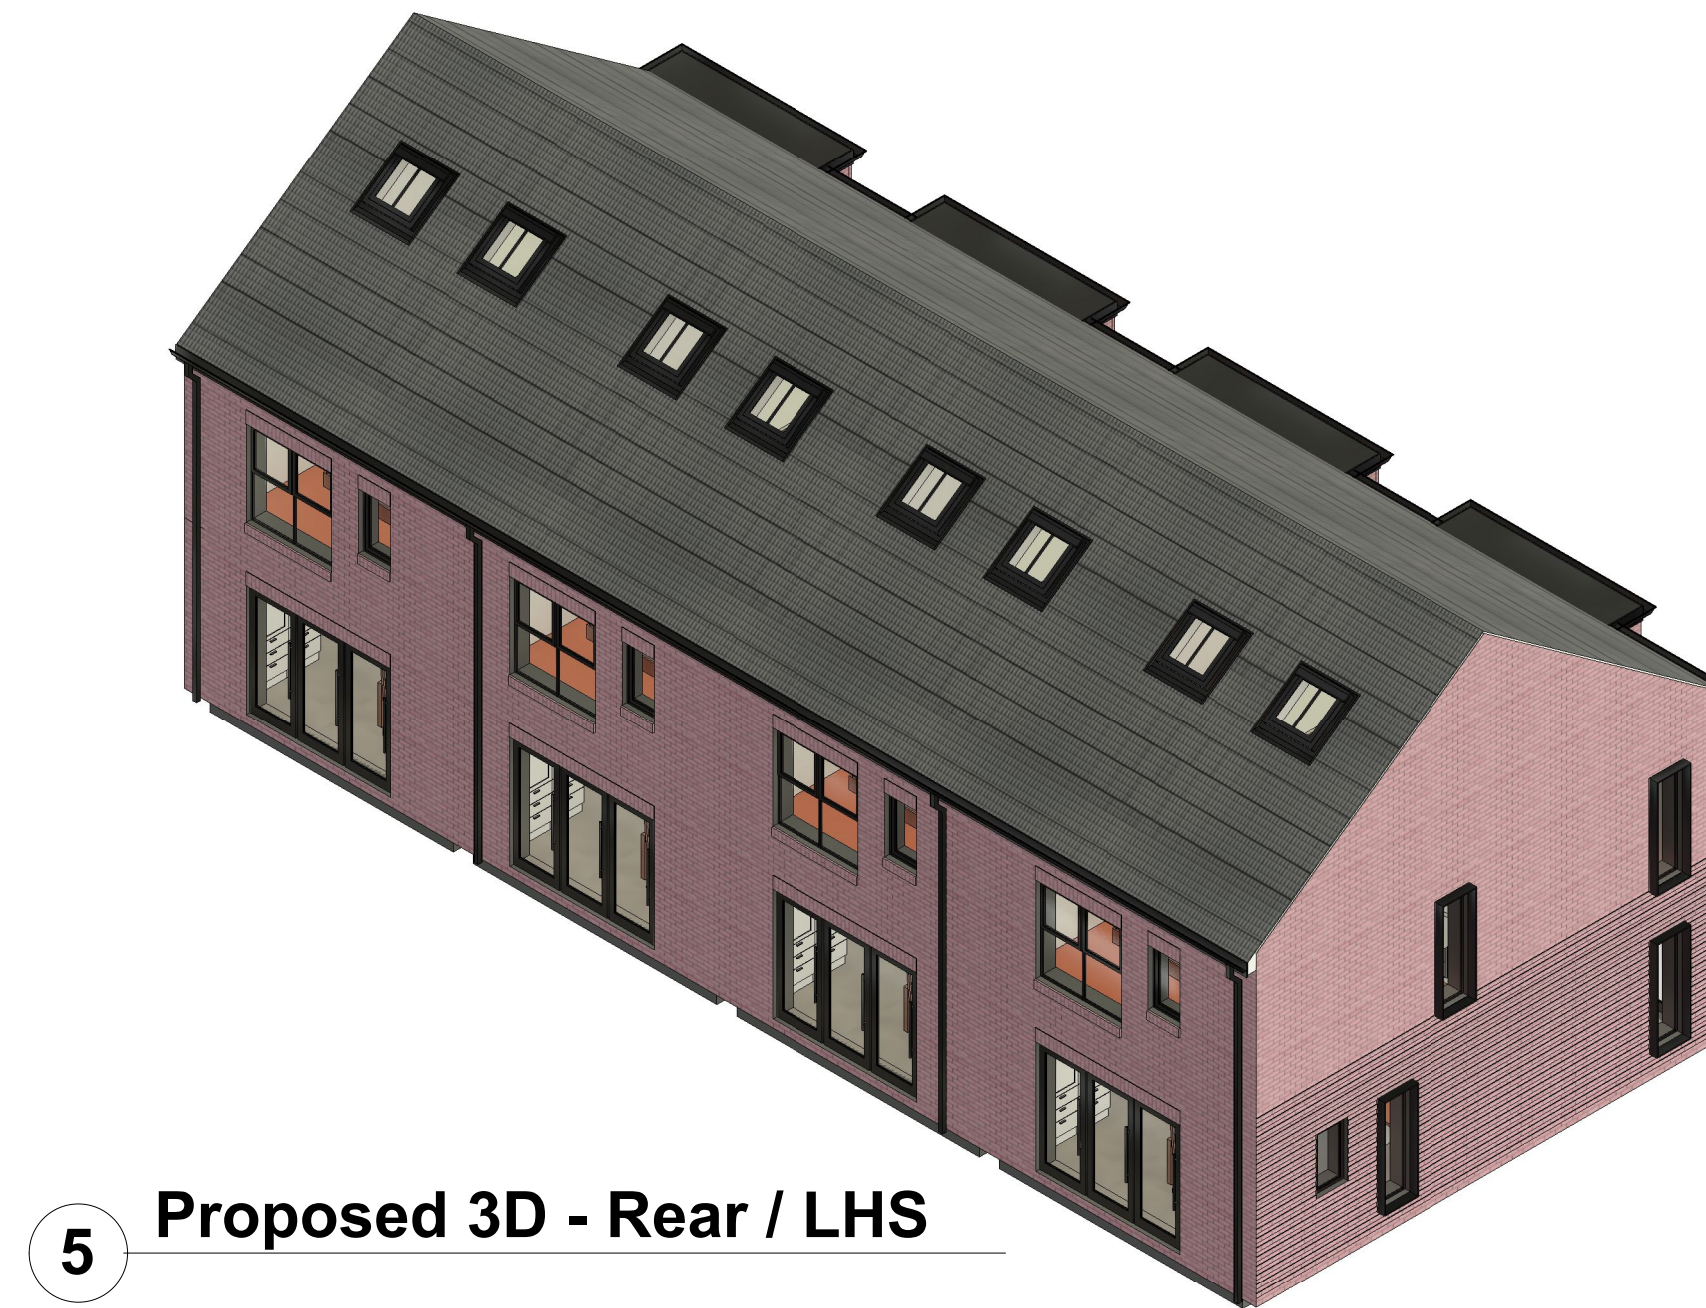

5 Proposed 3D - Rear / LHS

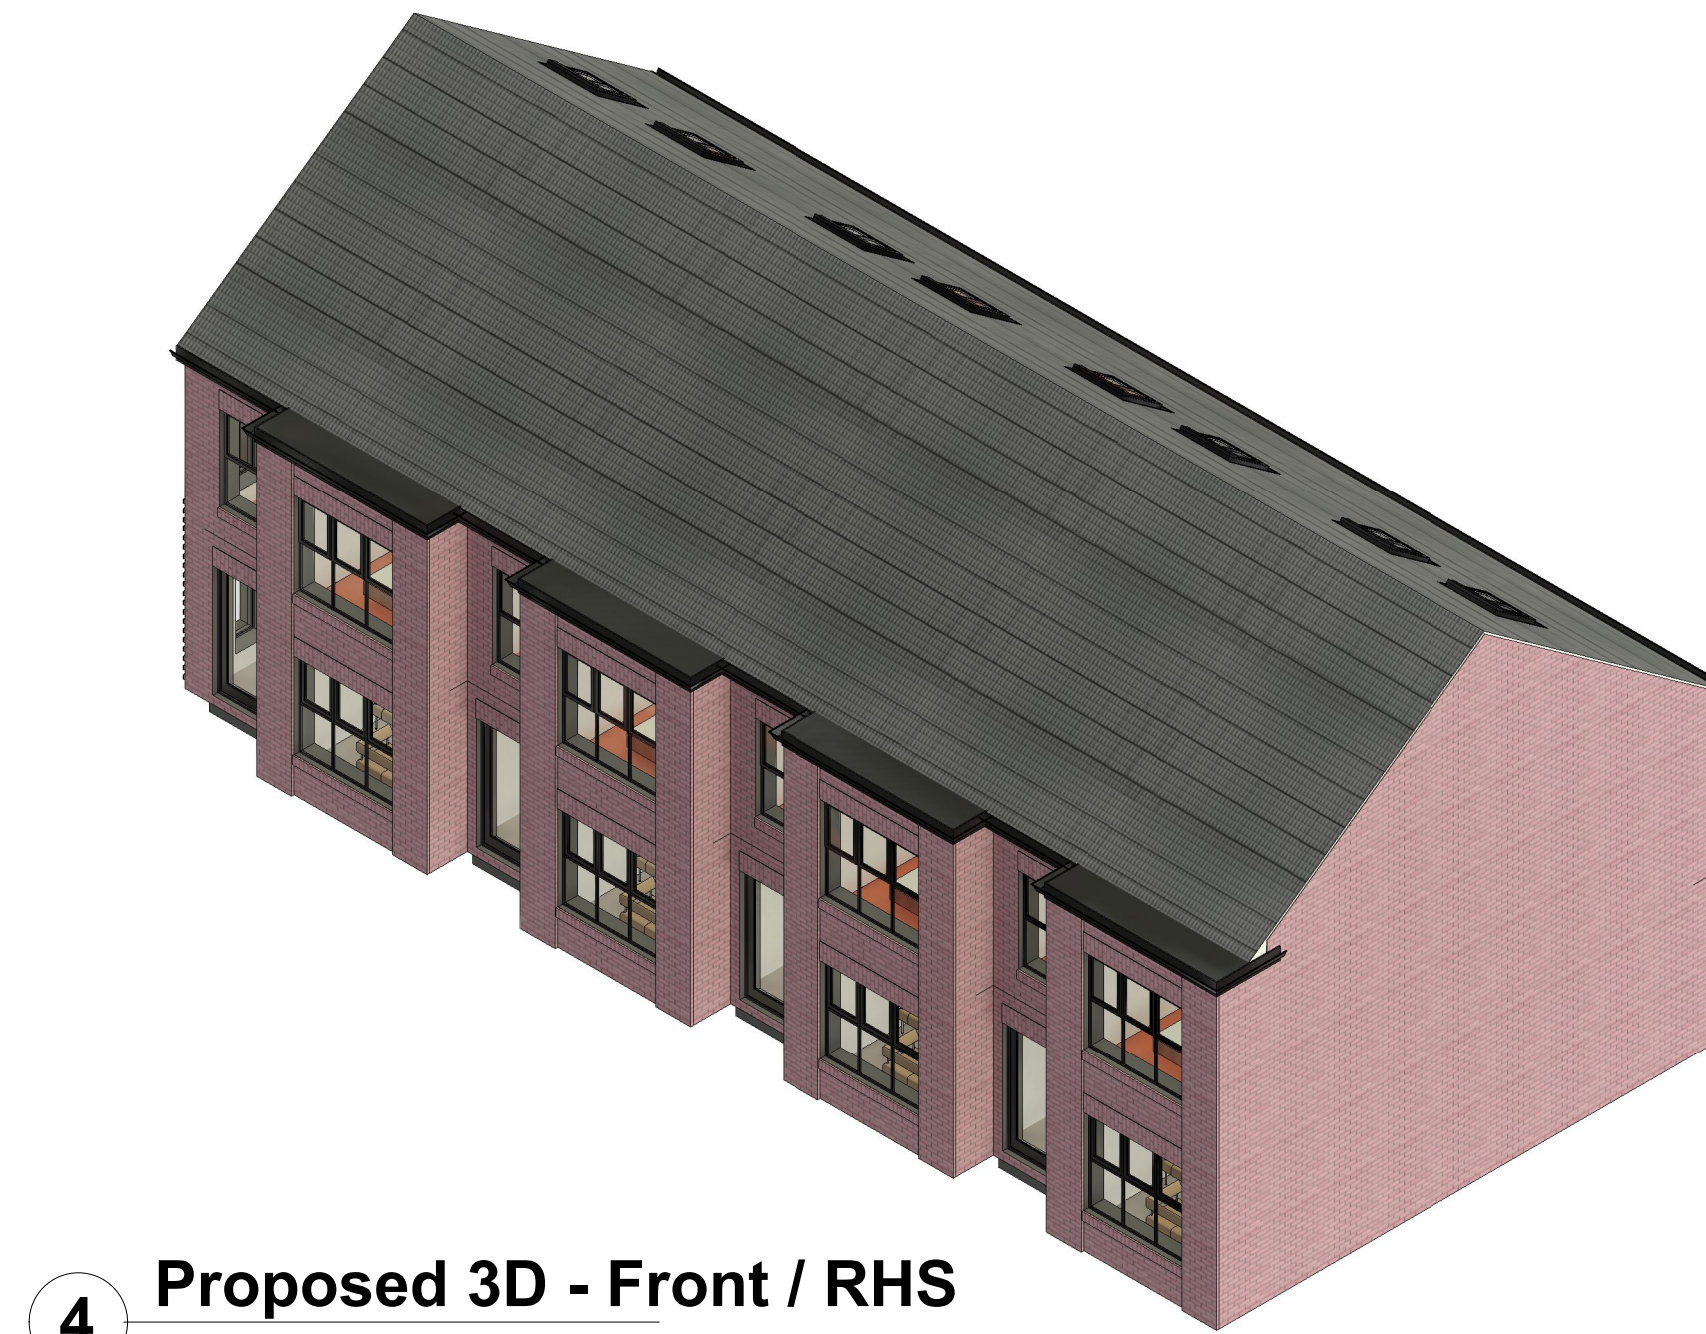

4 Proposed 3D - Front / RHS

NOTES

ALL DIMENSIONS AND LEVELS ARE TO BE CHECKED ON SITE

ANY DISCREPANCIES ARE TO BE REPORTED TO THE PROJECT MANAGER BEFORE ANY WORK COMMENCES

THIS DRAWING SHALL NOT BE SCALED TO ASCERTAIN ANY DIMENSIONS WORK TO FIGURED DIMS ONLY

THIS DRAWING SHALL NOT BE REPRODUCED WITHOUT EXPRESS WRITTEN PERMISSION FROM Clarkes Bespoke Design LTD.



P3	29.06.26	BC	planning comments
P2	19.06.26	BC	Planning Comments
P1	00.00.25	BC	First Issue

Rev No.	Rev Date	Rev By	Description
project			

Site of Former Kings Arms

location
Site of Former Kings Arms,
Middleton, Manchester M24
5SQ

client
SMOPCT Development

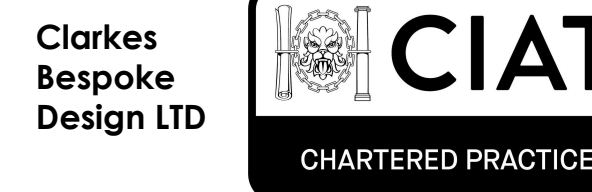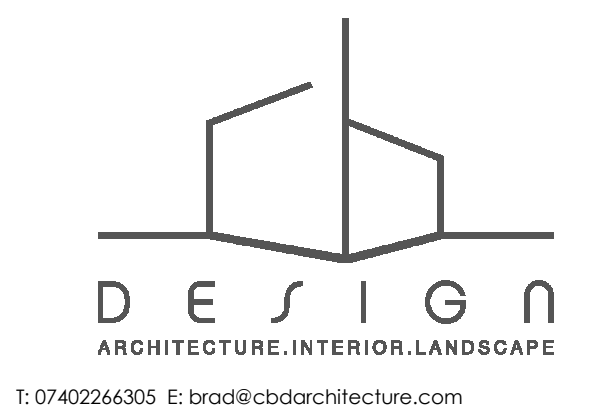

drawing title
Proposed Section and 3D

dwg purpose

scale 1 : 50	drawn BC	checked BC
@ sheet size A1	rev date 29.06.26	
25-025	PL-003	P3
job number	drawing number	revision