




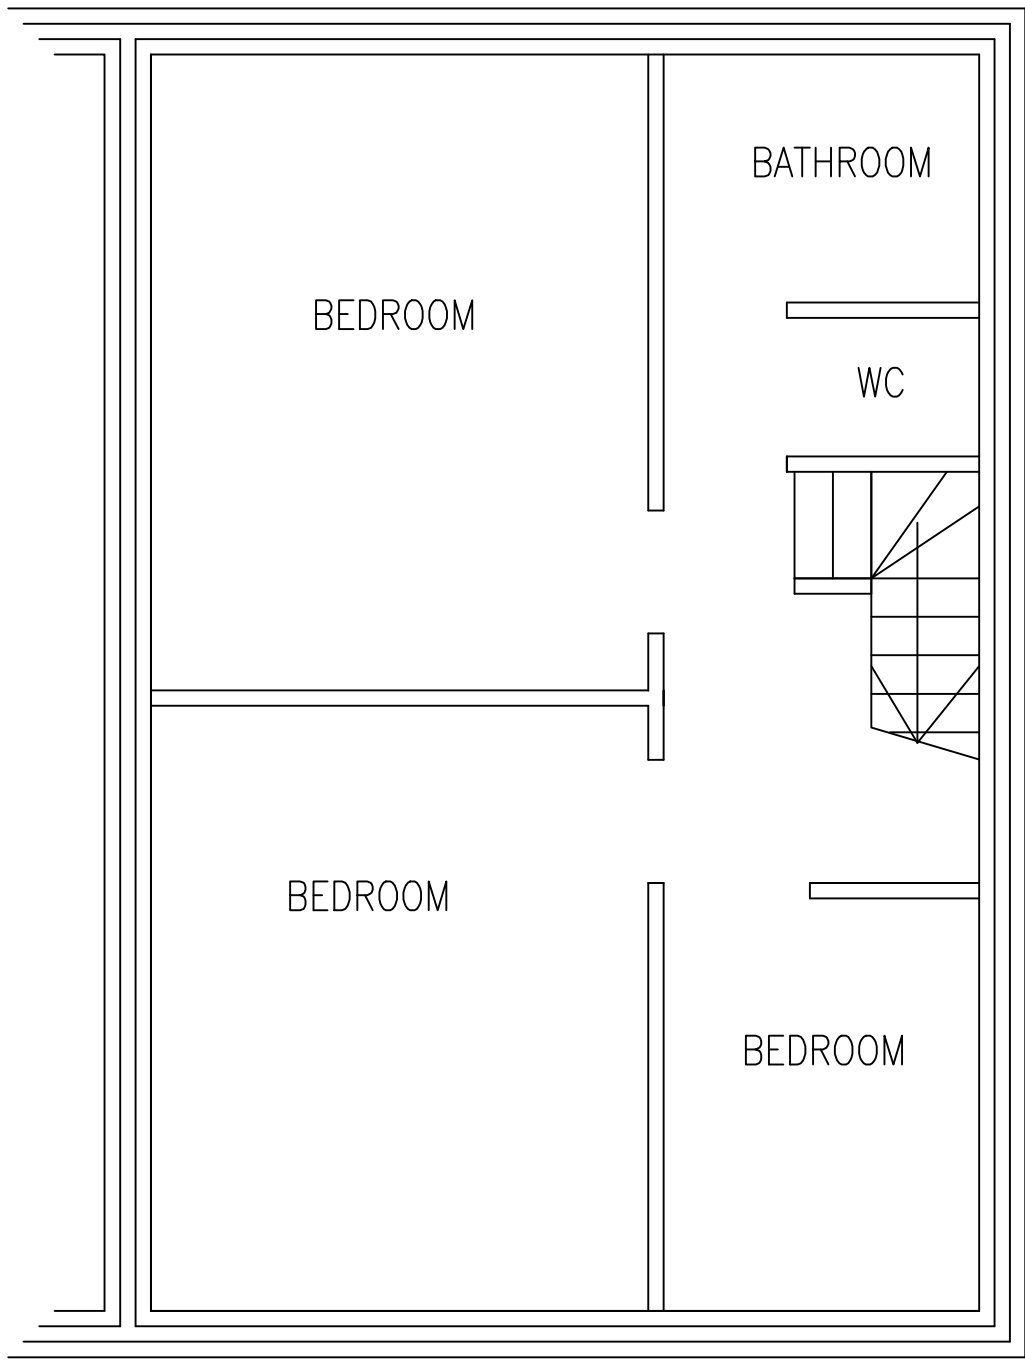


EXISTING 1ST. FLOOR LAYOUT  
(SCALE 1:50)

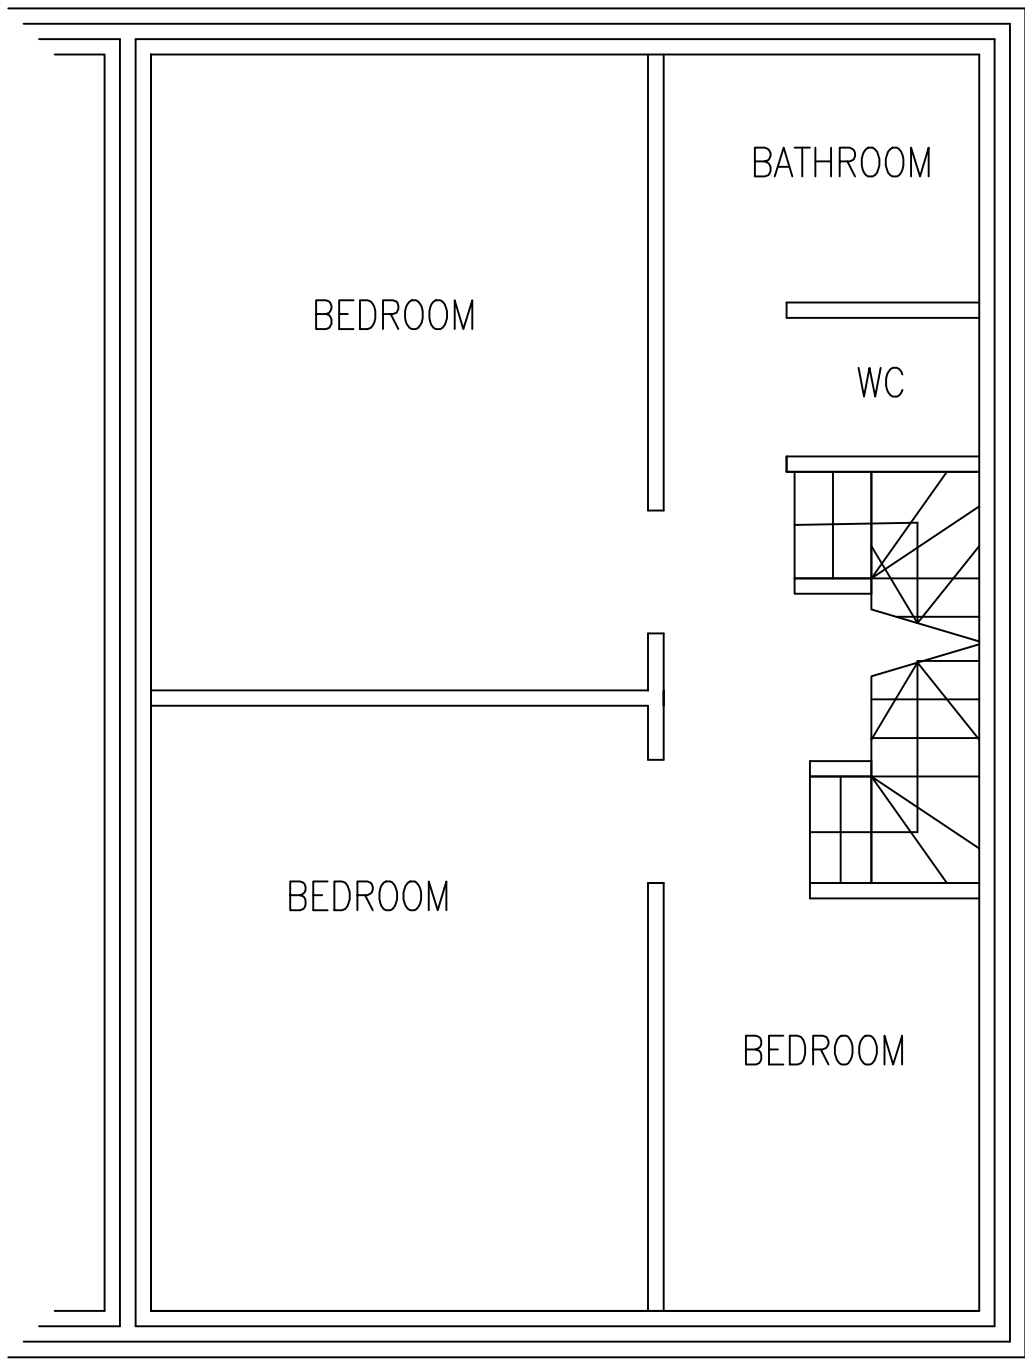

PROPOSED 1ST. FLOOR LAYOUT  
(SCALE 1:50)

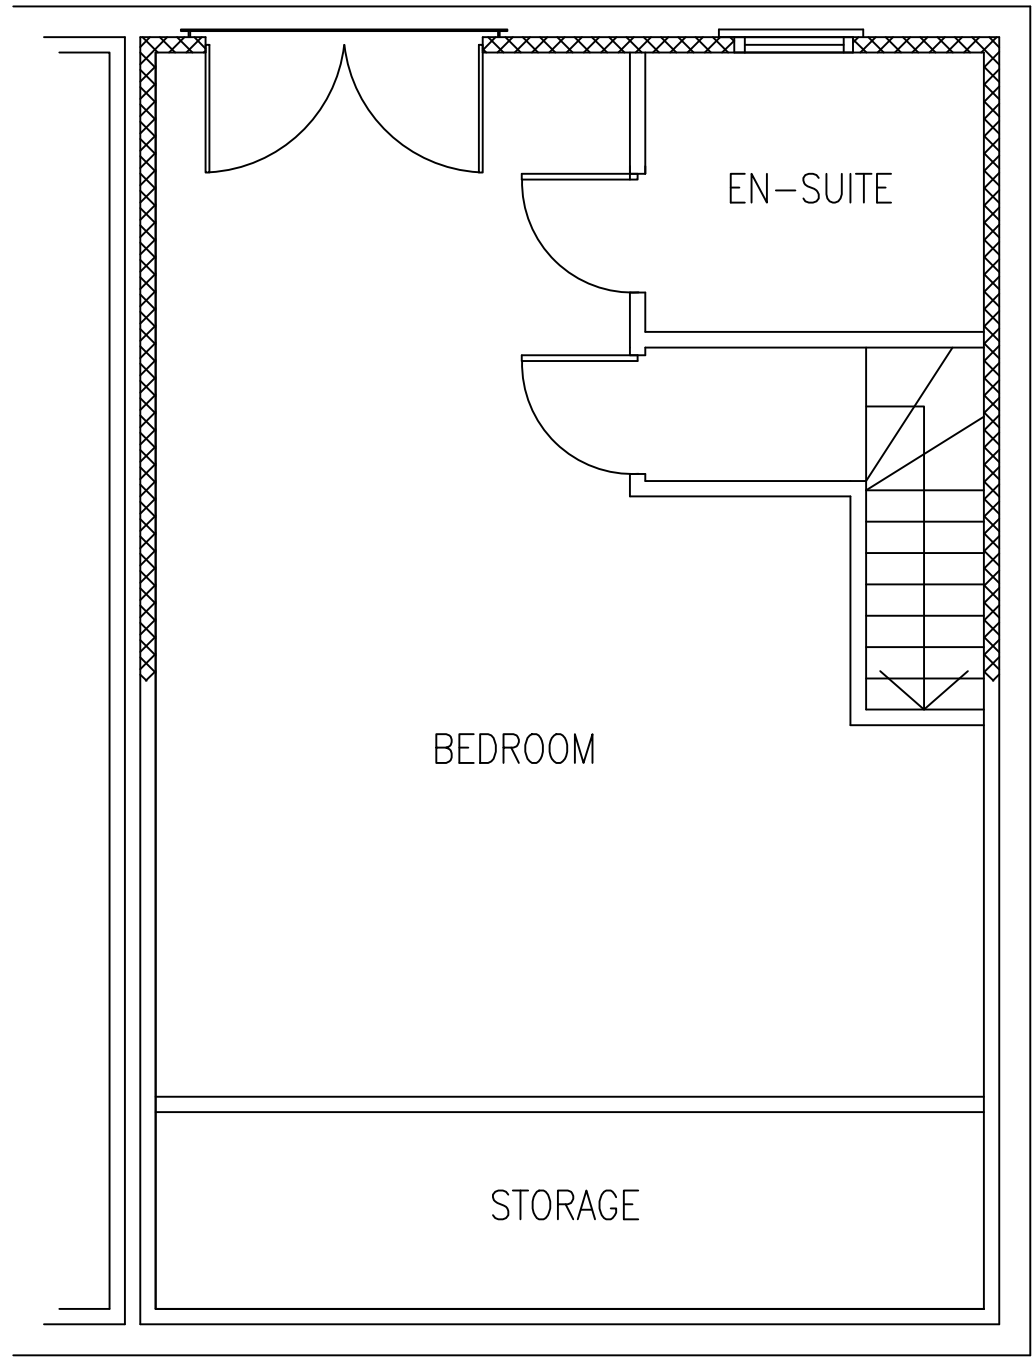

PROPOSED LOFT LAYOUT  
(SCALE 1:50)

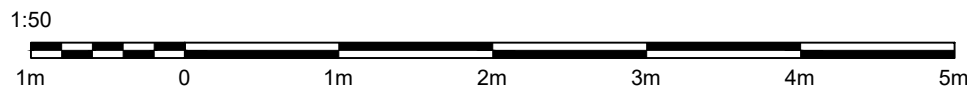

BUILDING REGULATION APPROVAL

CLIENT  
MR SCOTT LORD  
21 RHOS AVENUE  
ALKRINGTON  
MANCHESTER  
M24 1EG

PROJECT  
PROPOSED LOFT CONVERSION  
WITH REAR DORMER  
TO EXISTING DWELLING

TITLE  
LAYOUTS

|                       |                  |
|-----------------------|------------------|
| DRAWING No. MC-156-01 |                  |
| DRAWN                 | REV. C1          |
| SCALE<br>AS INDICATED | DATE<br>APR 2026 |
|                       |                  |