



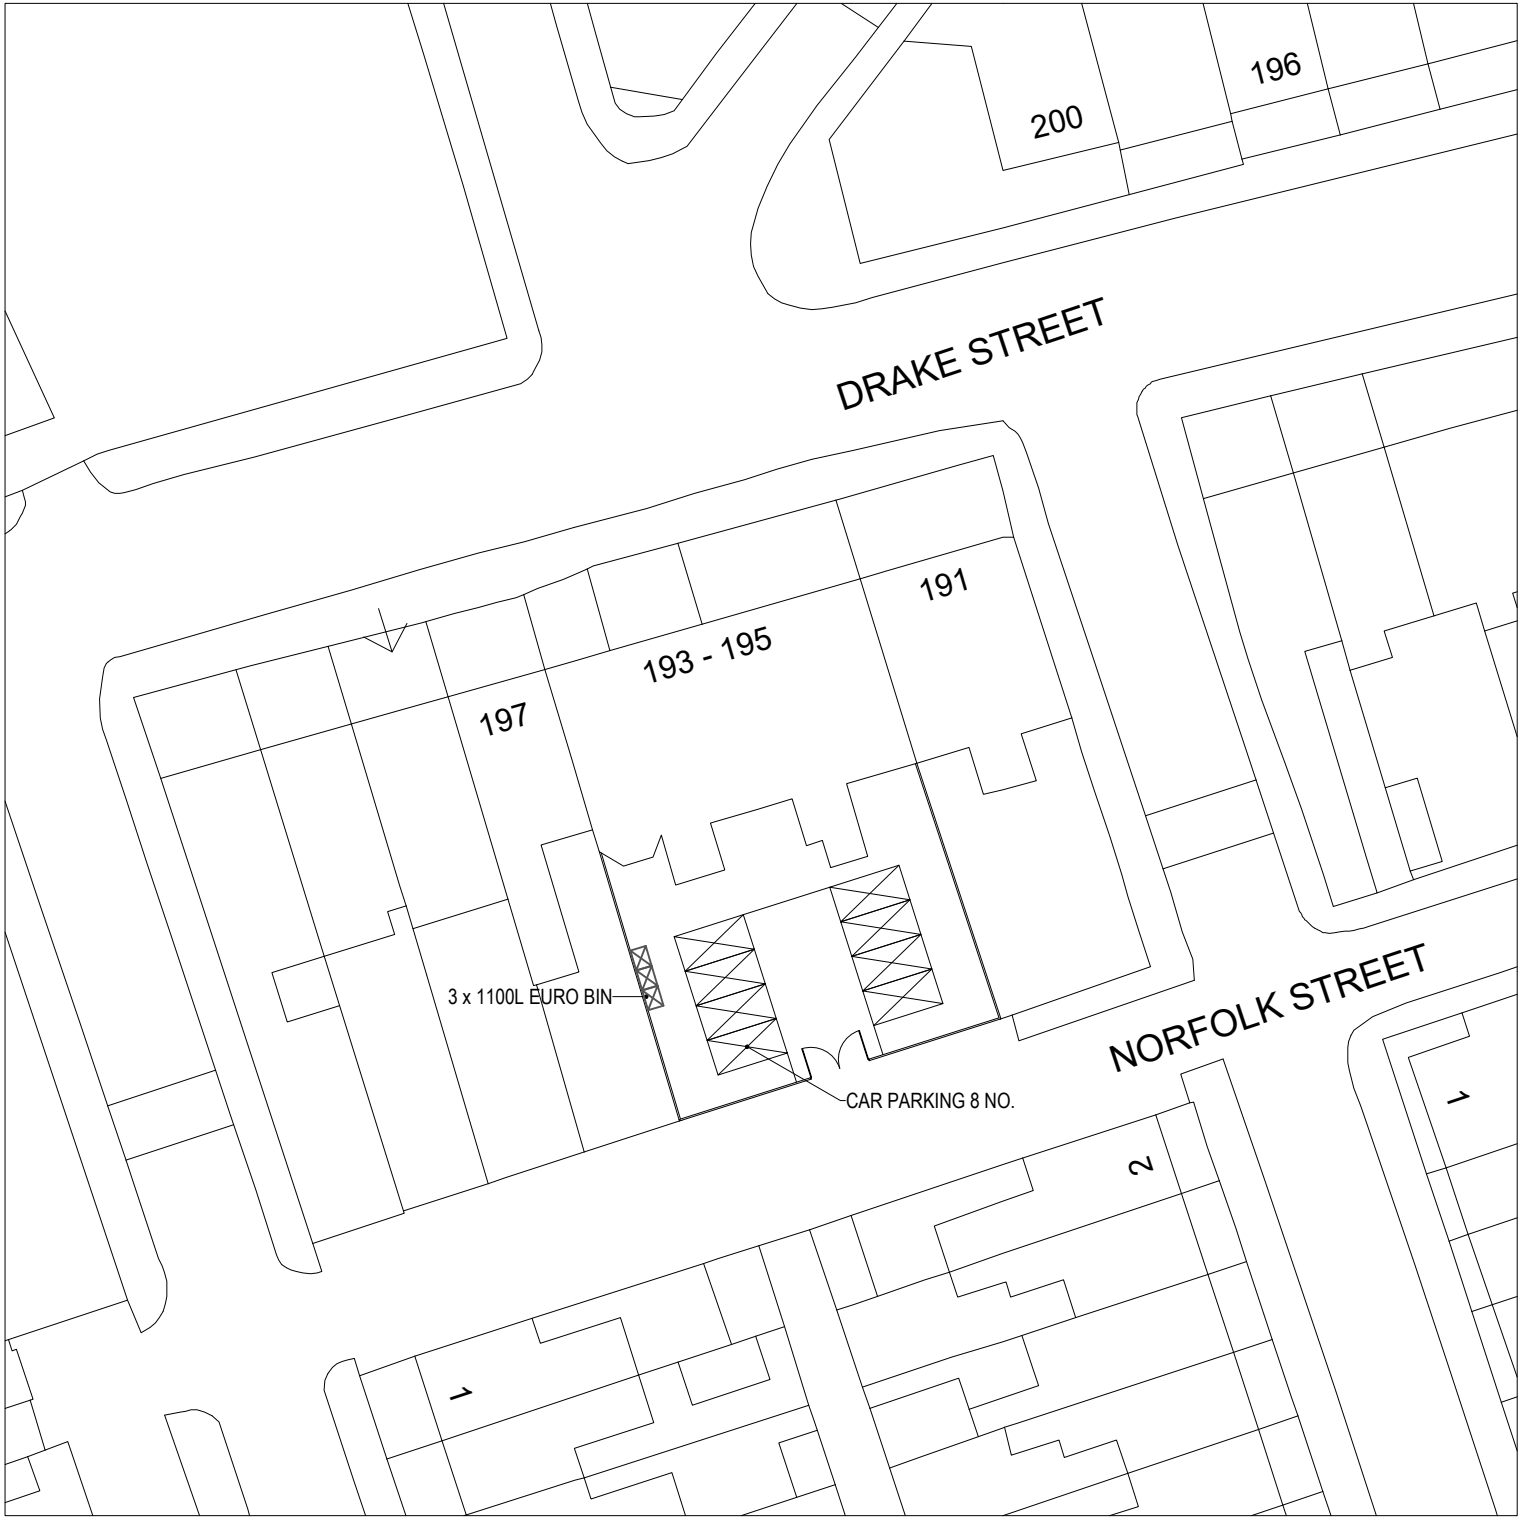

W: adeptdesignltd.co.uk | M: 07496819062 | E: enquiries@adeptdesignltd.co.uk

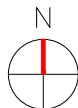

PROJECT	193-195 DRAKE STREET, ROCHDALE, OL11 1EF
TITLE	PROPOSED SITE PLAN
NUMBER	A101
SCALE	1:500

REVISION	002
CLIENT	ROCHE PROPERTY GROUP
STATUS	PLANNING ISSUE
DATE	05/11/2025