


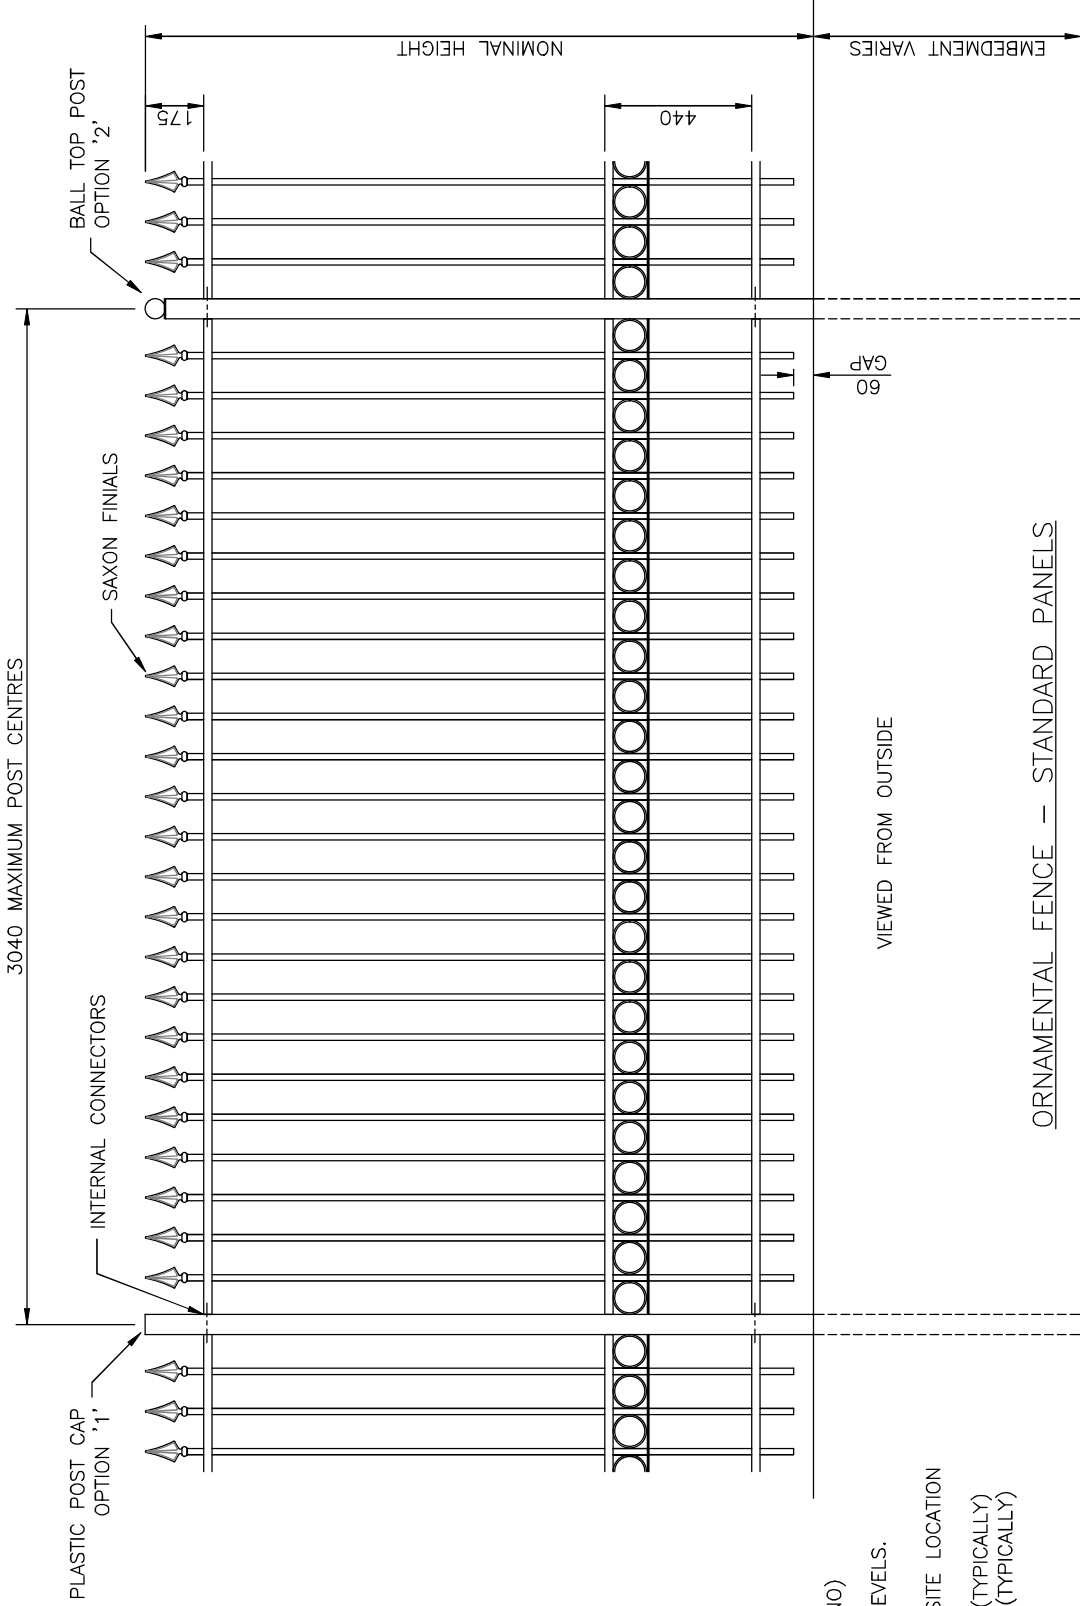

NOTES.
ALL DIMENSIONS ARE IN mm (UNO)
GAPS UNDER GATES & FENCING
ARE NOMINAL DUE TO GROUND LEVELS.

MATERIALS.
FENCE POSTS: ASSESS TO SUIT SITE LOCATION
OR
UP TO 2m HIGH: 60 x 60 SHS (TYPICALLY)
OVER 2m HIGH: 80 x 60 RHS (TYPICALLY)
PALES: ø19 CHS
RINGS: ø100

FINIALS: 'SAXON' ARROWHEAD
FENCE RAILS: 50 x 25 RHS
& 50 x 6 MS FLAT

FINISH.
GALVANISED TO BS EN ISO 1461
POWDER COATED: IF REQUESTED

This Drawing Is The Property Of H.S. Jackson & Son (Fencing) Ltd. And May Not Be Copied Or Reproduced In Any Way Without Prior Written Permission.

Stowling Common, Near Ashford,
Kent. TN25 6BN
Telephone: 01233 750393
Fax: 01233 750403
www.jacksons-fencing.co.uk
www.jacksons-security.co.uk

DO NOT SCALE – IF IN DOUBT ASK

5	24/03/2020	NEW BORDER + NOTES
4	08/03/18	FINAL UPDATES
3	20/11/13	Flat Bar Thickness
2	10/11/09	POST EMBEDMENT
1	06/03/07	Panel Width Widened

Drawn	S.Leeper	TITLE	
Date	08/07/2006	ORNAMENTAL FENCE – STANDARD PANELS	
Checked	CJ	CUSTOMER	
Size	A3	Scale	1:16 U.O.S
ACK No.		Drawing No.	

ORN/1011
Sheet 1