




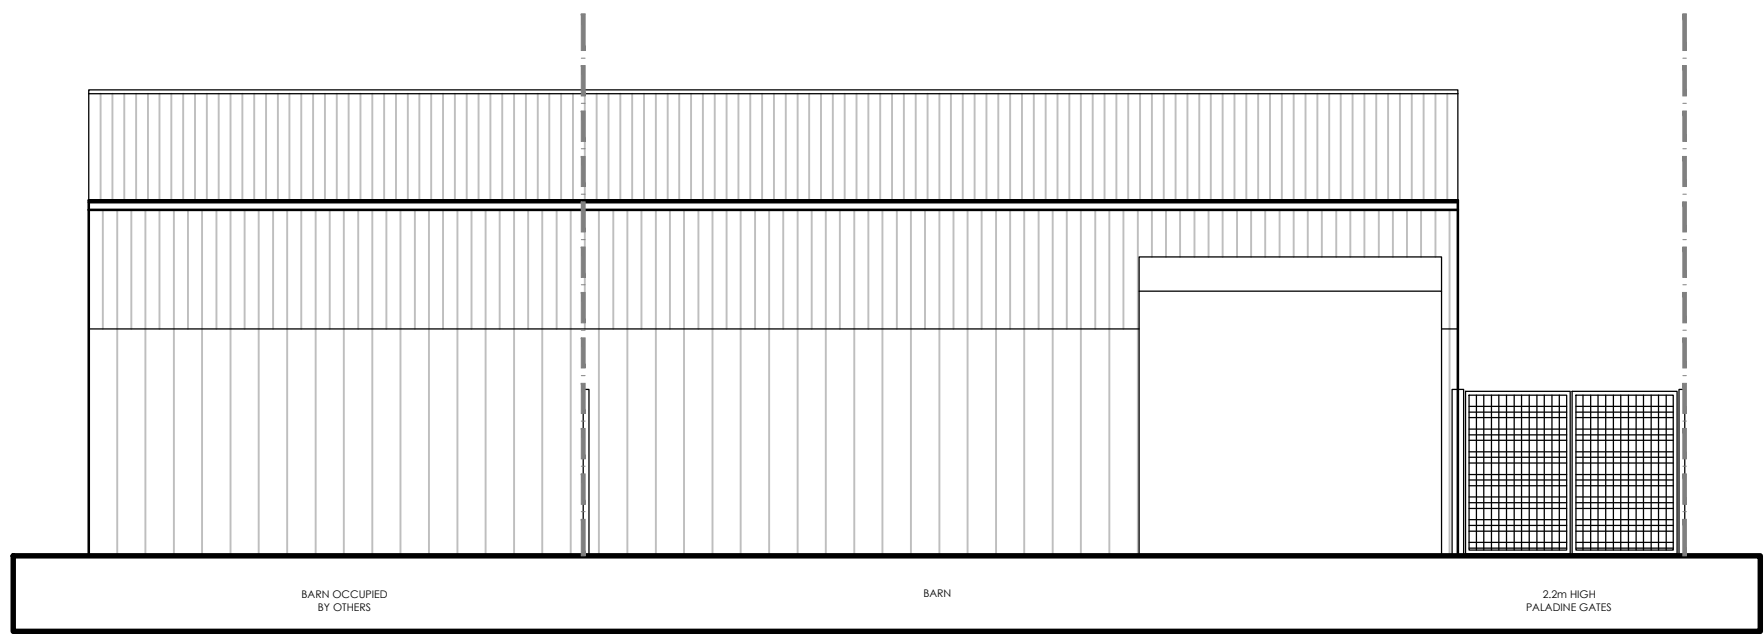


EXISTING SOUTH WEST FACING ELEVATION (1:100)

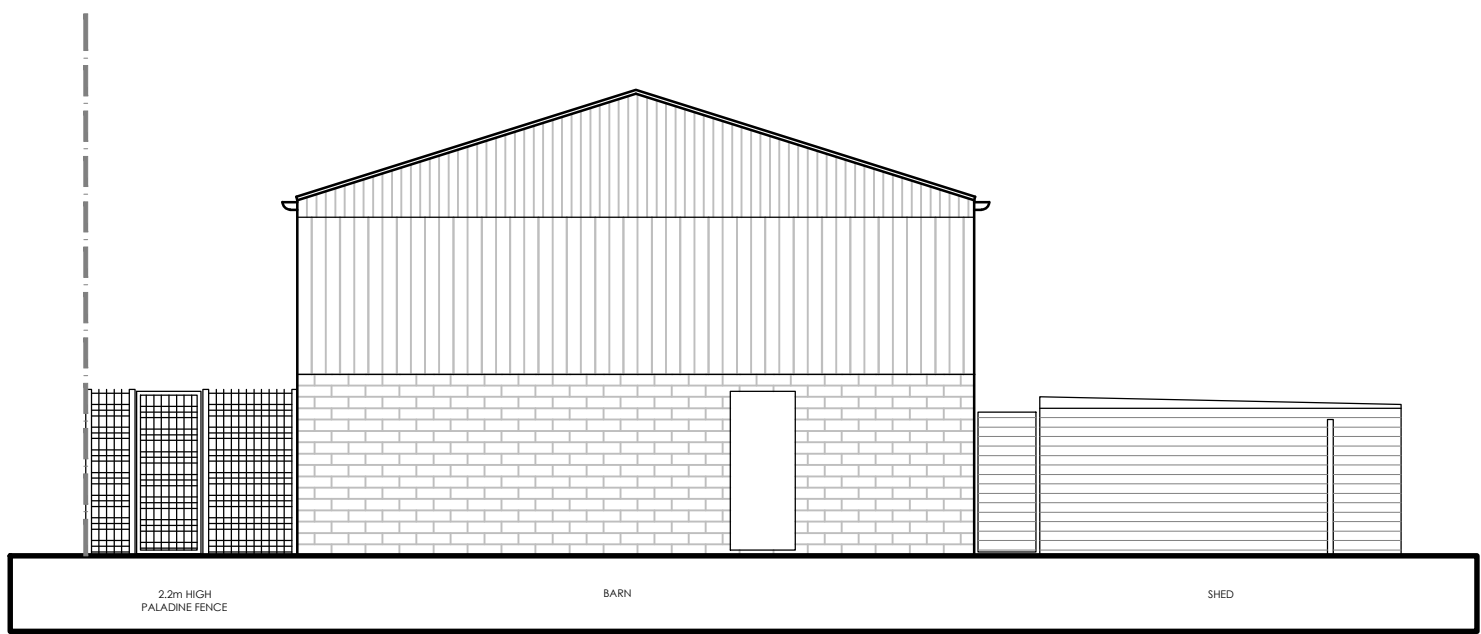

EXISTING SOUTH EAST FACING ELEVATION (1:100)

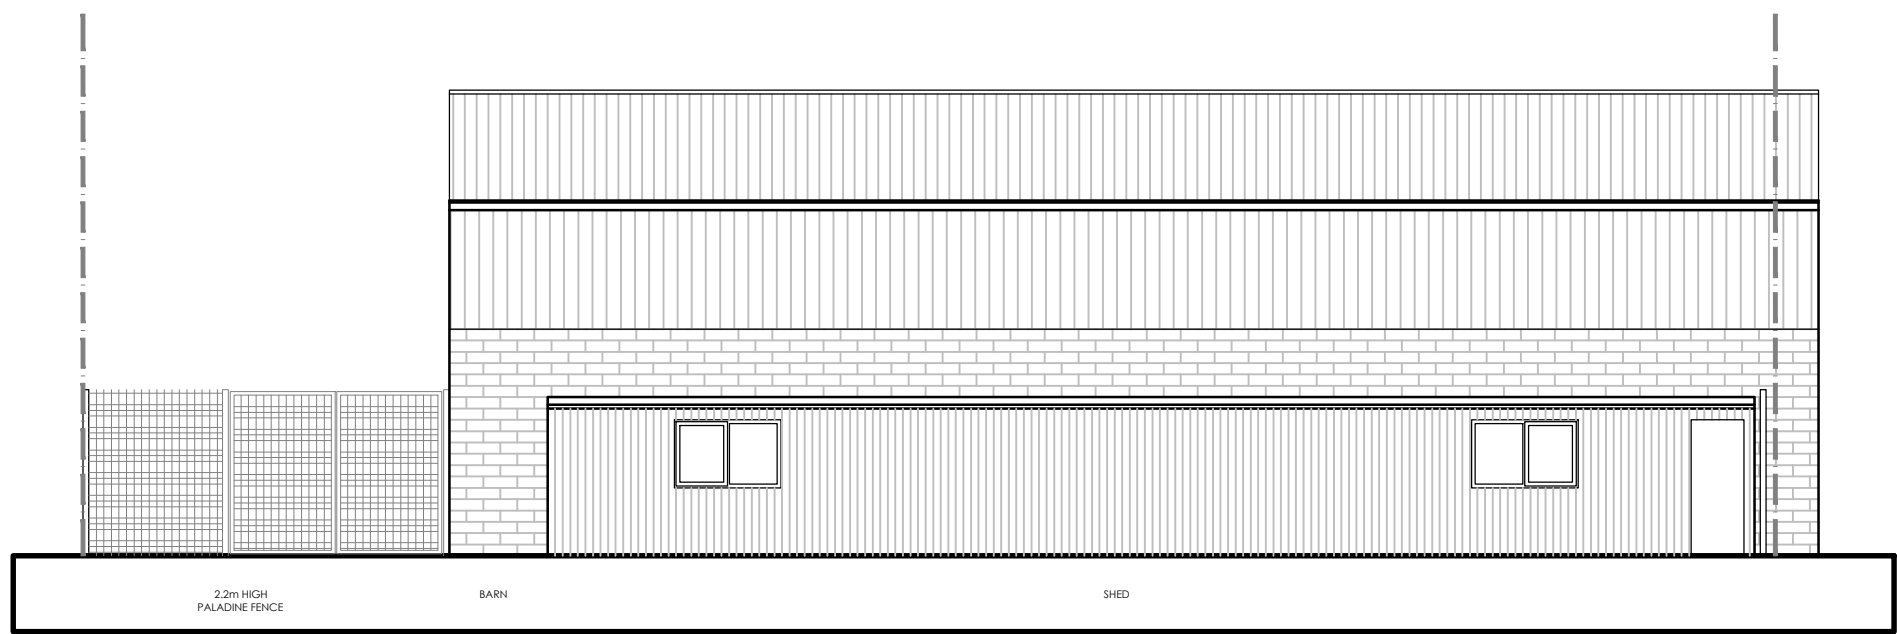

EXISTING NORTH EAST FACING ELEVATION (1:100)

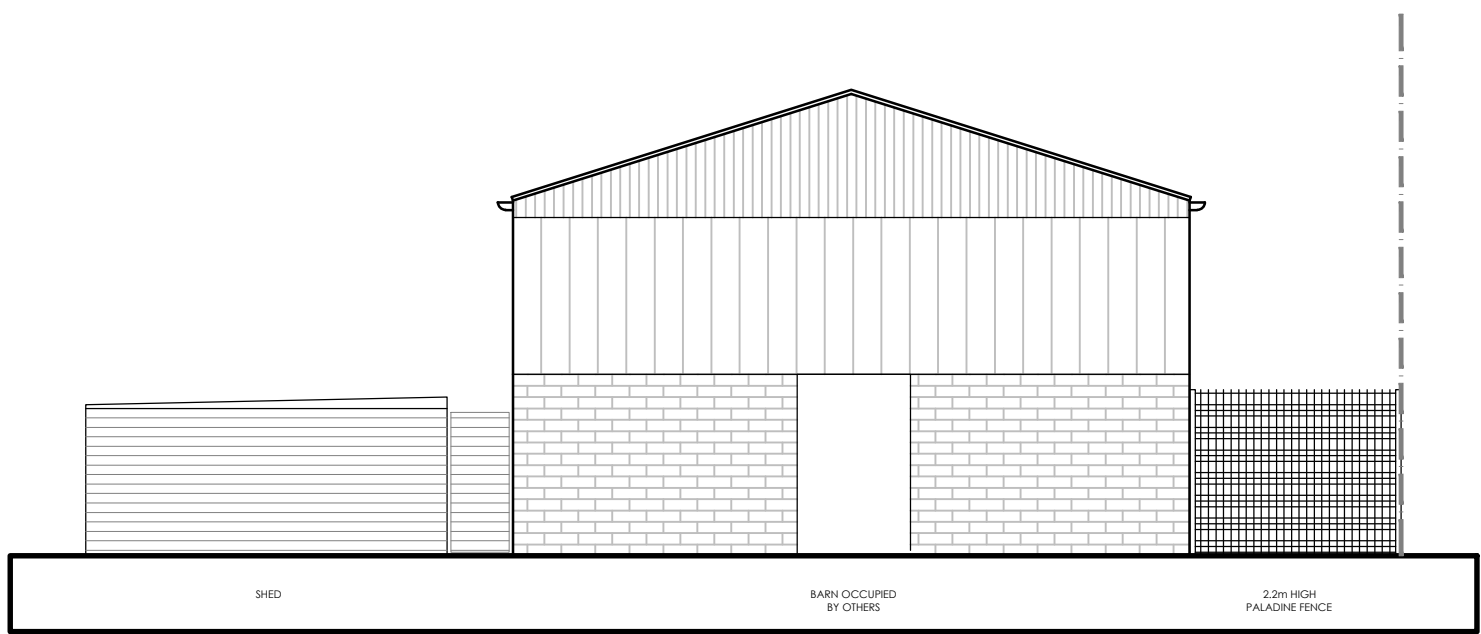


EXISTING NORTH WEST FACING ELEVATION (1:100)

cadence

Cadence Architecture Ltd
contact@cadence-architecture.co.uk
www.cadence-architecture.co.uk

project north

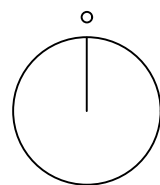

notes

1. Drawings are based on survey data and may not accurately represent what is physically present.
2. Do not scale from this drawing. All dimensions to be site verified by the contractor before proceeding.
3. All dimensions are in millimeters unless noted otherwise.
4. Your Practice Name Ltd shall be notified in writing of any discrepancies.

key plan
not to scale

revisions

REV	DATE	DRAWN BY	APPR. BY	NOTES

client:

project:
GARSIDE FARM, MILNROW
ROCHDALE, OL16 4NU

status: PLANNING

revision:

title:

EXISTING ELEVATIONS

drawn by: PDP
approved by: PDP
date: 23.07.26
job no: 164ROC
scale: 1:50@A1

drawing no:

103