

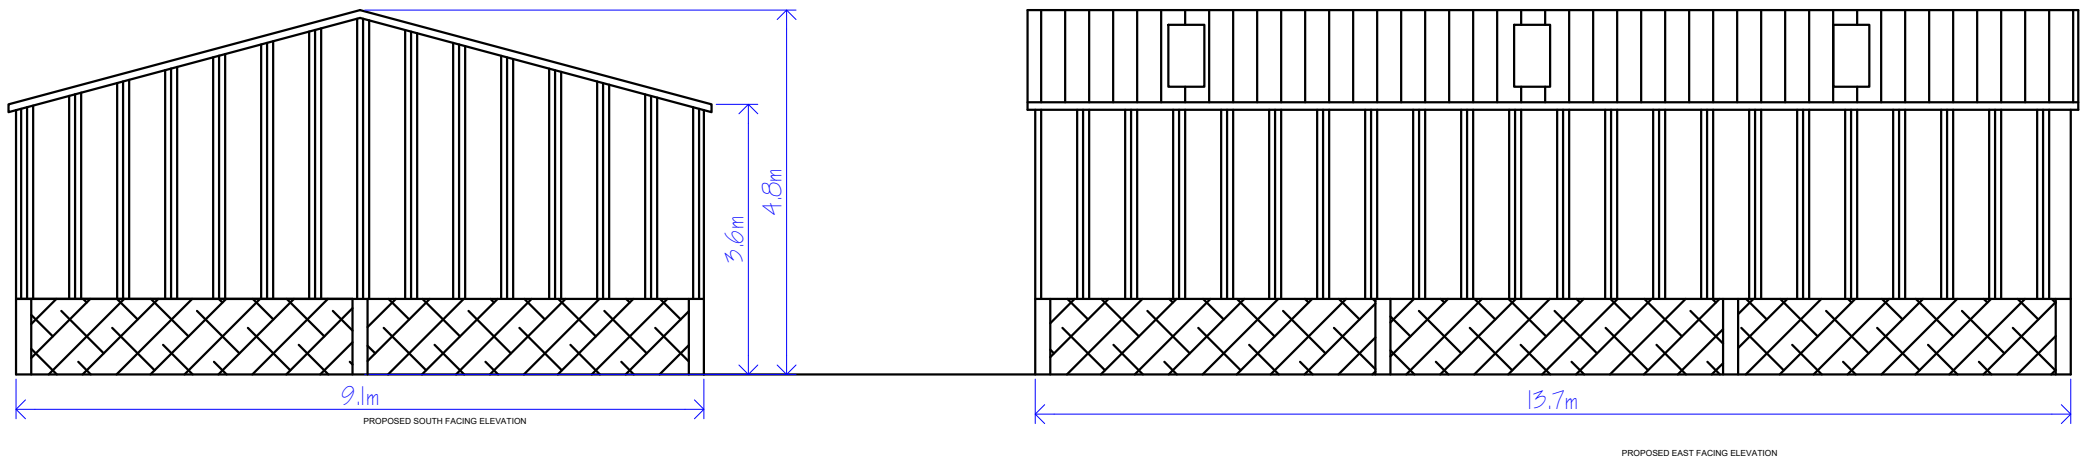
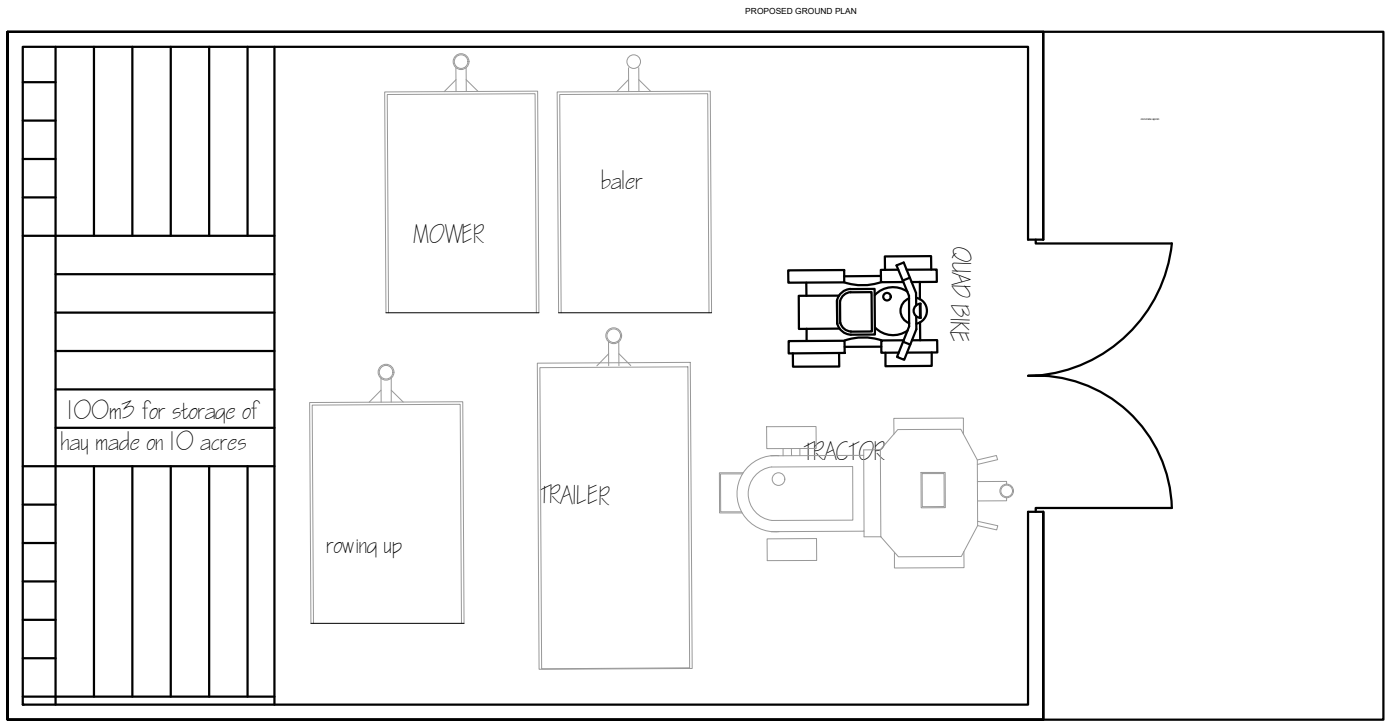


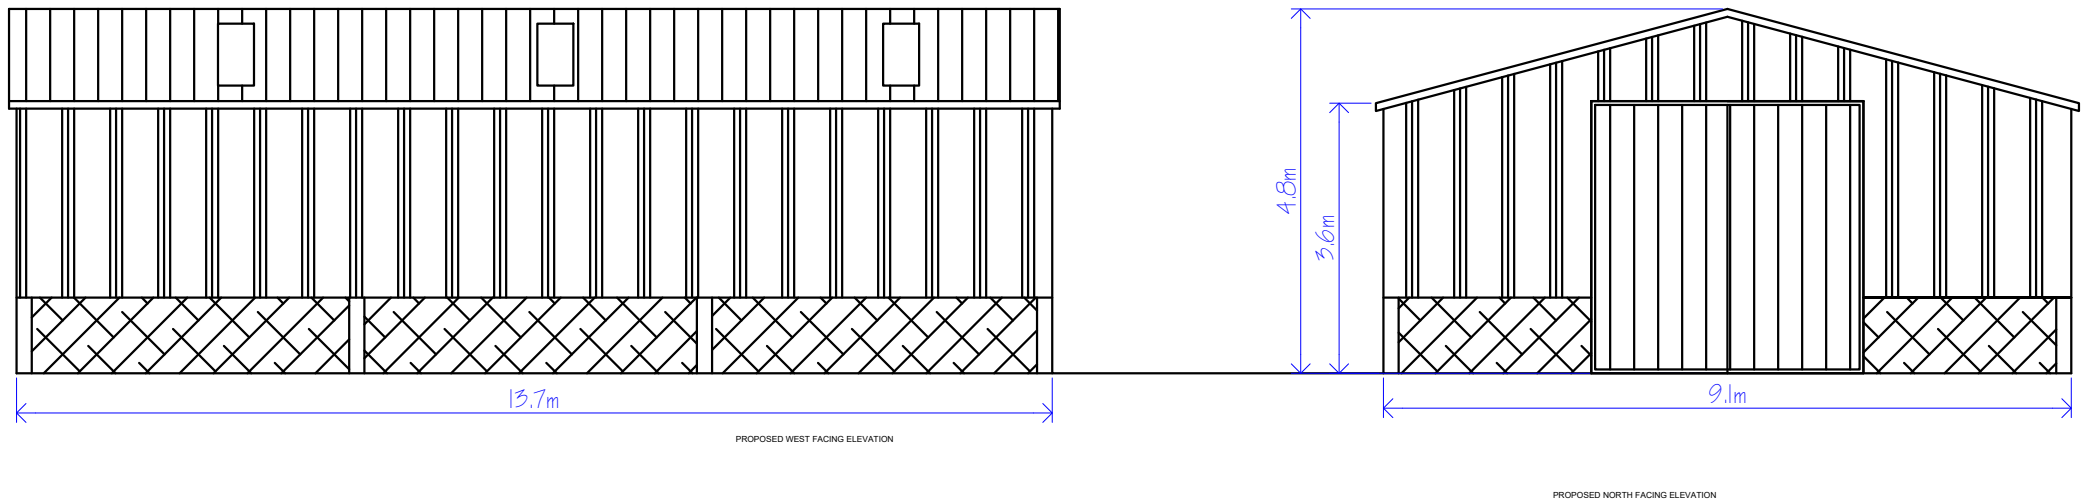

MATERIALS:- ROOF IN NATURAL GREY PROFILE 6 CEMENT FIBRE SHEETS, WALLS IN TIMBER BOARDS AND CONCRETE PRE CAST PANELS, DOORS CLAD IN VERTICAL TIMBER

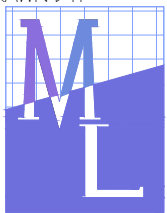

DRAWN BY:  Planning Consultancy Ltd Office A, Bradley Hill Farm Claughton-on-Brock, Preston. PR3 0GA Telephone 01995 640135 Mobile 07813 296 287 e-mail: mel@mlplanning.org	CLIENT: Mr Pete Spence Prior notice Class A Part 6 agricultural storage building LOCATION: Land adjacent to 1 Gorses, Bury, BL9 6UD	DWG NO. ML/PS/6514 SCALE: 1:100 A2
---	--	---