




1 North EXISTING
1 : 50



2 East EXISTING
1 : 50



3 South EXISTING
1 : 50

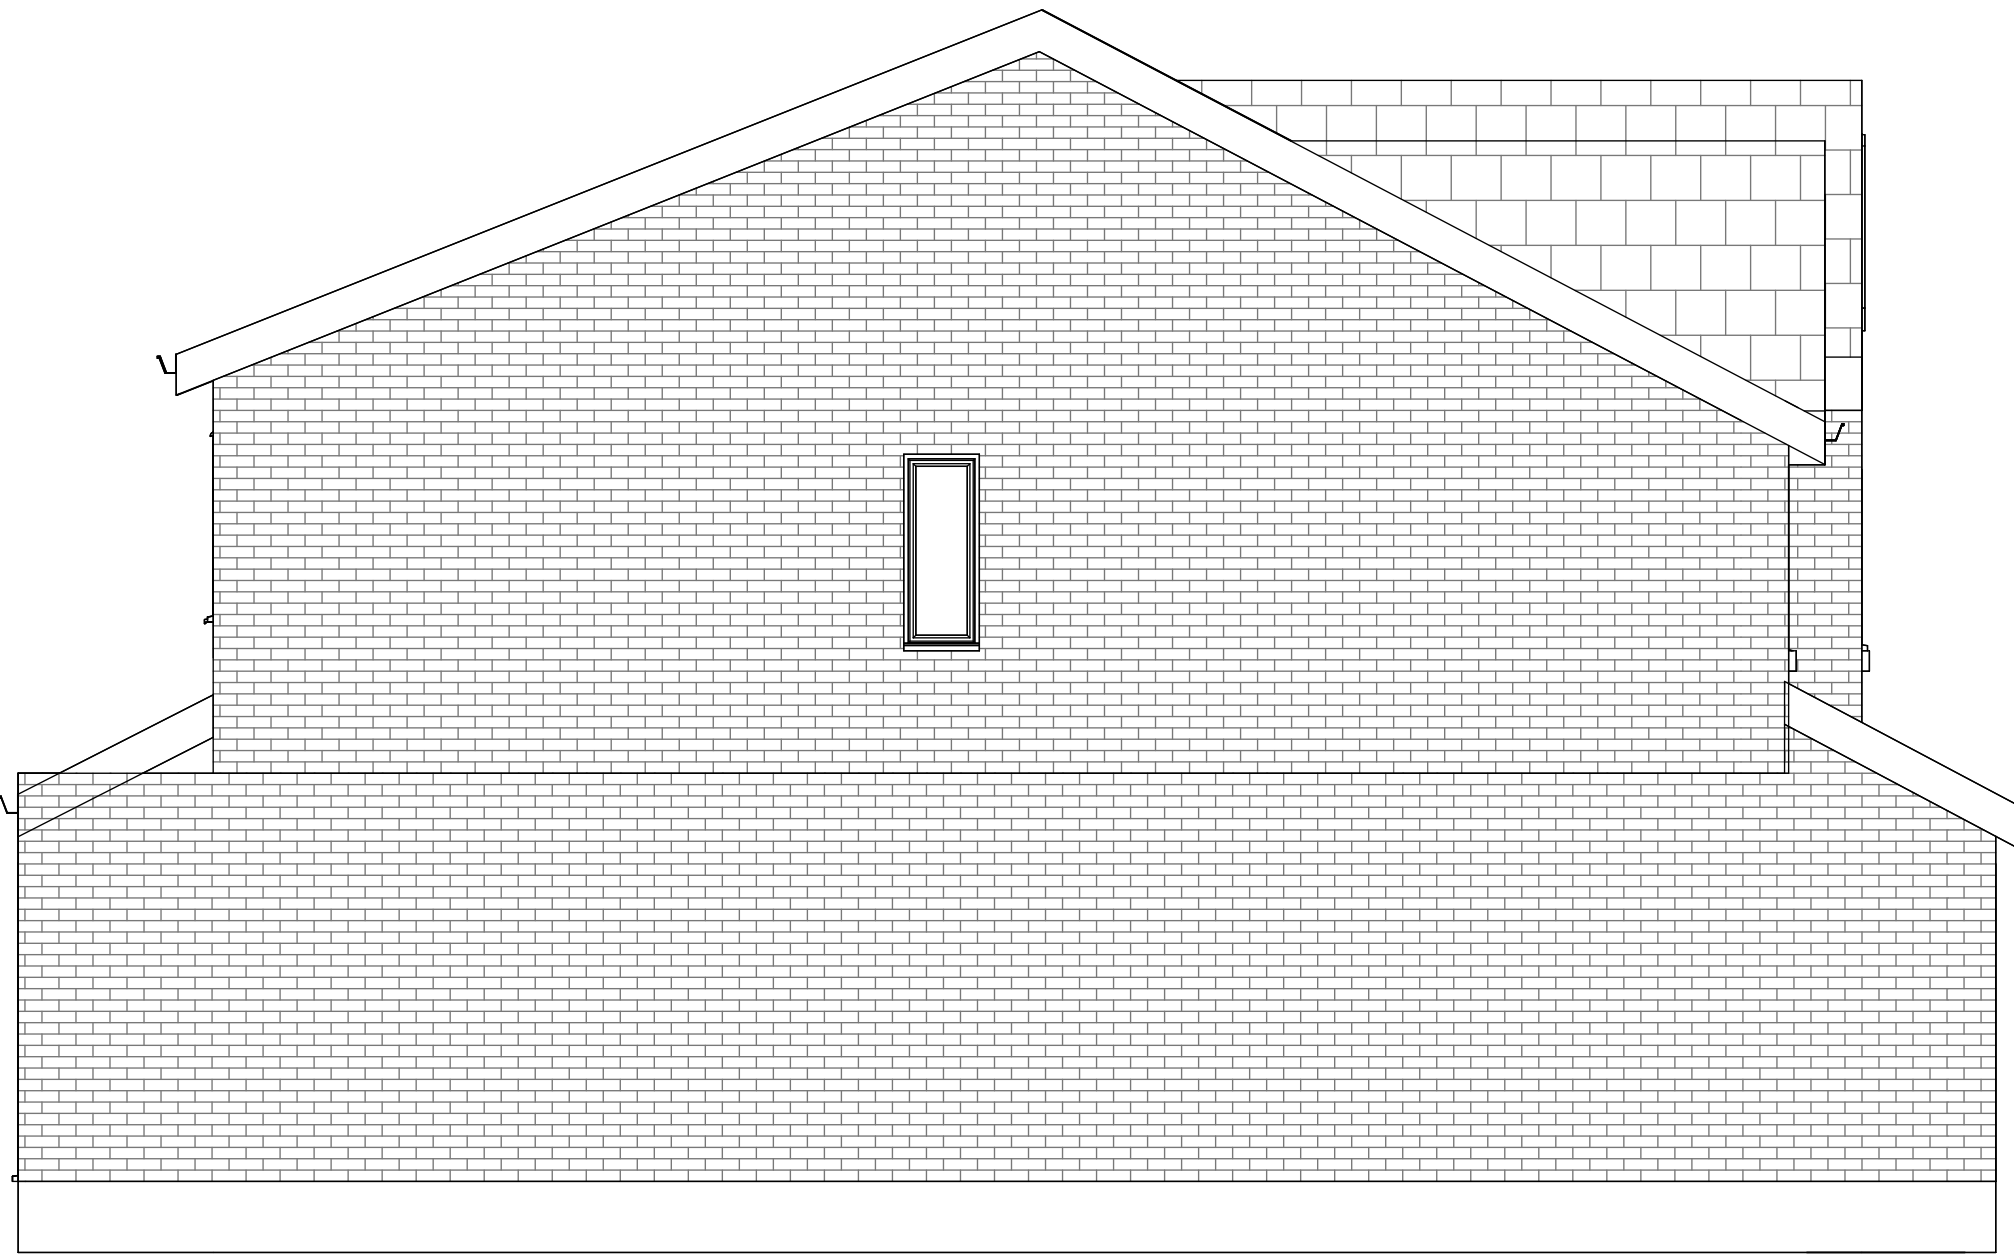

4 West EXISTING
1 : 50

Rev	Description	Date	Dr by	App by
original by	date created	11/27/20	approved by	NK



Enquiries@nkarchitectural.co.uk

0161 818 4727

www.NKARCHITRCTURAL.co.uk

client name	
OWNER	
project	
4 Manchester Old Rd, Middleton, Manchester M24 4PE	
drawing	
EXISTING ELEVATIONS	
computer file	plot date
C:\Users\NKAR\OneDrive\NKARCH OLD MANCHESTER ROAD\4 Old Manchester Road V2.rvt	
project number	scale
2023.0042.2231	1 : 50 @A1
drawing number	rev
A102	PLANNING

This drawing is to be read in conjunction with all related drawings. All dimensions must be checked and verified on site before commencing any work or producing shop drawings. The originator should be notified immediately of any discrepancy. This drawing is copyright and remains the property of NK Architectural.