


P:\0-25\25-134 Manchester Old Road - Middleton\02 TECHNICAL\B DWGSI. CAD\DWGS\25-134-T-002-Swept Path Analysis - Large Car - End Bays.dwg (002) Plotted on: Jul 02, 2026 - 4:31pm by HCuthbert

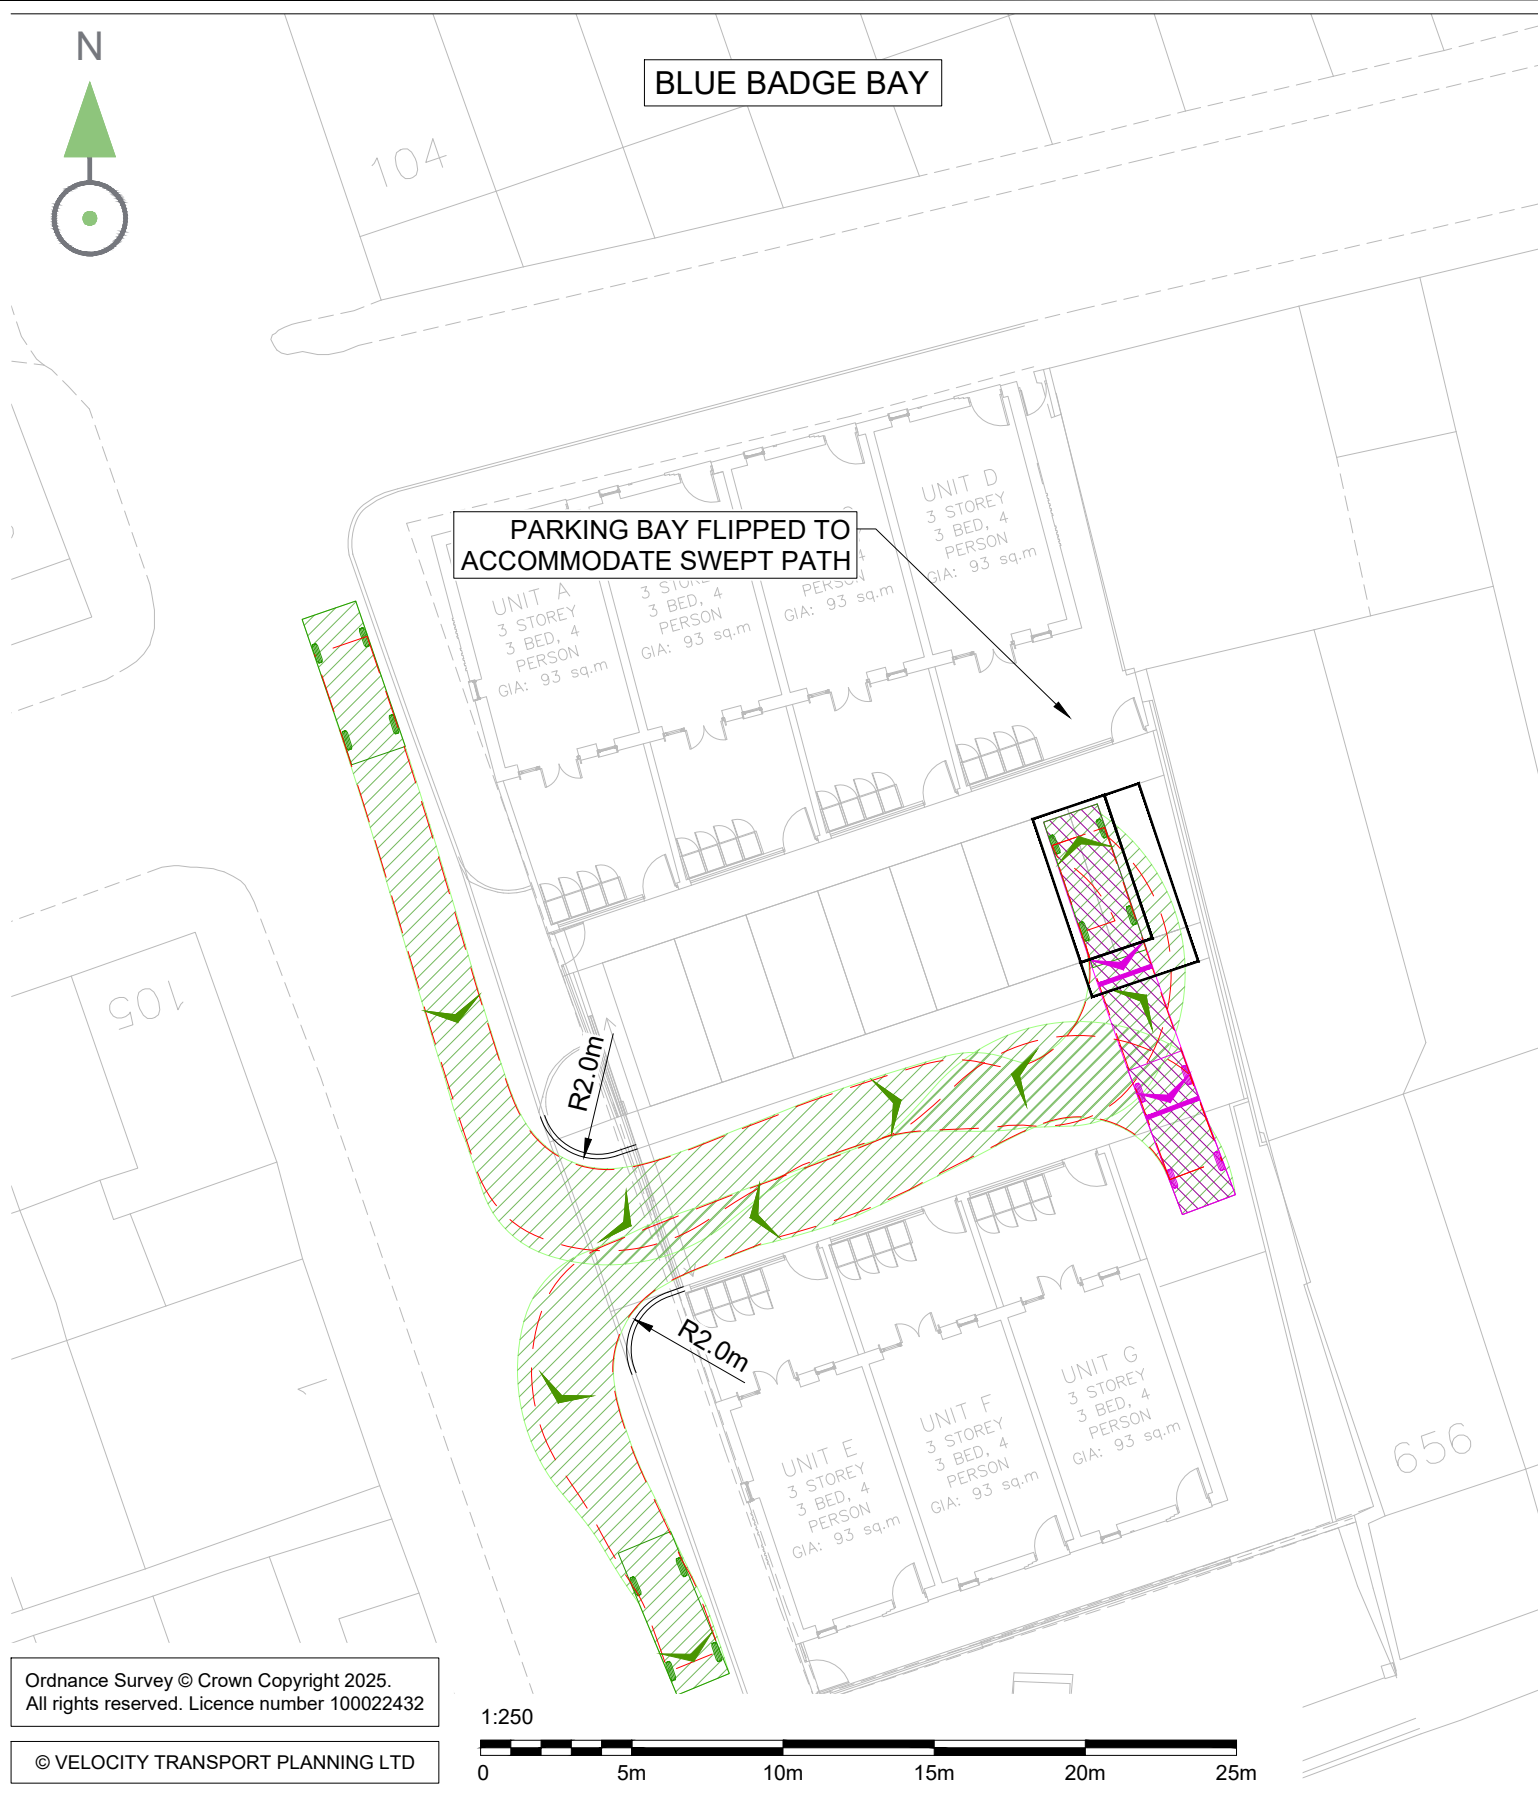

Rev	Date	Description	Dnn	Chk	App
B	02/07/26	SITE LAYOUT UPDATED AND TRACKING AMENDED	HMC	TN	TN
A	10/02/26	FIRST ISSUE	HMC	TN	TN

General Notes:					
1. DO NOT SCALE FROM THIS DRAWING.					
2. ALL DIMENSIONS ARE IN METRES UNLESS OTHERWISE STATED.					
3. THIS DRAWING IS TO BE PRINTED IN COLOUR.					
4. THIS DRAWING HAS BEEN ISSUED FOR INFORMATION PURPOSES AND MUST NOT BE USED FOR CONSTRUCTION.					
5. THIS DRAWING IS BASED ON URBAN EDGE ARCHITECTURE LIMITED DRAWING NUMBER 2913-URB-ZZ-00-DR-A-208904-P00.					



Drawing Status	S1 - FOR COORDINATION
Client	ZEST
Architect	URBAN EDGE ARCHITECTURE

Project Title					MANCHESTER OLD ROAD - MIDDLETON				
Drawing Title					SWEPT PATH ANALYSIS LARGE CAR ACCESSING PARKING BAYS END BAYS				
Scale @ A3	Date	Designed/Drawn	Checked	Approved					
1:250	10/02/26	HMC	TN	TN					
Project Ref	Drawing Number			Rev					
25-134	25-134-T-002			B					