



VISUAL SCALE 1:100 @ A3

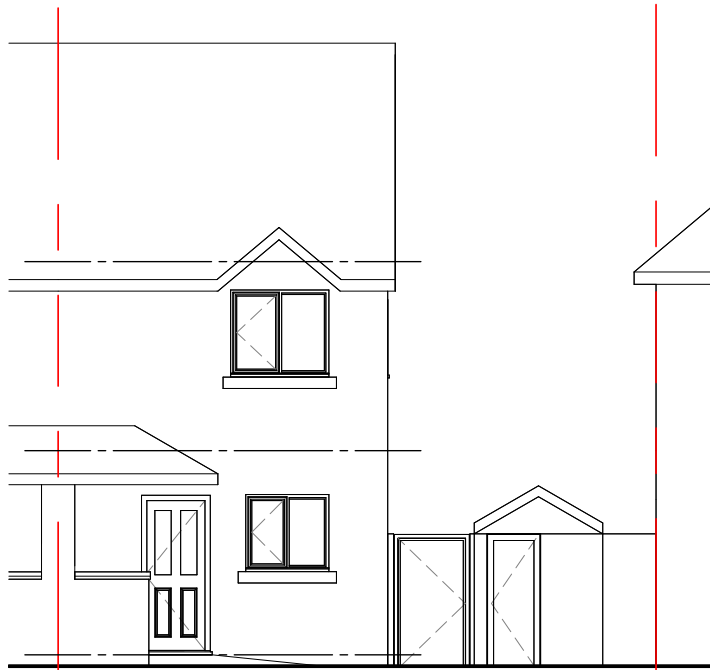


01-E-Elevation
1 : 100

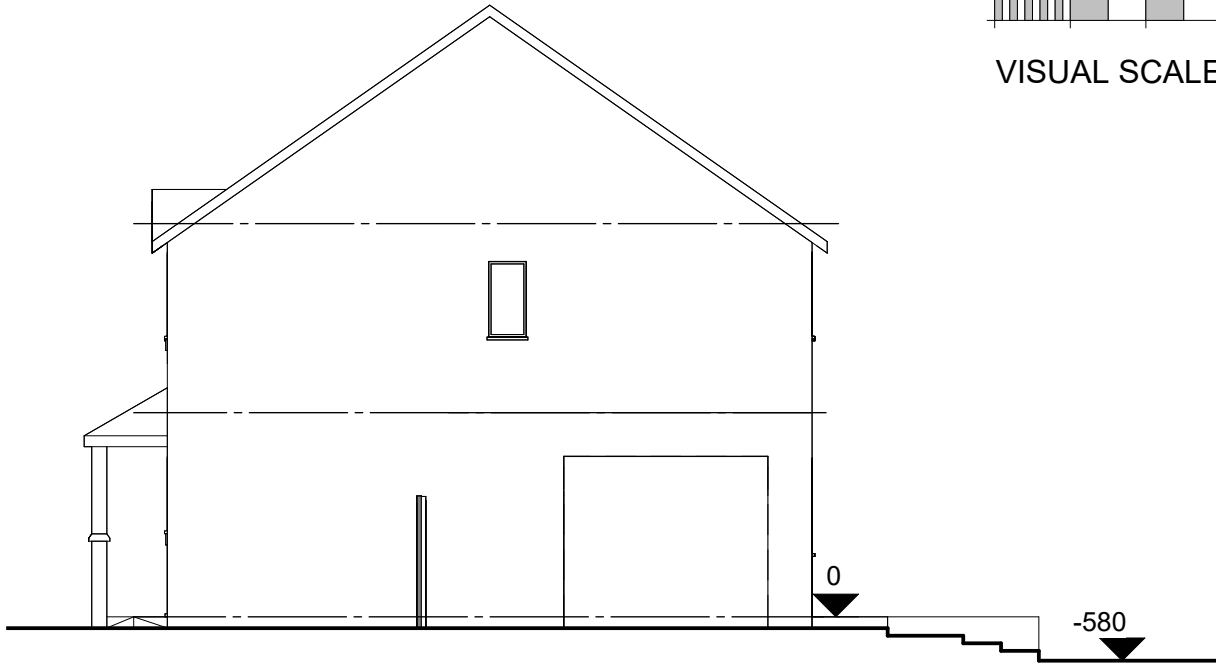

02-E-Elevation
1 : 100



03-E-Elevation
1 : 100

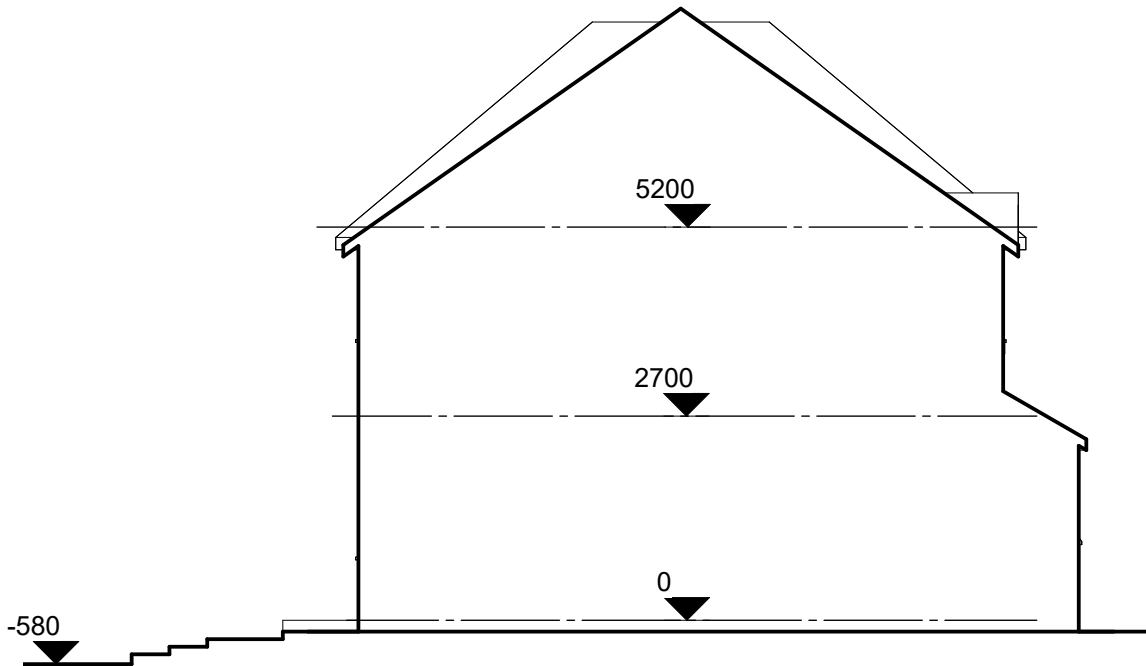

04-E-Elevation
1 : 100

COPYRIGHT © ALL RIGHTS RESERVED BY ARCHITEK BDC LTD. DRAWING INDICATES DESIGN INTENT ONLY. NOT TO BE USED FOR CONSTRUCTION UNLESS STATED SO. TO BE READ IN CONJUNCTION WITH OTHER DRAWINGS OR SPECIFICATION WHERE PROVIDED.



0161 511 8479

vikas@architek.uk
916 Stockport Road, Levenshulme, Manchester, M19 3AB

No.	Description	Date
P1	Issue to Planning	30.06.2026

PROJECT		ADDRESS		CLIENT		
Two storey side and single storey rear extension		43 Brandlehow Drive, Middleton M24 4QY		K Gierasimczuk		
		SHEET		Date 23.06.2026	Project number 1375	Scale (@ A3) 1 : 100
Rochdale MB Council		PURPOSE OF ISSUE		Drawn by NM	DRAWING NUMBER	
Planning		Existing Elevations		Checked by VA	A103	
					REV	
					P1	