

VISUAL SCALE 1:100 @ A3



01-P-Elevation
1 : 100




02-P-Elevation
1 : 100



03-P-Elevation
1 : 100

All new walls, roof, windows and doors to match existing style, type and colour

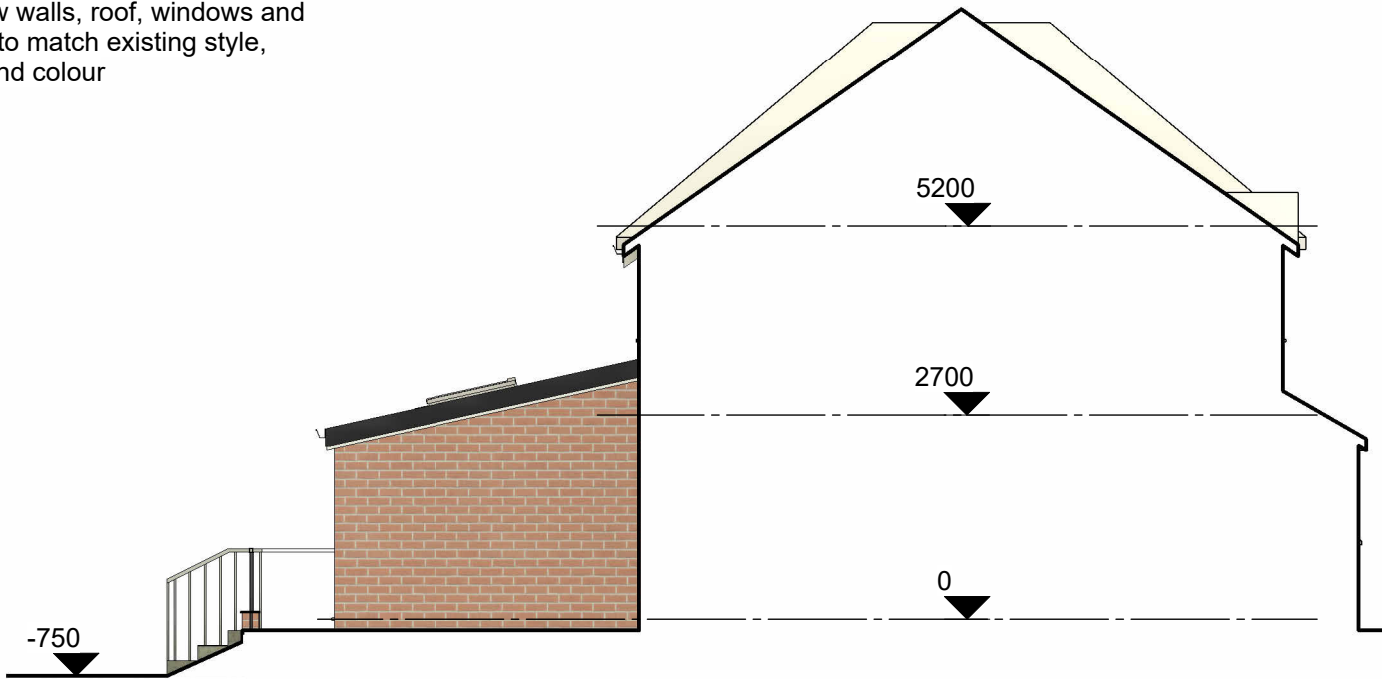

04-P-Elevation
1 : 100

COPYRIGHT © ALL RIGHTS RESERVED BY ARCHITEK BDC LTD. DRAWING INDICATES DESIGN INTENT ONLY. NOT TO BE USED FOR CONSTRUCTION UNLESS STATED SO. TO BE READ IN CONJUNCTION WITH OTHER DRAWINGS OR SPECIFICATION WHERE PROVIDED.



0161 511 8479

vikas@architek.uk
916 Stockport Road, Levenshulme, Manchester, M19 3AB

No.	Description	Date
P1	Issue to Planning	30.06.2026

PROJECT		ADDRESS		CLIENT		
Two storey side and single storey rear extension		43 Brandlehow Drive, Middleton M24 4QY		K Gierasimczuk		
				Date 23.06.2026	Project number 1375	Scale (@ A3) 1 : 100
Rochdale MB Council		PURPOSE OF ISSUE	SHEET		DRAWING NUMBER	REV
		Planning	Proposed Elevations		A105	P1