


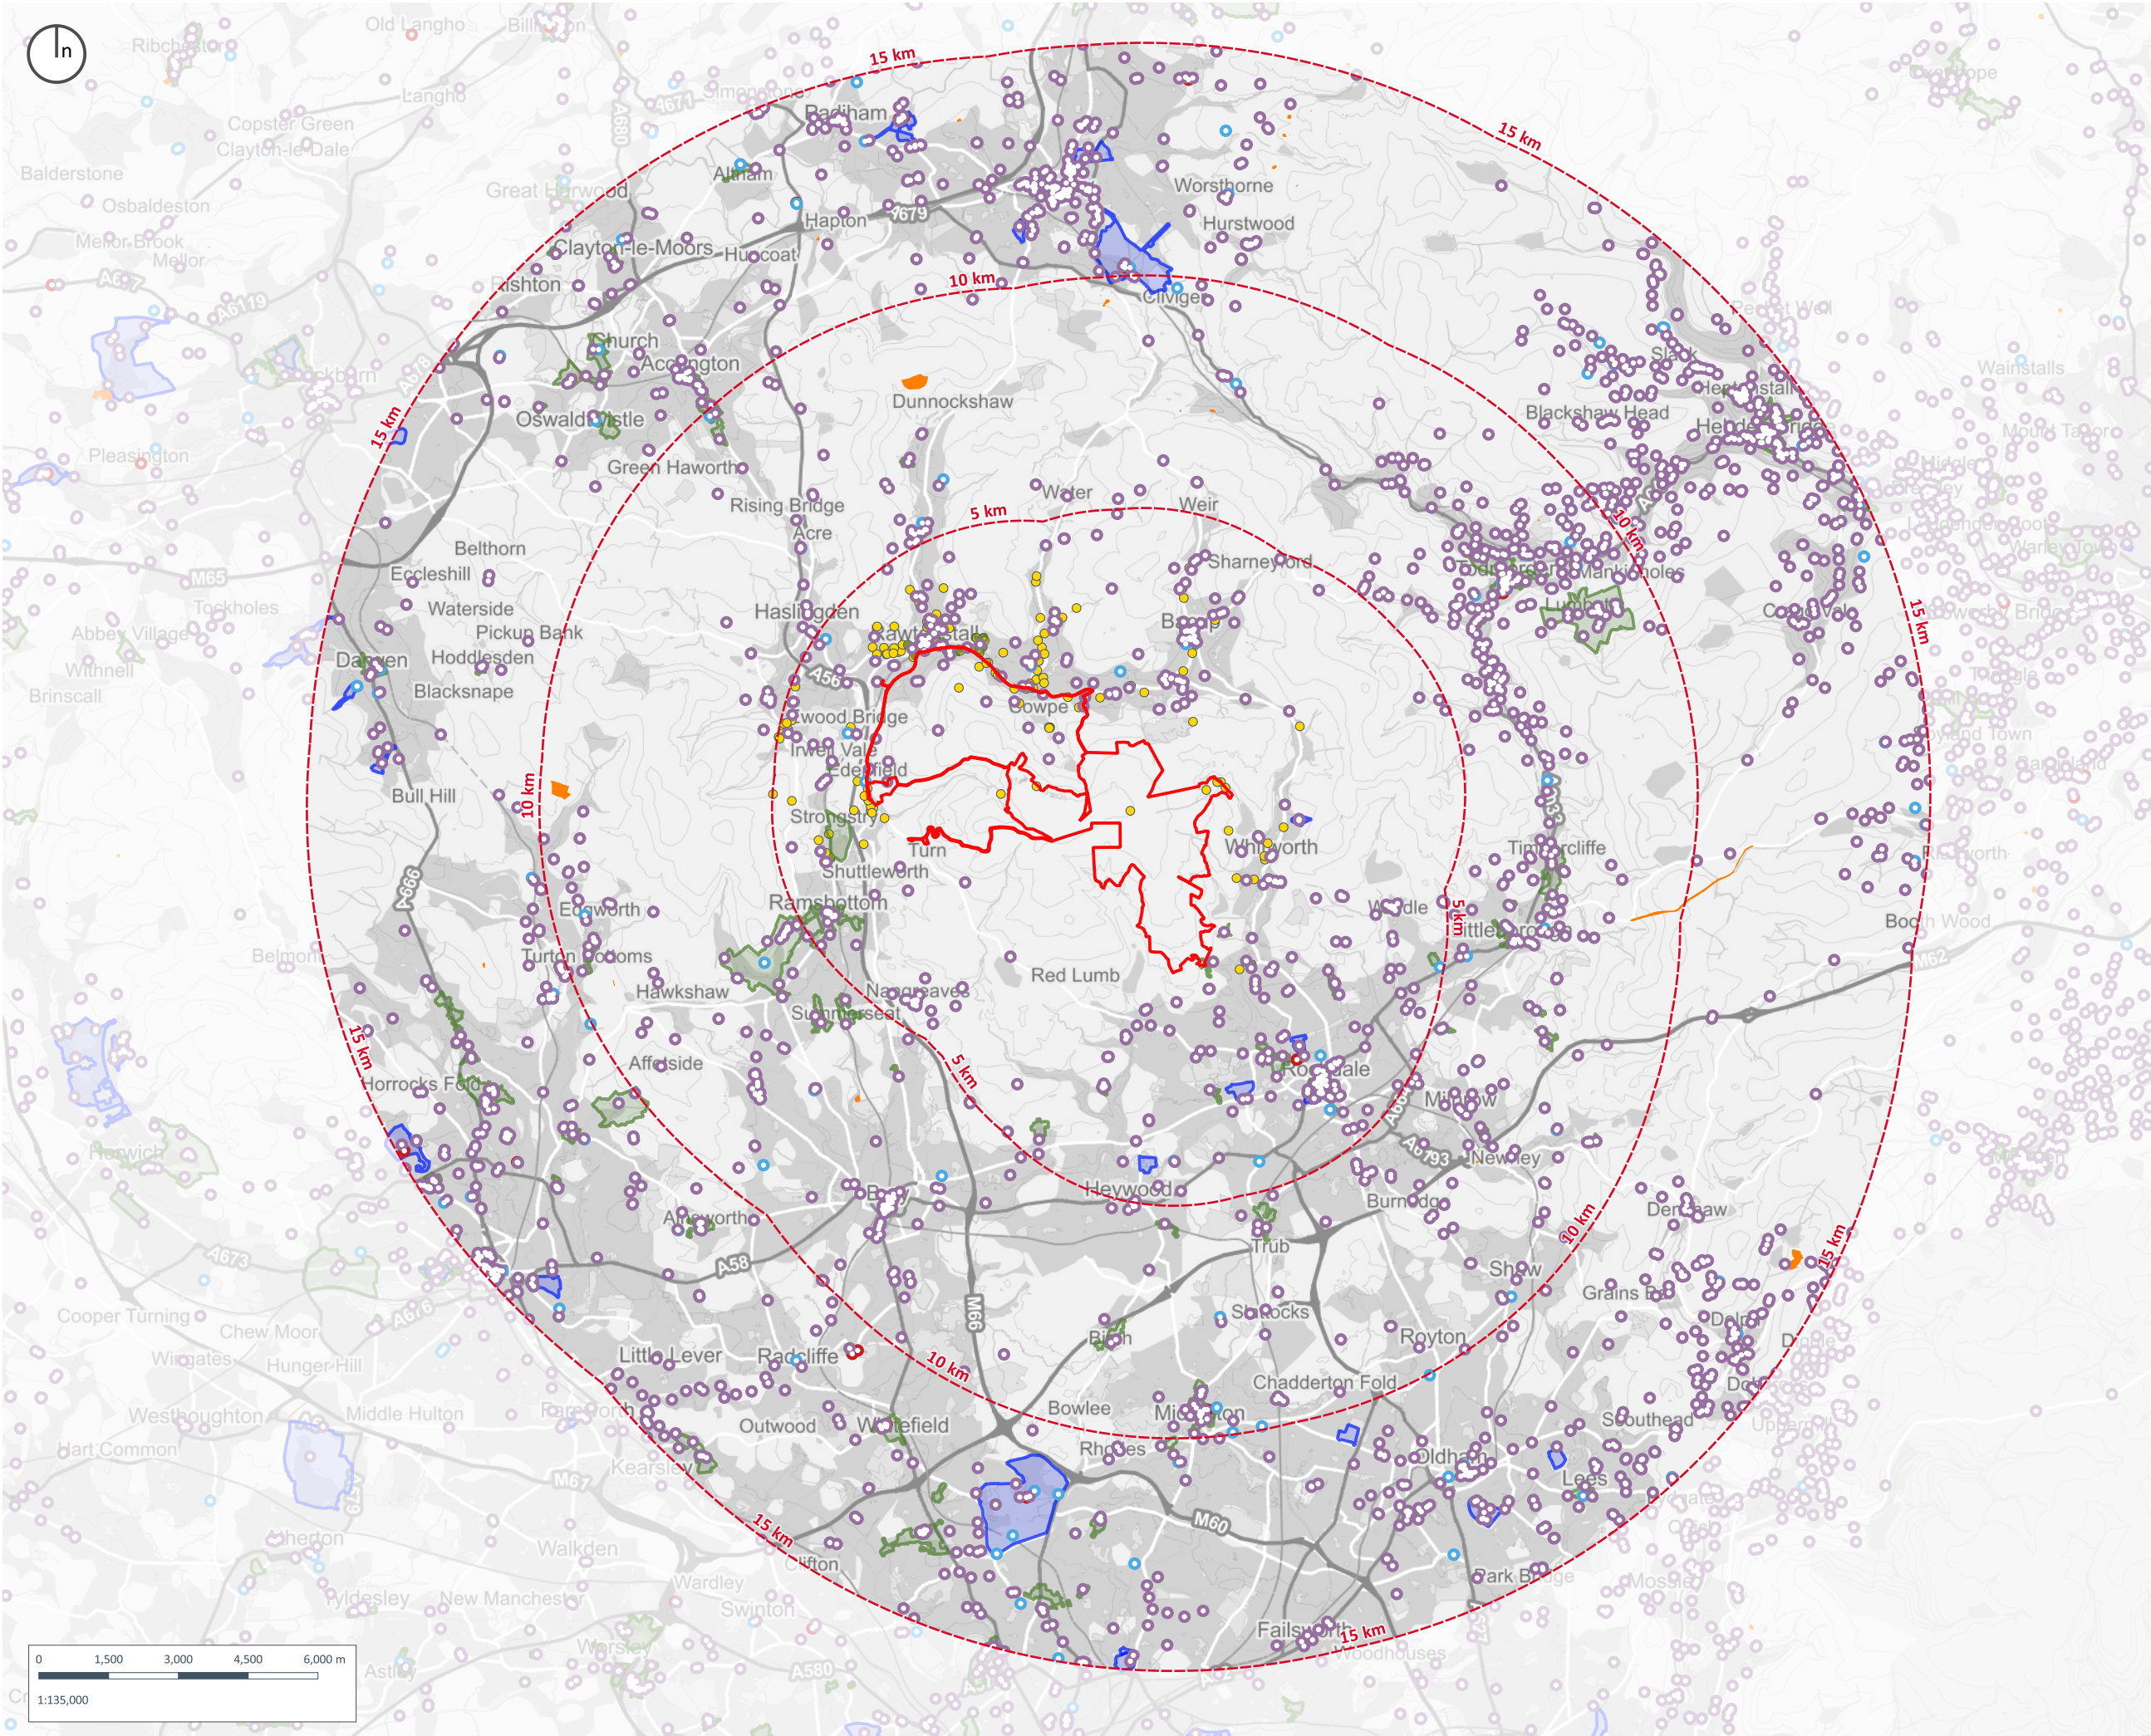


Copyright of Turley

This drawing is for illustrative purposes only and should not be used for any construction or estimation purposes. To be scaled for planning application purposes only. No liability or responsibility is accepted arising from reliance upon the information contained within this drawing.

Plans reproduced by permission of Ordnance Survey on behalf of The Controller of Her Majesty's Stationary Office. © Crown Copyright and database right (2026). All rights reserved. Ordnance Survey Licence number [100020449]

- Assessment Boundary**
- Study Area**
- Conservation Area**
- Registered Park and Garden**
- Scheduled Monument**
- Listed Buildings**
- I
 - II*
 - II
 - Rossendale Locally Listed Building

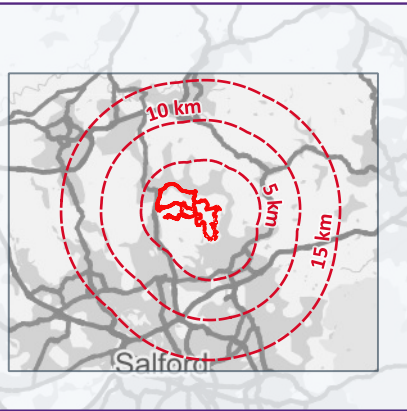

CLIENT:
Cubico UK Development Limited

PROJECT:
Scout Moor II Windfarm

DRAWING:
Figure 12.4 - Heritage Asset Plan (15km Study Area): Overview

PROJECT NUMBER:
01137

DRAWING NUMBER:
GIS_12.401


CHECKED BY:
HT

REVISION:
1.0

STATUS:
Final

DATE:
May 2026

SCALE:
1:135,000 @ A3

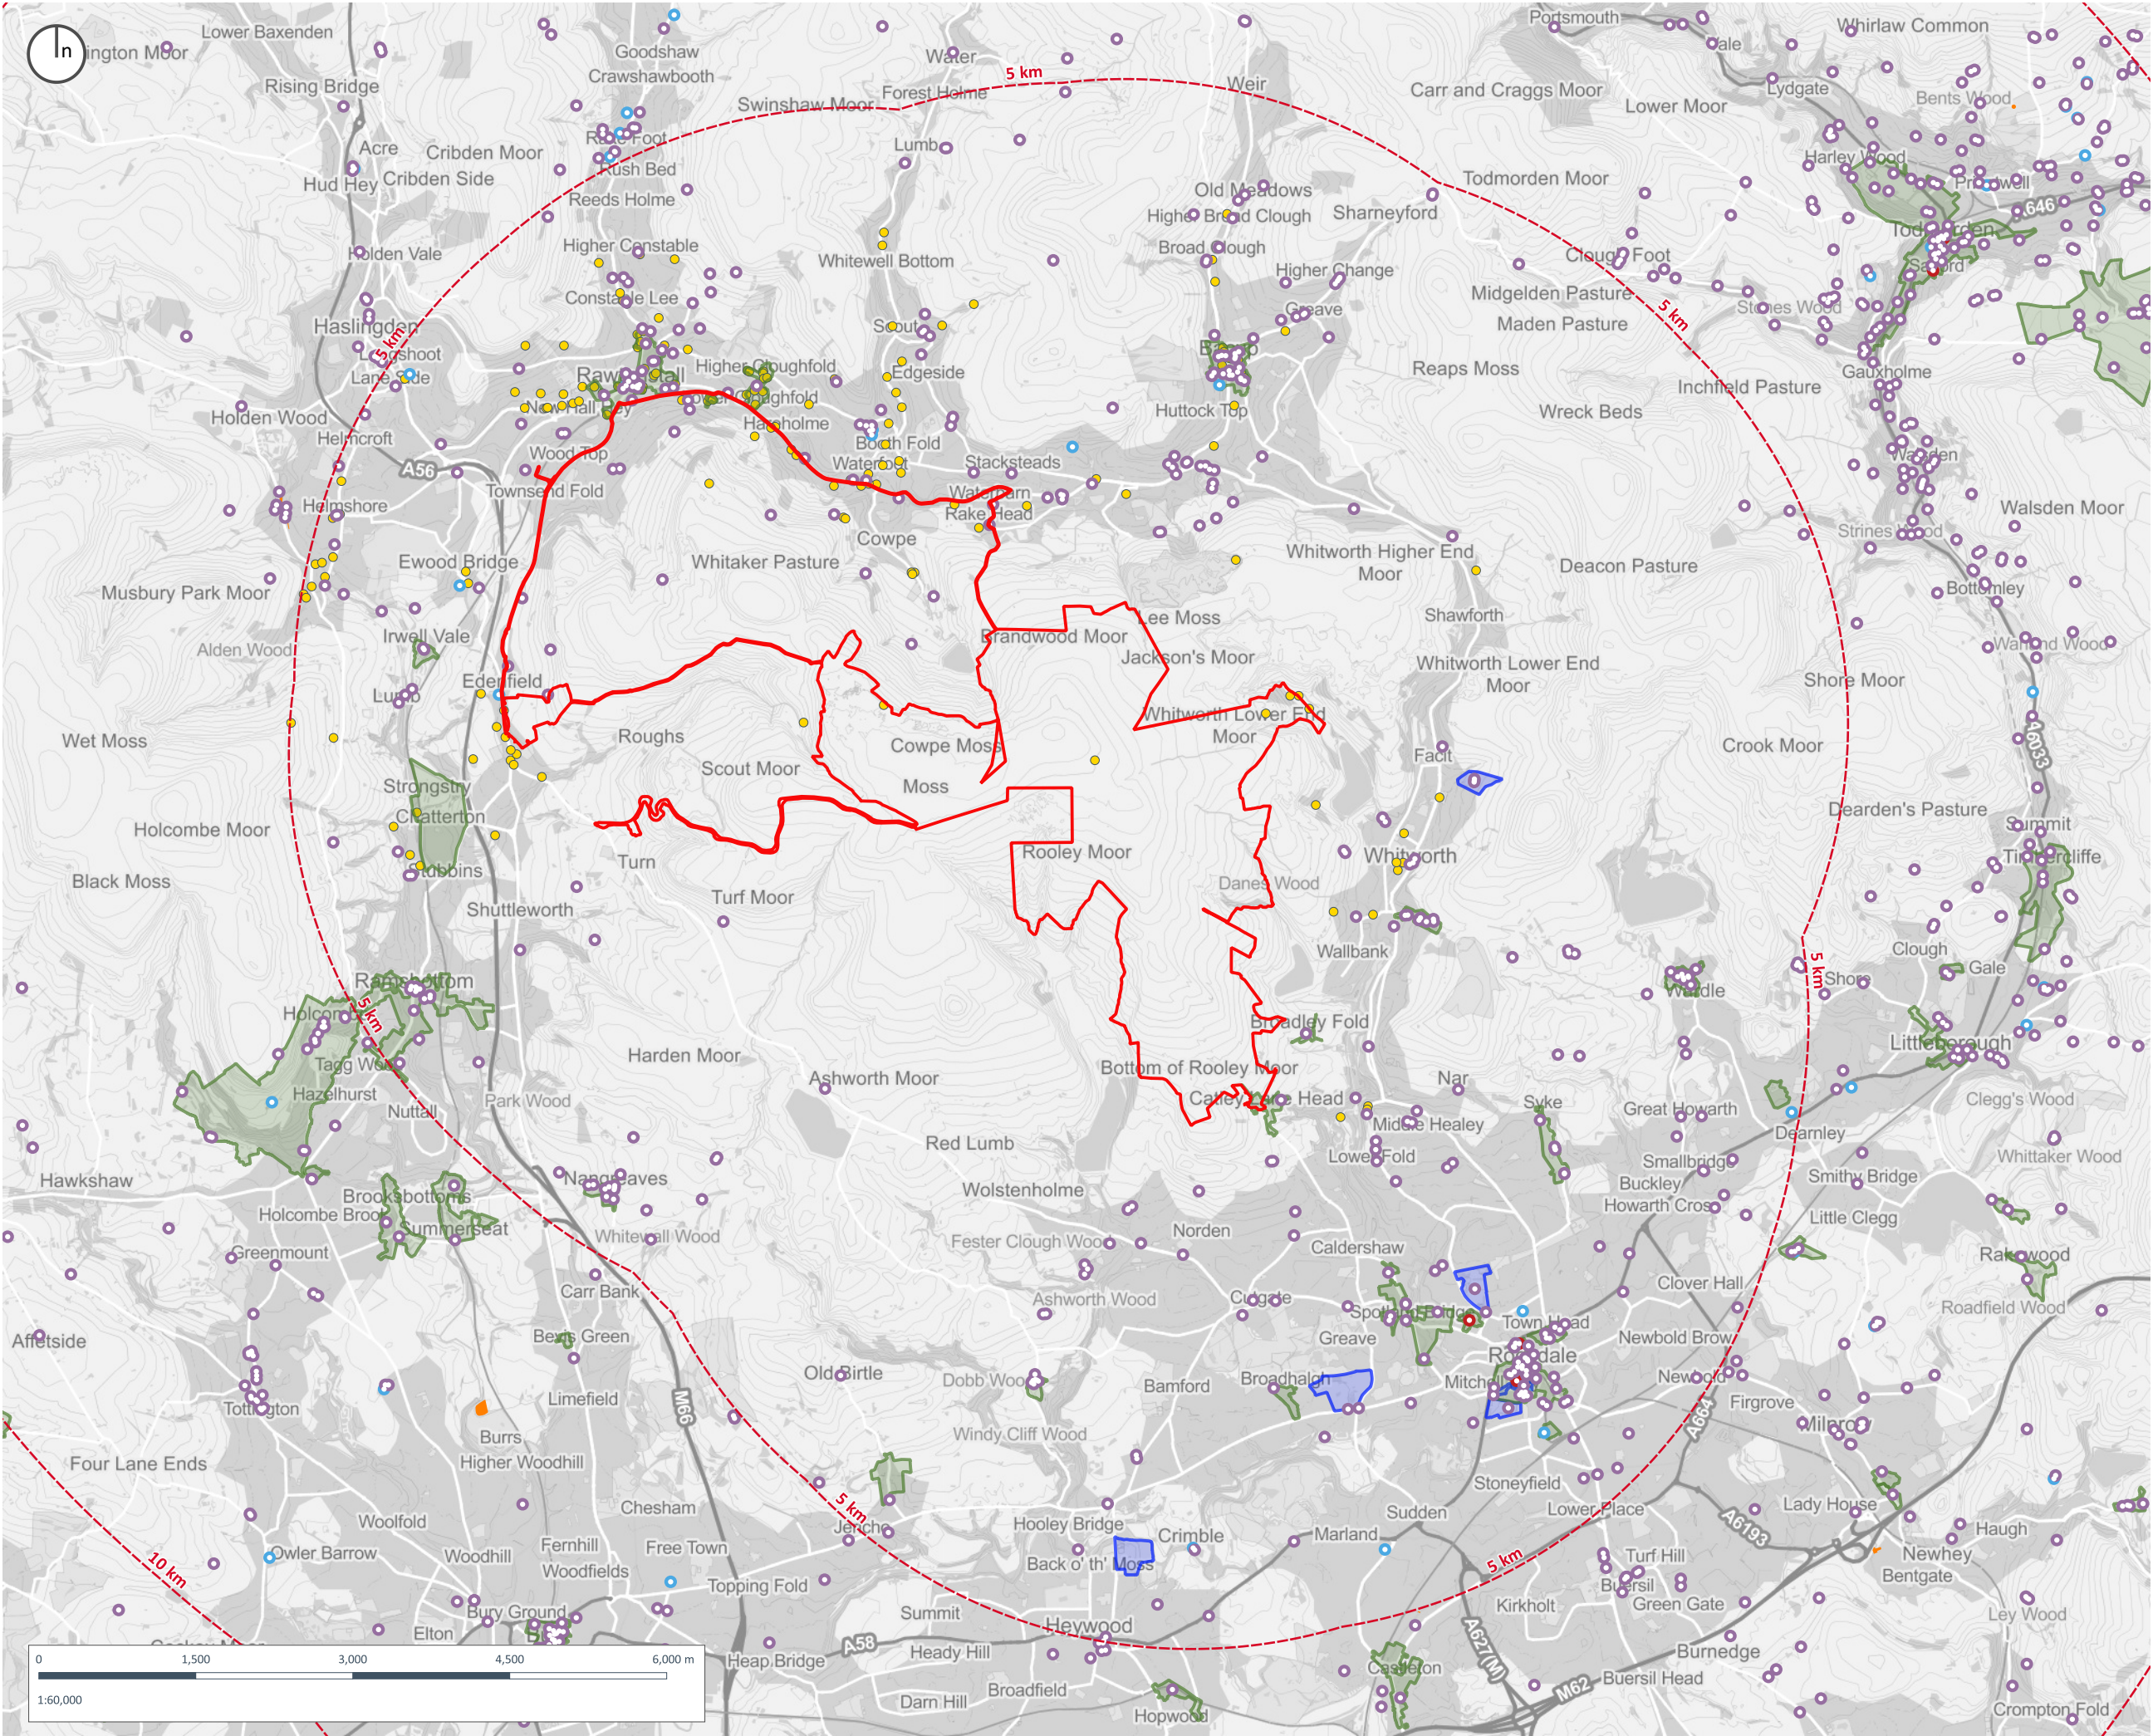


Copyright of Turley

This drawing is for illustrative purposes only and should not be used for any construction or estimation purposes. To be scaled for planning application purposes only. No liability or responsibility is accepted arising from reliance upon the information contained within this drawing.

Plans reproduced by permission of Ordnance Survey on behalf of The Controller of Her Majesty's Stationery Office. © Crown Copyright and database right [2026]. All rights reserved. Ordnance Survey Licence number [100020449]

- Assessment Boundary
 - Study Area
 - Conservation Area
 - Registered Park and Garden
 - Scheduled Monument
- Listed Buildings
- I
 - II*
 - II
 - Rossendale Locally Listed Building

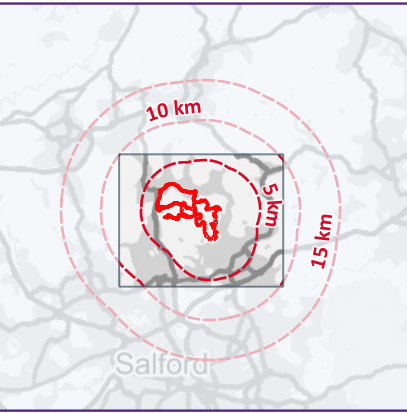

CLIENT:
Cubico UK Development Limited

PROJECT:
Scout Moor II Windfarm

DRAWING:
Figure 12.4 - Heritage Asset Plan (15km Study Area): 5km

PROJECT NUMBER:
01137

DRAWING NUMBER:
GIS_12.402


CHECKED BY:
HT

REVISION:
1.0

STATUS:
Final

DATE:
May 2026

SCALE:
1:60,000 @ A3

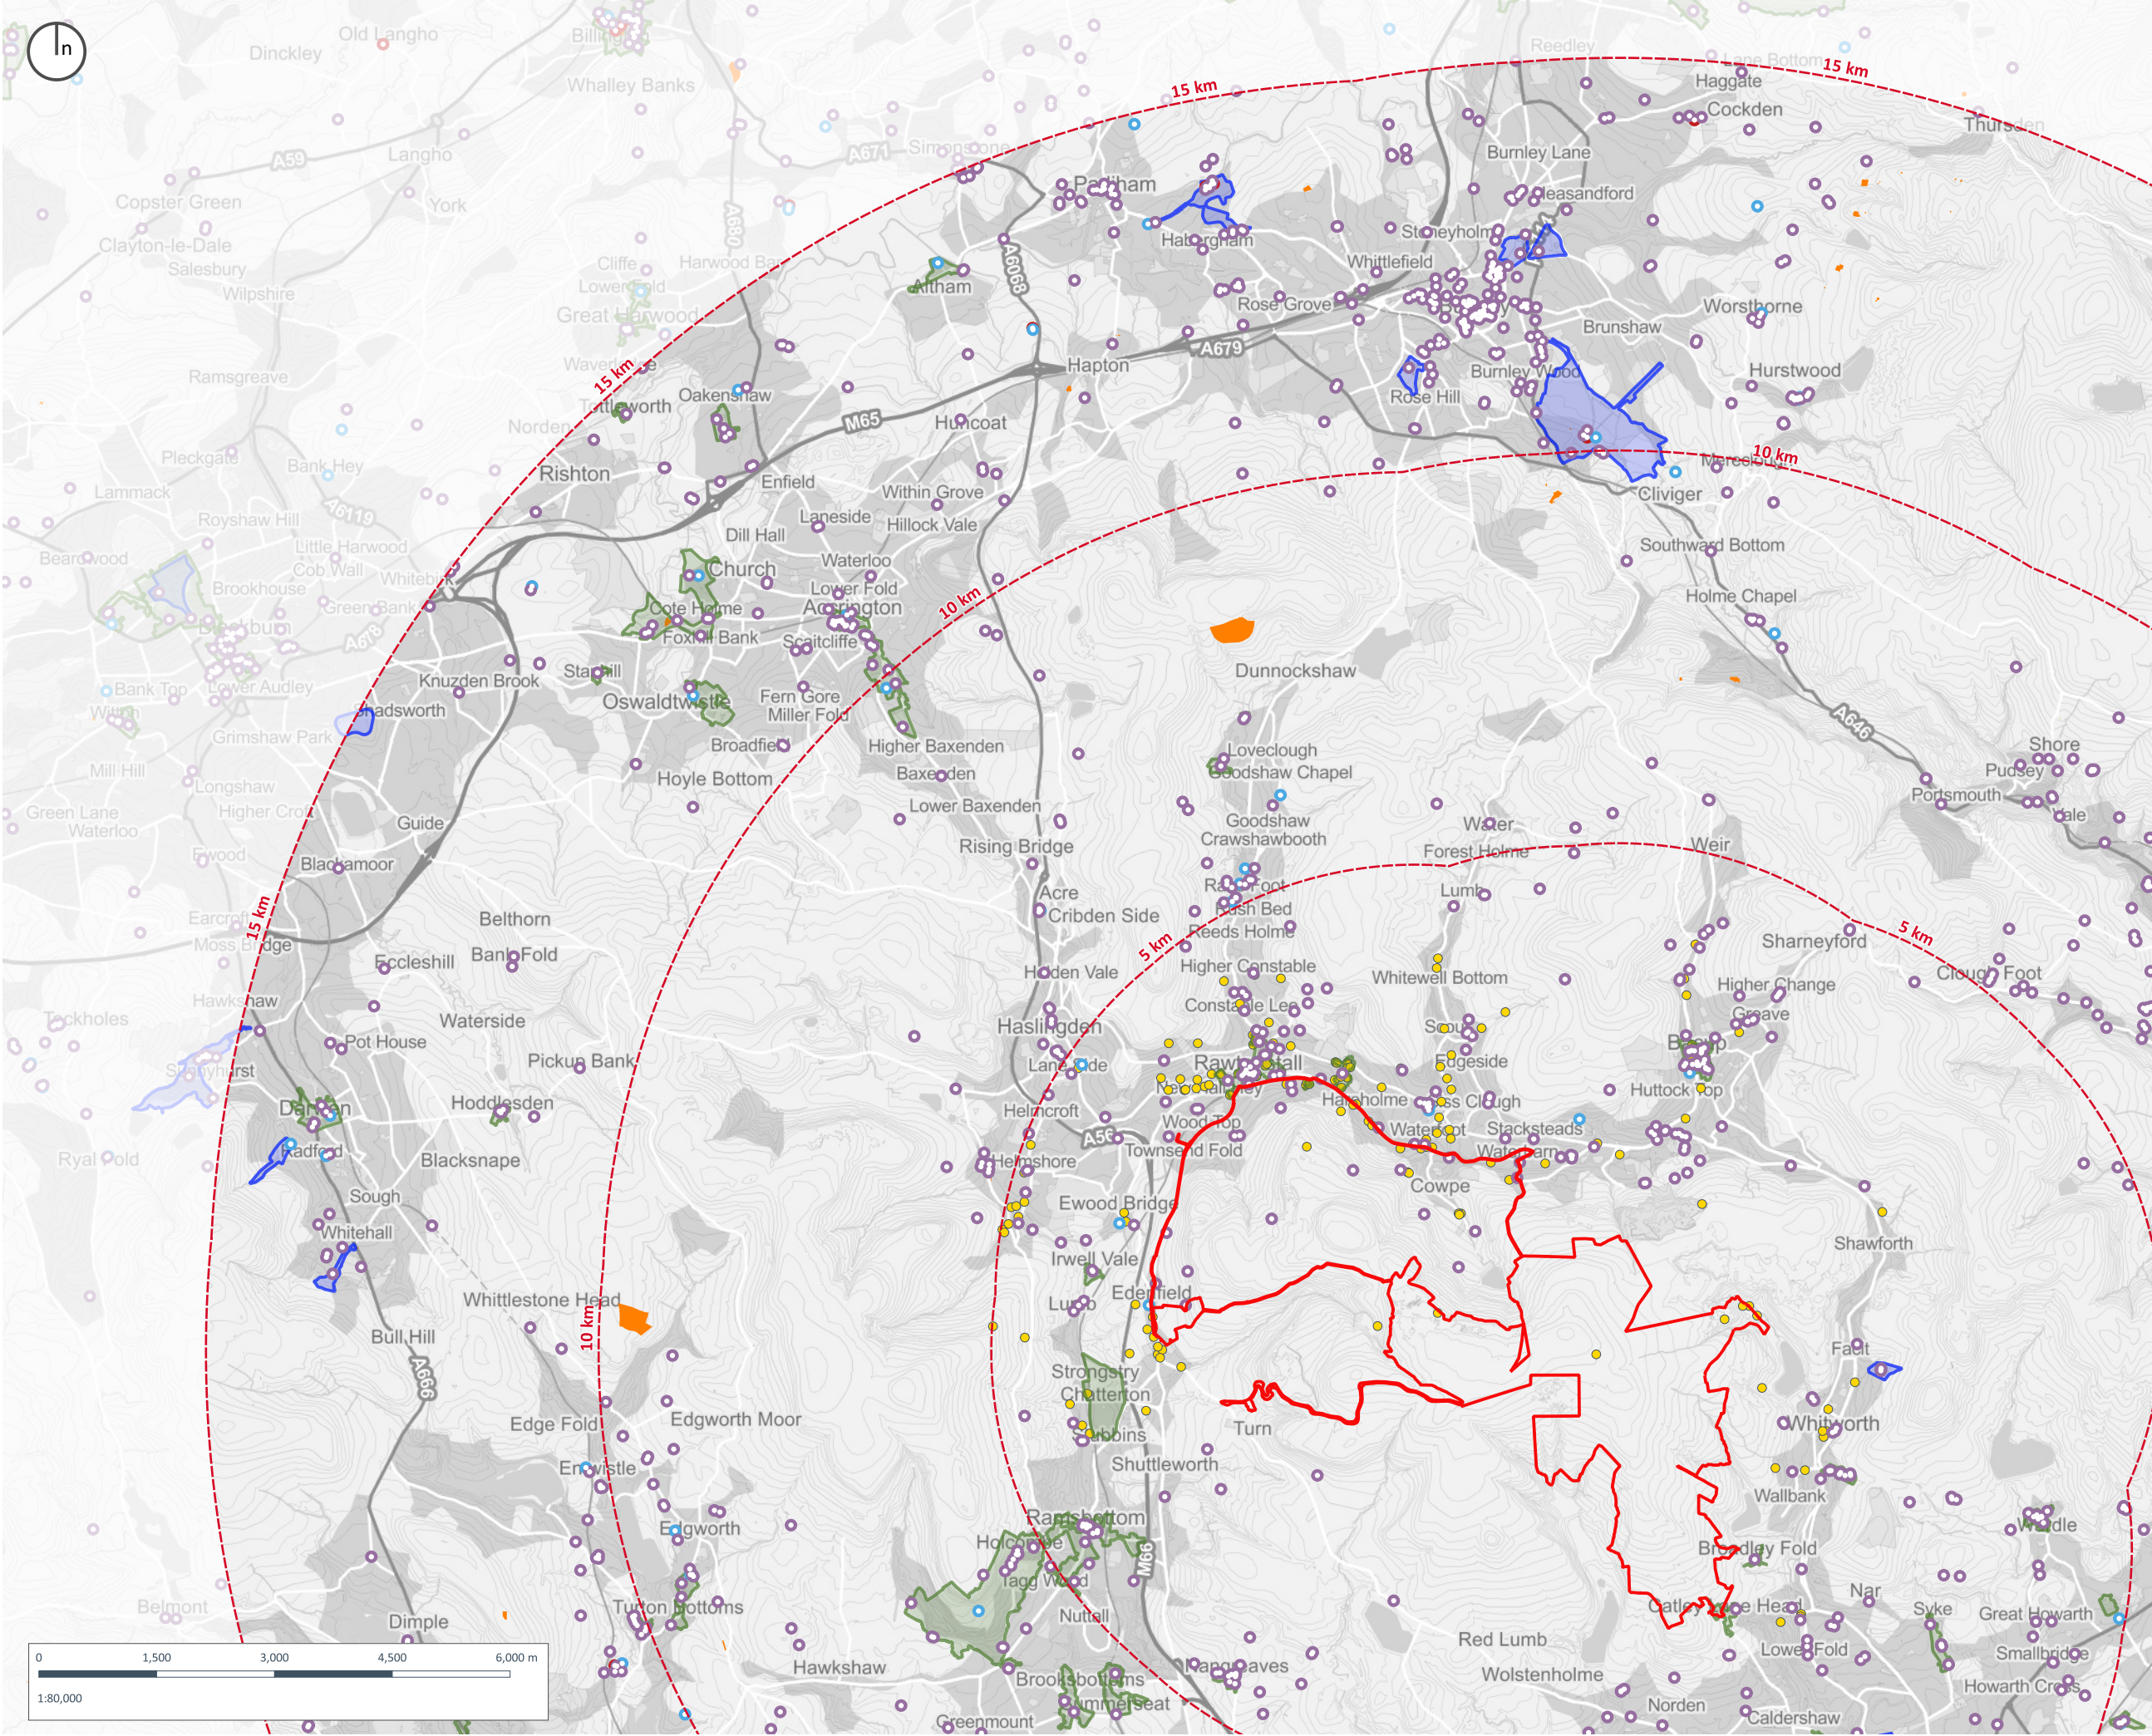


Copyright of Turley

This drawing is for illustrative purposes only and should not be used for any construction or estimation purposes. To be scaled for planning application purposes only. No liability or responsibility is accepted arising from reliance upon the information contained within this drawing.

Plans reproduced by permission of Ordnance Survey on behalf of The Controller of Her Majesty's Stationary Office. © Crown Copyright and database right [2026]. All rights reserved. Ordnance Survey Licence number [100020449]

- Assessment Boundary
 - Study Area
 - Conservation Area
 - Registered Park and Garden
 - Scheduled Monument
- Listed Buildings
- I
 - II*
 - II
 - Rossendale Locally Listed Building

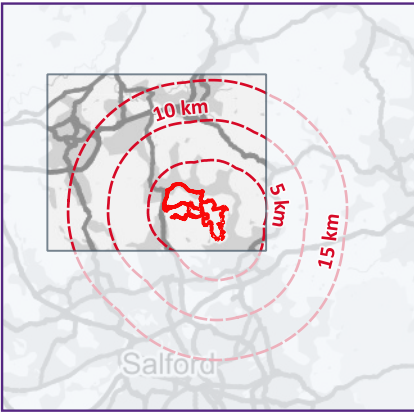

CLIENT:
Cubico UK Development Limited

PROJECT:
Scout Moor II Windfarm

DRAWING:
Figure 12.4 - Heritage Asset Plan (15km Study Area): NW

PROJECT NUMBER:
01137

DRAWING NUMBER: GIS_12.403


CHECKED BY: HT

REVISION: 1.0

STATUS: Final

DATE: May 2026

SCALE: 1:80,000 @ A3

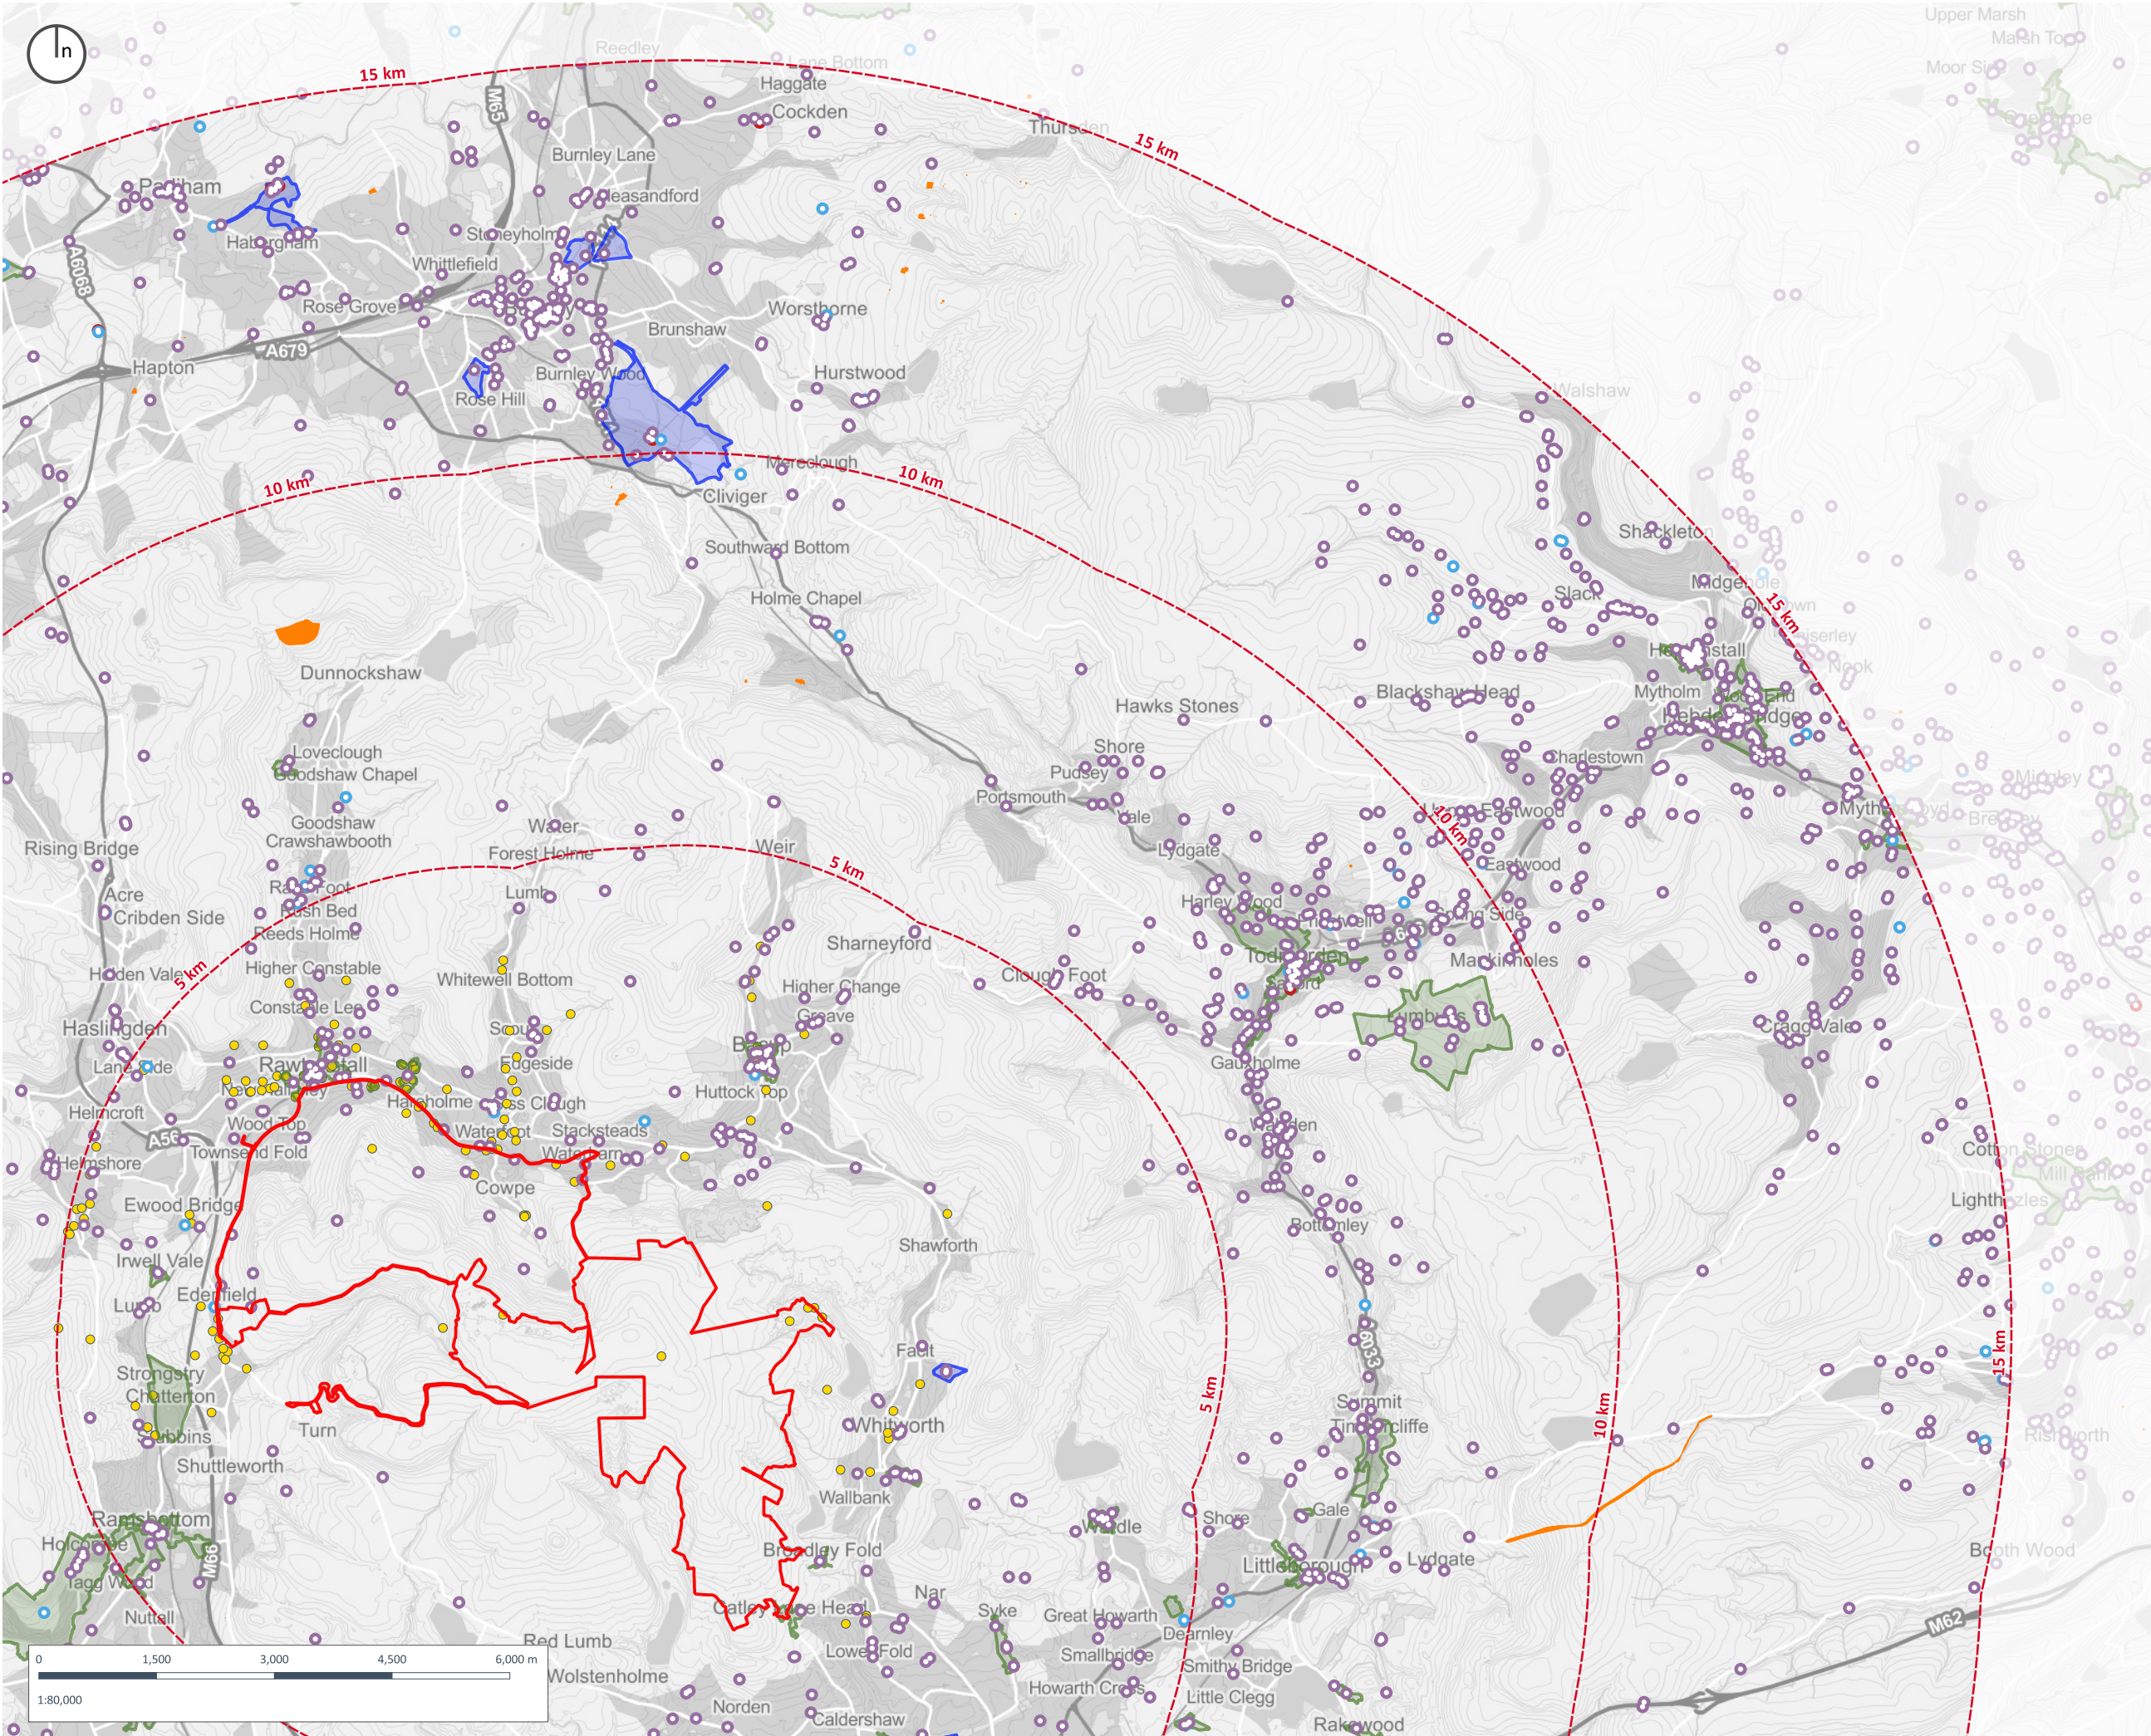

Copyright of Turley

This drawing is for illustrative purposes only and should not be used for any construction or estimation purposes. To be scaled for planning application purposes only. No liability or responsibility is accepted arising from reliance upon the information contained within this drawing.

Plans reproduced by permission of Ordnance Survey on behalf of The Controller of Her Majesty's Stationary Office. © Crown Copyright and database right [2026]. All rights reserved. Ordnance Survey Licence number [100020449]

Assessment Boundary

Study Area

Conservation Area

Registered Park and Garden

Scheduled Monument


Listed Buildings

I

II*

II

Rossendale Locally Listed Building

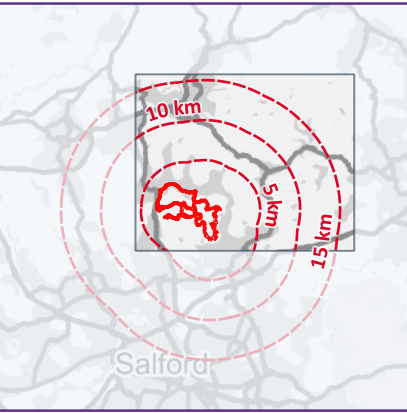

CLIENT:
Cubico UK Development Limited

PROJECT:
Scout Moor II Windfarm

DRAWING:
Figure 12.4 - Heritage Asset Plan (15km Study Area): NE

PROJECT NUMBER:
01137

DRAWING NUMBER:
GIS_12.404


CHECKED BY:
HT

REVISION:
1.0

STATUS:
Final

DATE:
May 2026

SCALE:
1:80,000 @ A3

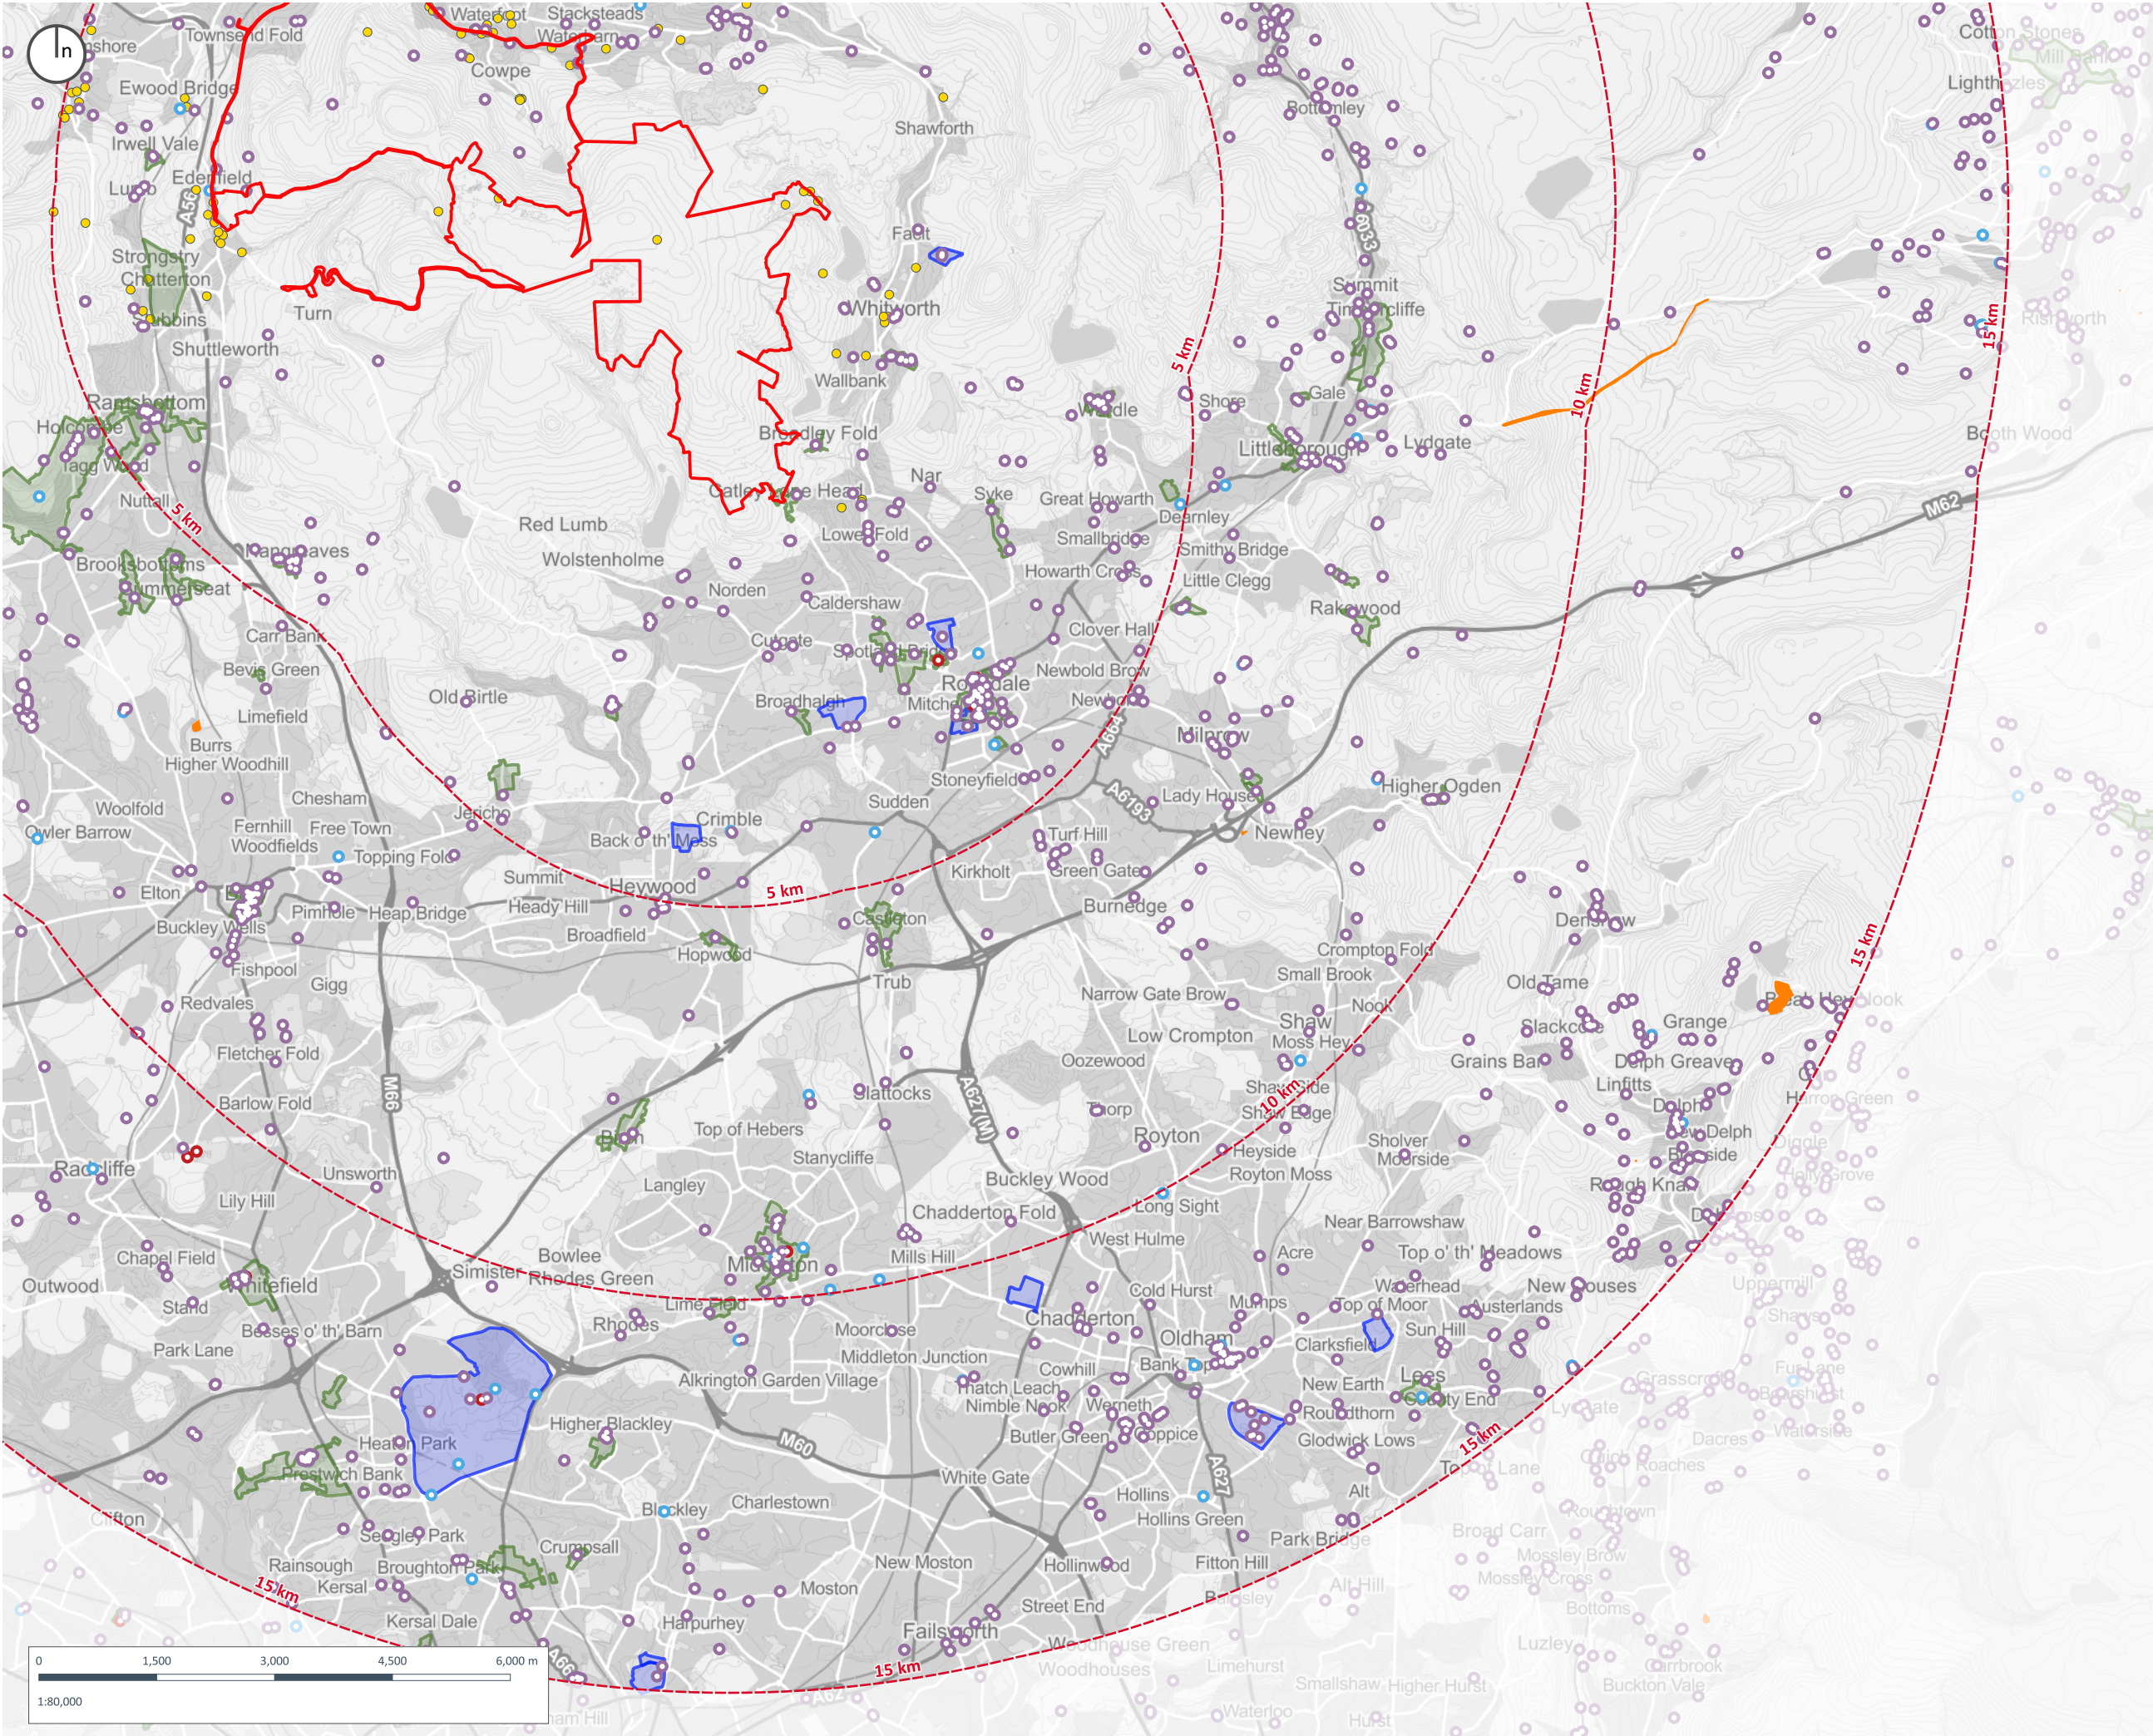


Copyright of Turley

This drawing is for illustrative purposes only and should not be used for any construction or estimation purposes. To be scaled for planning application purposes only. No liability or responsibility is accepted arising from reliance upon the information contained within this drawing.

Plans reproduced by permission of Ordnance Survey on behalf of The Controller of Her Majesty's Stationery Office. © Crown Copyright and database right [2026]. All rights reserved. Ordnance Survey Licence number [100020449]

- Assessment Boundary
 - Study Area
 - Conservation Area
 - Registered Park and Garden
 - Scheduled Monument
- Listed Buildings
- I
 - II*
 - II
 - Rossendale Locally Listed Building

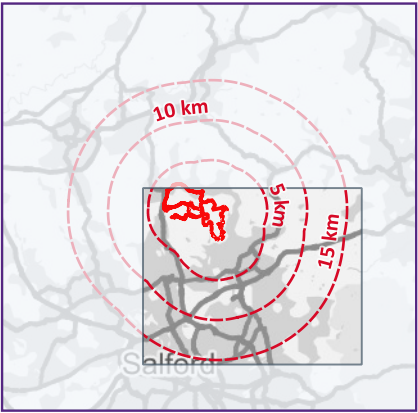

CLIENT:
Cubico UK Development Limited

PROJECT:
Scout Moor II Windfarm

DRAWING:
Figure 12.4 - Heritage Asset Plan (15km Study Area): SE

PROJECT NUMBER:
01137

DRAWING NUMBER:
GIS_12.406

CHECKED BY:
HT

REVISION:
1.0

STATUS:
Final

DATE:
May 2026

SCALE:
1:80,000 @ A3