


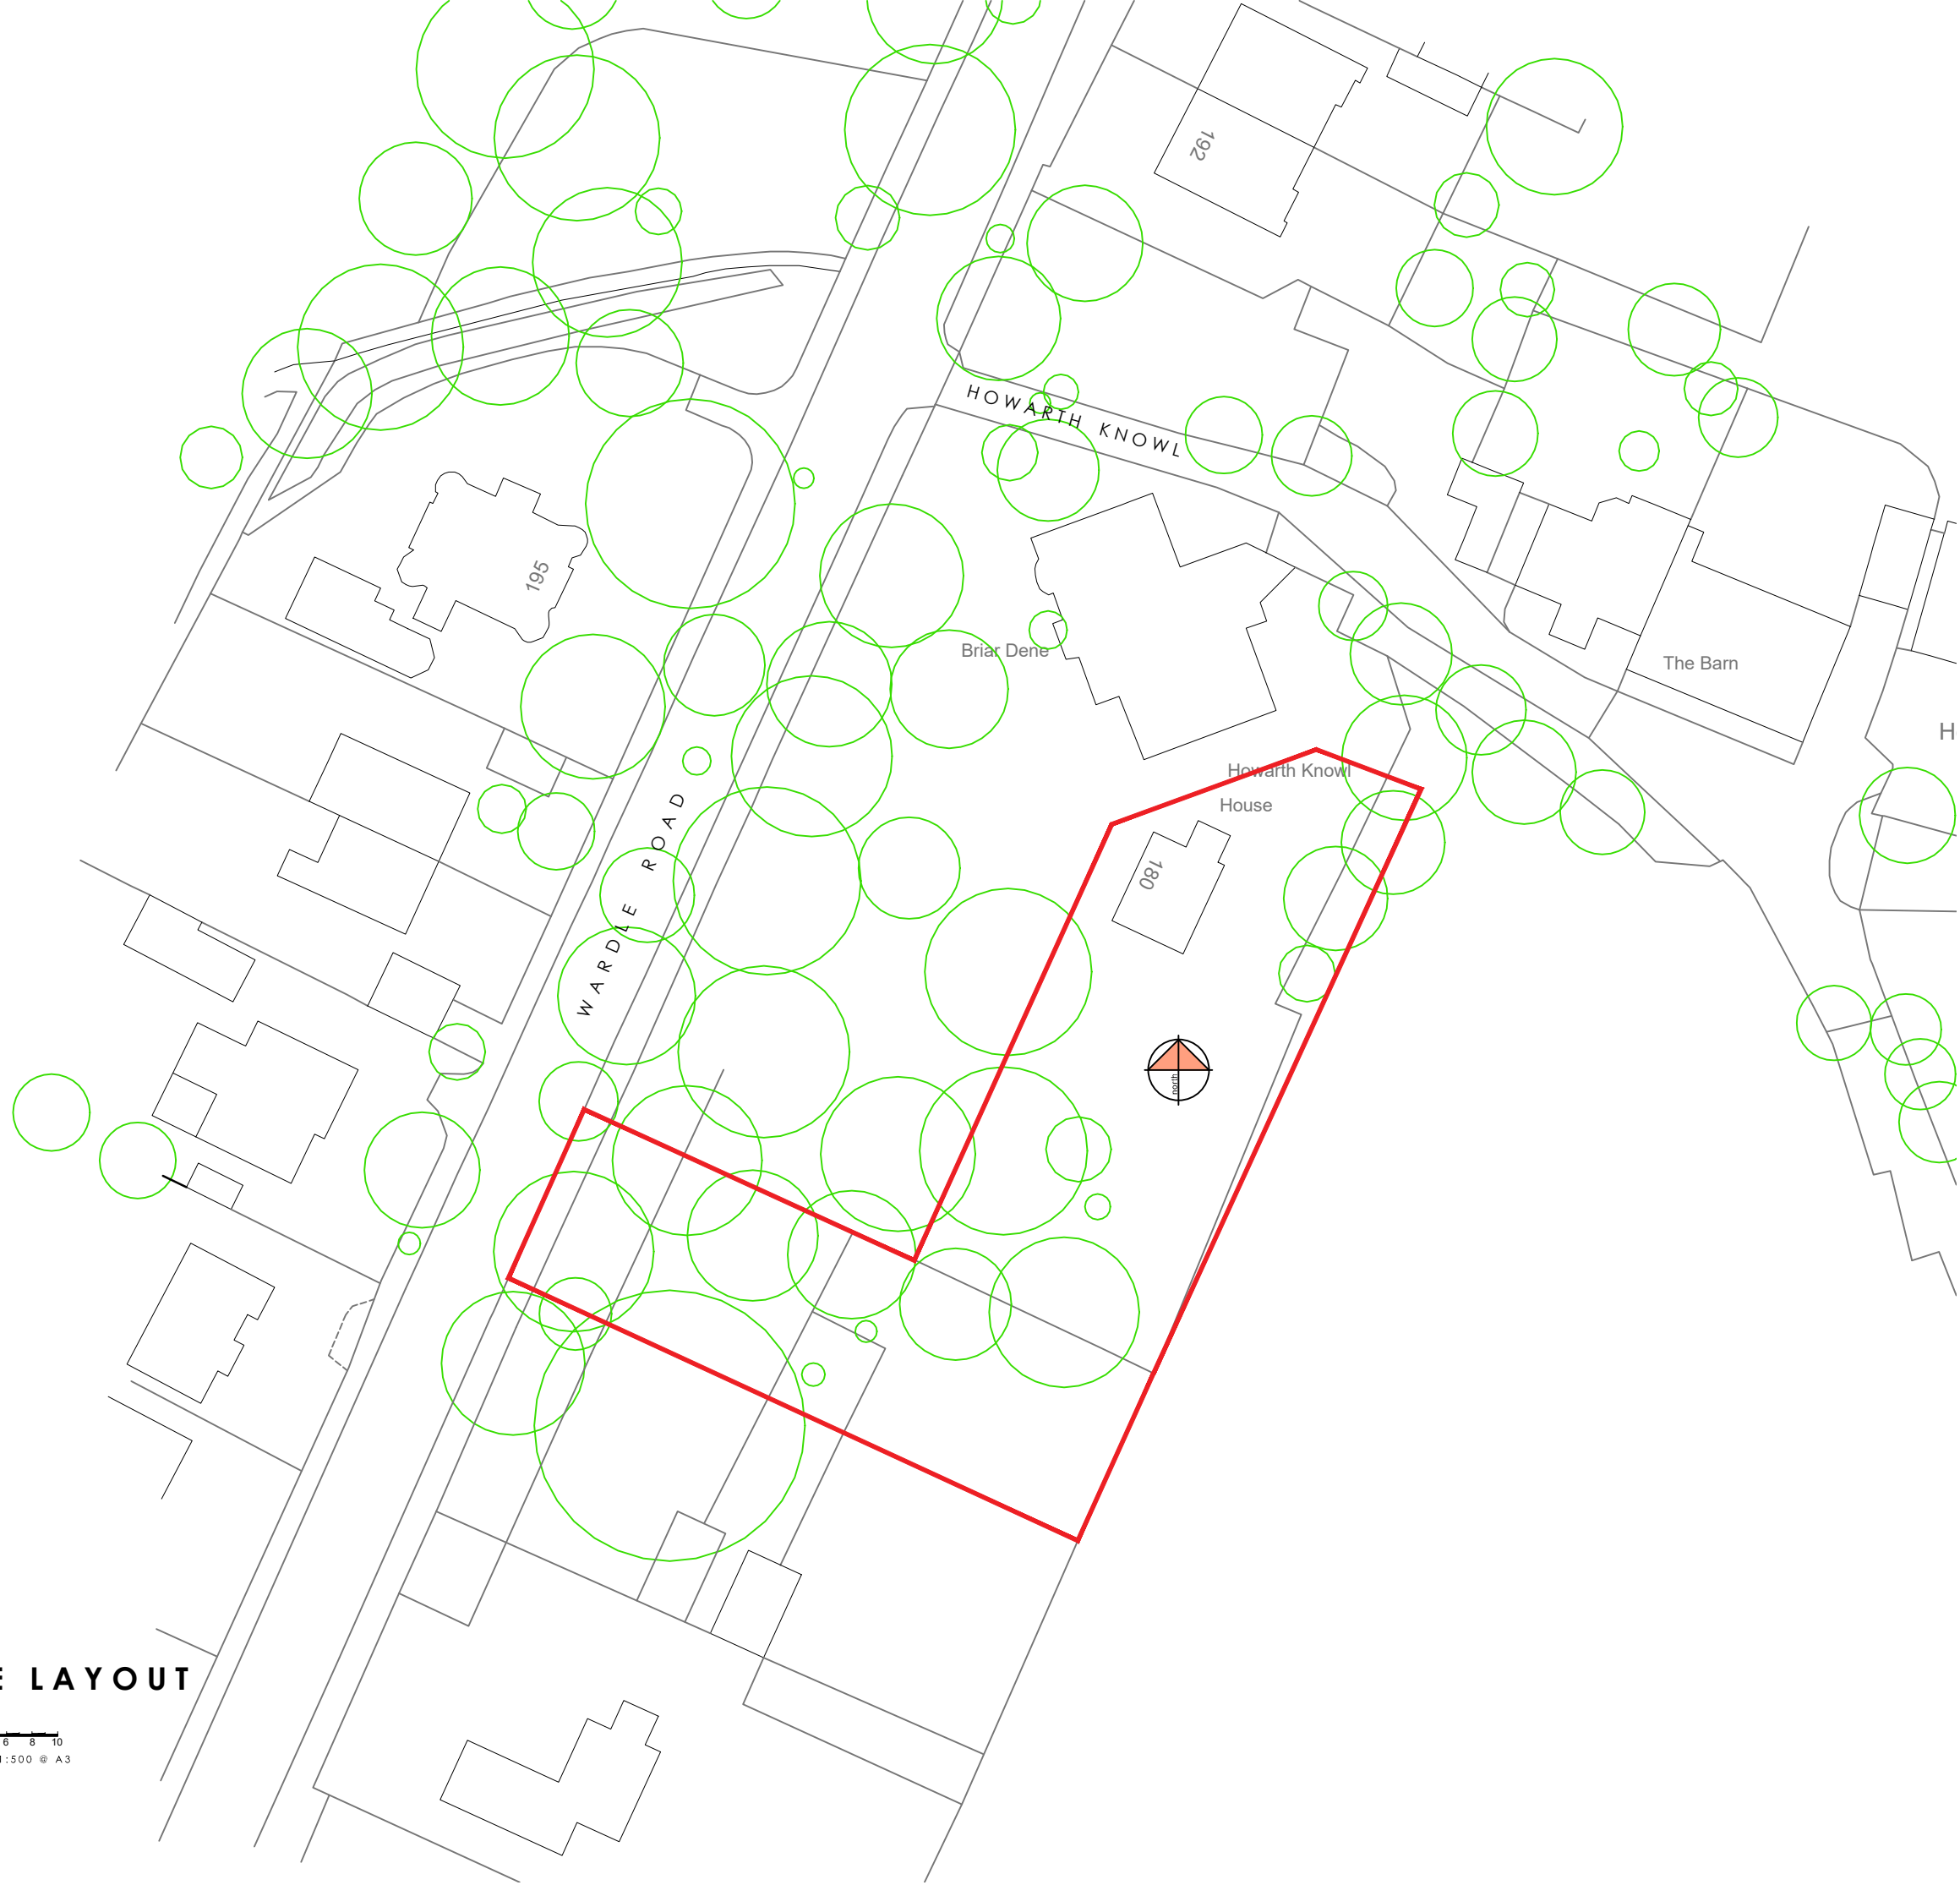

Notes:
Contractor to check dimensions and notify any discrepancies or errors to MDA Architects Limited immediately.
Work to figured dimensions only. Do not scale. © All Rights Reserved.
This drawing where applicable must be read in conjunction with other relevant specifications and drawings.

Health and Safety Note:
The details on this drawing have been prepared on the assumption that a competent contractor will be carrying out the works. If the contractor(s) considers that there is insufficient Health and Safety information on this drawing, this should immediately be brought to the attention of the designer.

SITE LAYOUT

0 2 4 6 8 10
Scale Bar 1:500 @ A3

description		date	
PLANNING			
MORETON DEAKIN ASSOCIATES architecture			
the turret valley road hebdon bridge west yorkshire hx7 7bz tel: +44(0) 1422 844762 ax: +44(0) 1422 845758 email: info@mdaarchitects.co.uk			
client			
CHORLTON			
project			
180 WARDLE ROAD ROCHDALE OL12 9JD			
description -			
LOCATION PLAN			
scale	1:500 @ A3	drawn by	GRT
		authorised by	SMD
project no	4140	date drawn	Aug 2025
drawing no	104	rev	-