



This drawing is the property of Bridgford Interiors Ltd (BIL) and is protected by the Design Copyright Act 1968. It must not be copied or reproduced without express written consent of BIL.

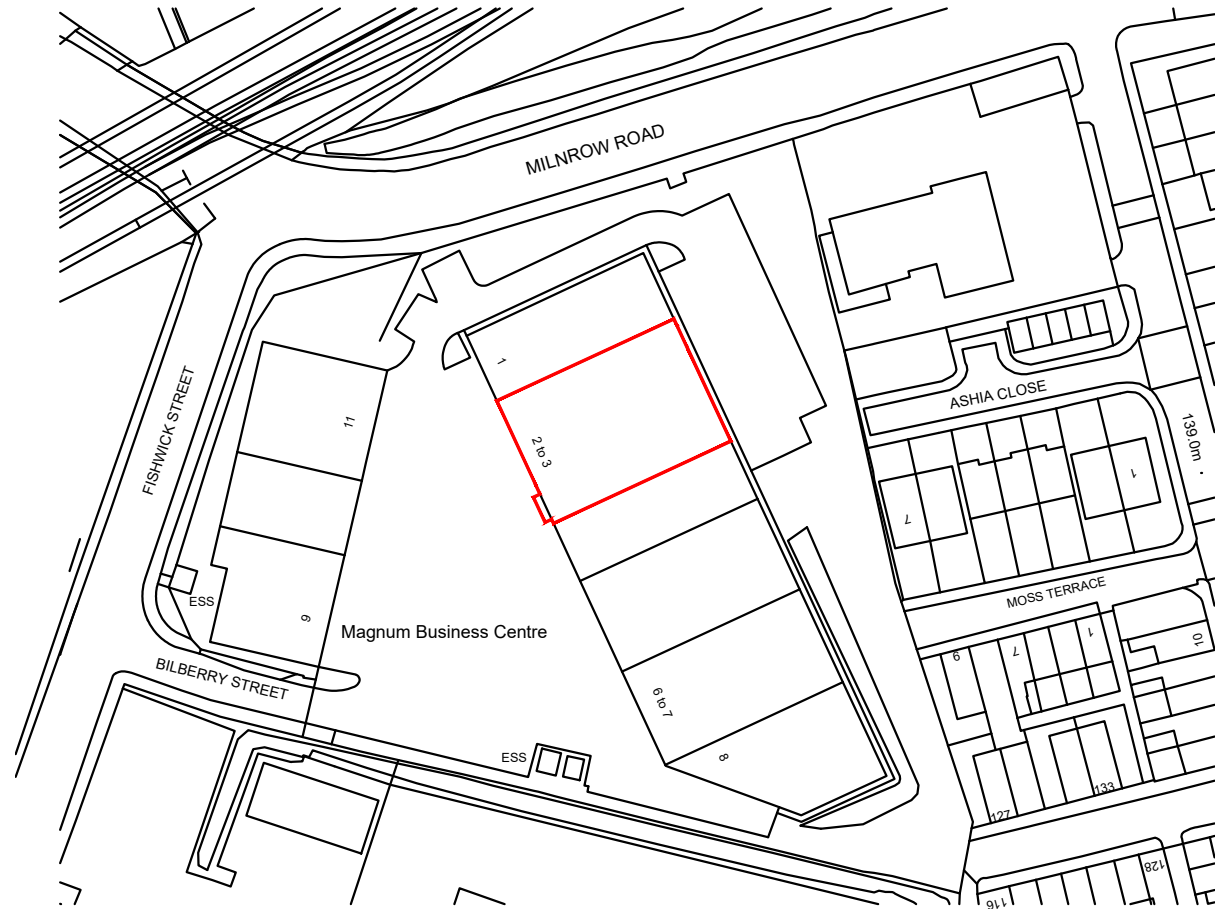

Ordnance Survey, (c) Crown Copyright 2026. All rights reserved. Licence number 100022432

LOCATION PLAN
SCALE 1:1250 (Site Area shown in red outline)
Area within red line boundary = 725m²

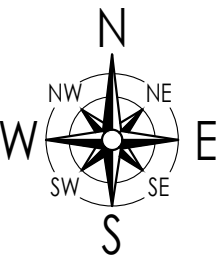

REV	DESCRIPTION	BY	DATE
-----	-------------	----	------

Drawing status:-
PLANNING

Client:-
SCREWFIX

Project:-
ASHP INSTALLATION

Address:-
**Units 2&3 Magnum Centre
Fishwick St, Rochdale
OL16 5NP**

Title:-
**LOCATION
PLAN**

DWG No. **11531-103-06**

Date Created 29.01.26		Revision	
Drawn By MPA	Checked By CAD	Scale 1:1250	Sheet Size A3

Please note: - No alterations may be made to the method of manufacture, materials specified & dimensions shown on this drawing without prior consultation with BIL cad dept. Any products specified on this drawing MUST be used in accordance with the manufacturers specification. Should any costs be incurred due to unconfirmed alterations the manufacturer may be liable.



Bridgford Building
Wellington Crescent
Fradley Park
Lichfield
Staffordshire
WS13 8RZ