


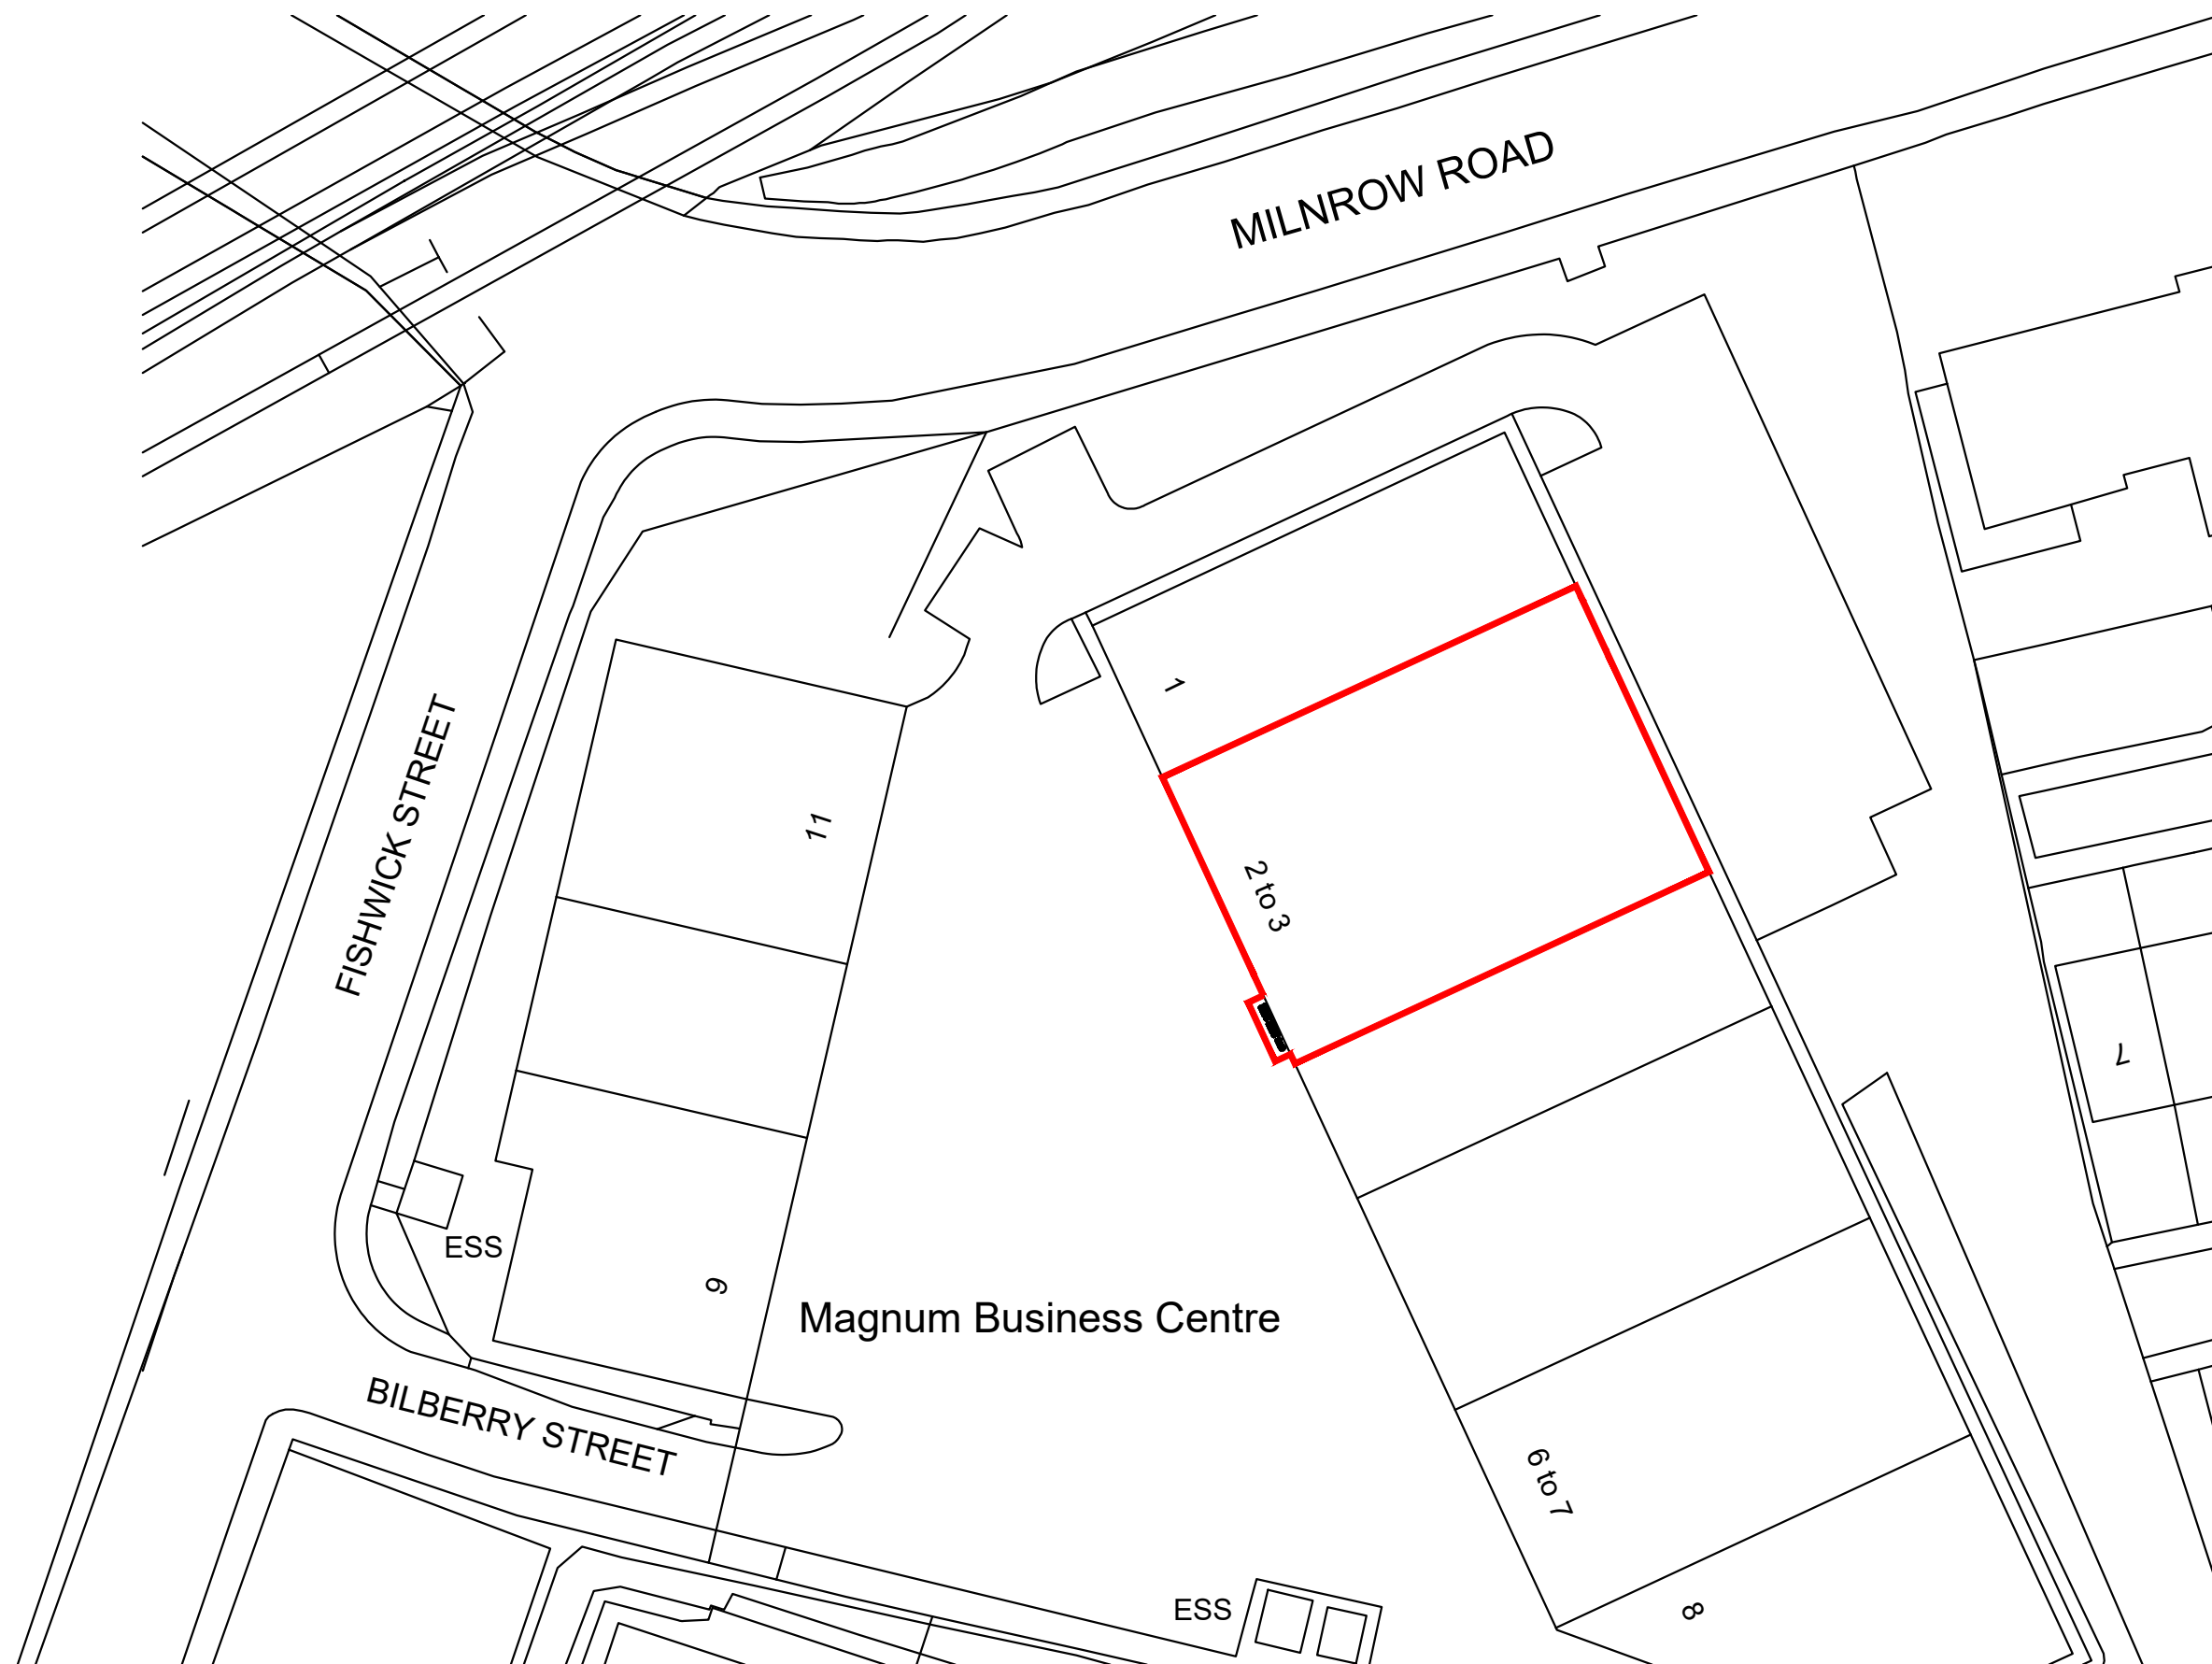

BLOCK PLAN

SCALE 1:500 (Site Area shown in red outline)

Area within red line boundary = 725m²

Scale bar @ 1:500



This drawing is the property of Bridgford Interiors Ltd (BIL) and is protected by the Design Copyright Act 1968. It must not be copied or reproduced without express written consent of BIL.

REV	DESCRIPTION	BY	DATE
-----	-------------	----	------

Drawing status:-

PLANNING

Client:-

SCREWFIX

Project:-

ASHP INSTALLATION

Address:-

**Units 2&3 Magnum Centre
Fishwick St, Rochdale
OL16 5NP**

Title:-

**BLOCK
PLAN**

DWG No.

11531-103-05

Date Created

29.01.26

Revision

Drawn By

MPA

Checked By

CAD

Scale

1:500

Sheet Size

A3

Please note: - No alterations may be made to the method of manufacture, materials specified & dimensions shown on this drawing without prior consultation with BIL cad dept. Any products specified on this drawing MUST be used in accordance with the manufacturers specification. Should any costs be incurred due to unconfirmed alterations the manufacturer may be liable.

