





REAR ELEVATION
(EXISTING)

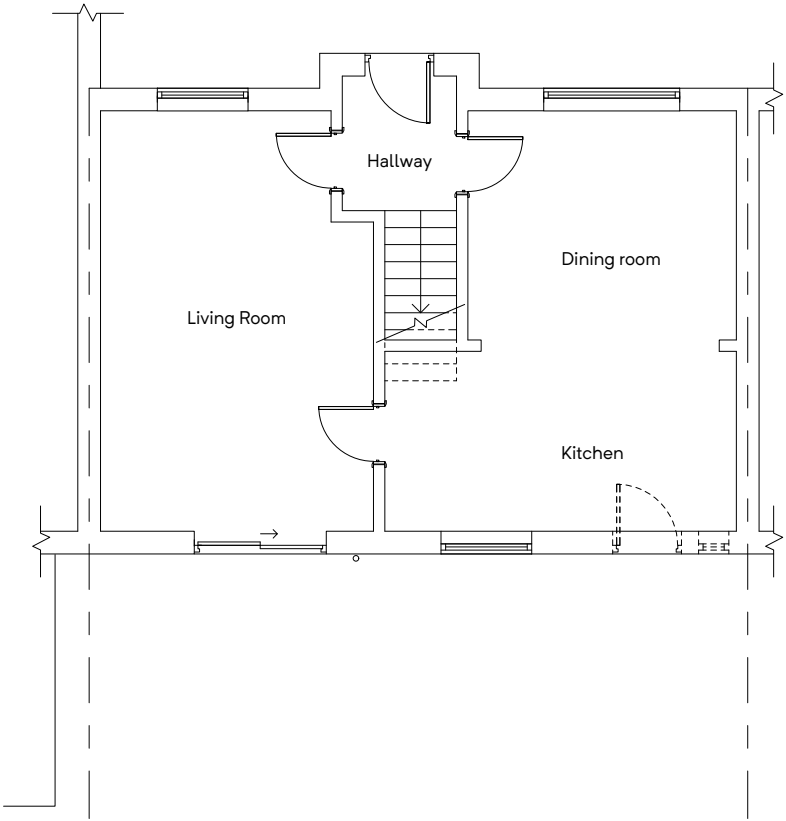


GROUND FLOOR PLAN
(EXISTING)

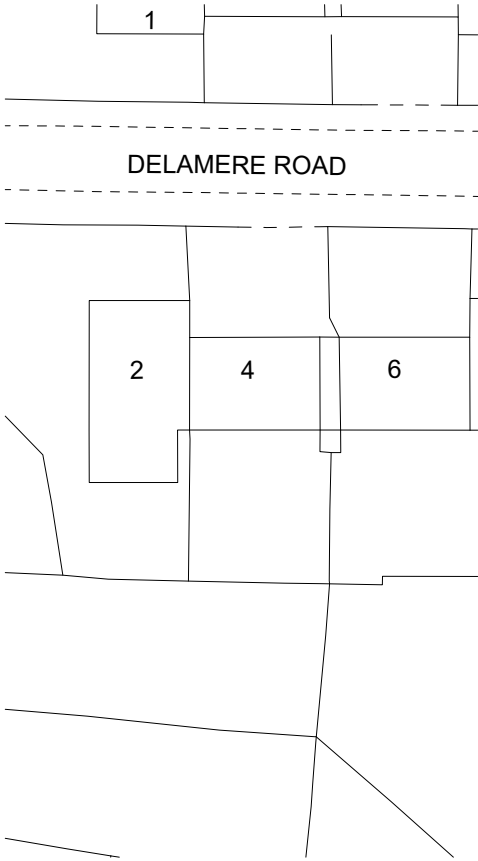


SITE PLAN
(EXISTING)

Building Design Services	For:	Scale:
M.FAROOQ 418 Bury Road Rochdale OL11 5EU 01706 712231 0796 7605 763	MRS QUDSIA AHMED	(Plan) 1:100 @ A3
	PROPOSED SINGLE STOREY REAR EXTENSION AT	(Elevation) 1:100 @ A3
		(Site Plan) 1:500 @ A3
	4 Delamere Road Rochdale OL16 4XD	Job No. & Sheet 2458/1

bds

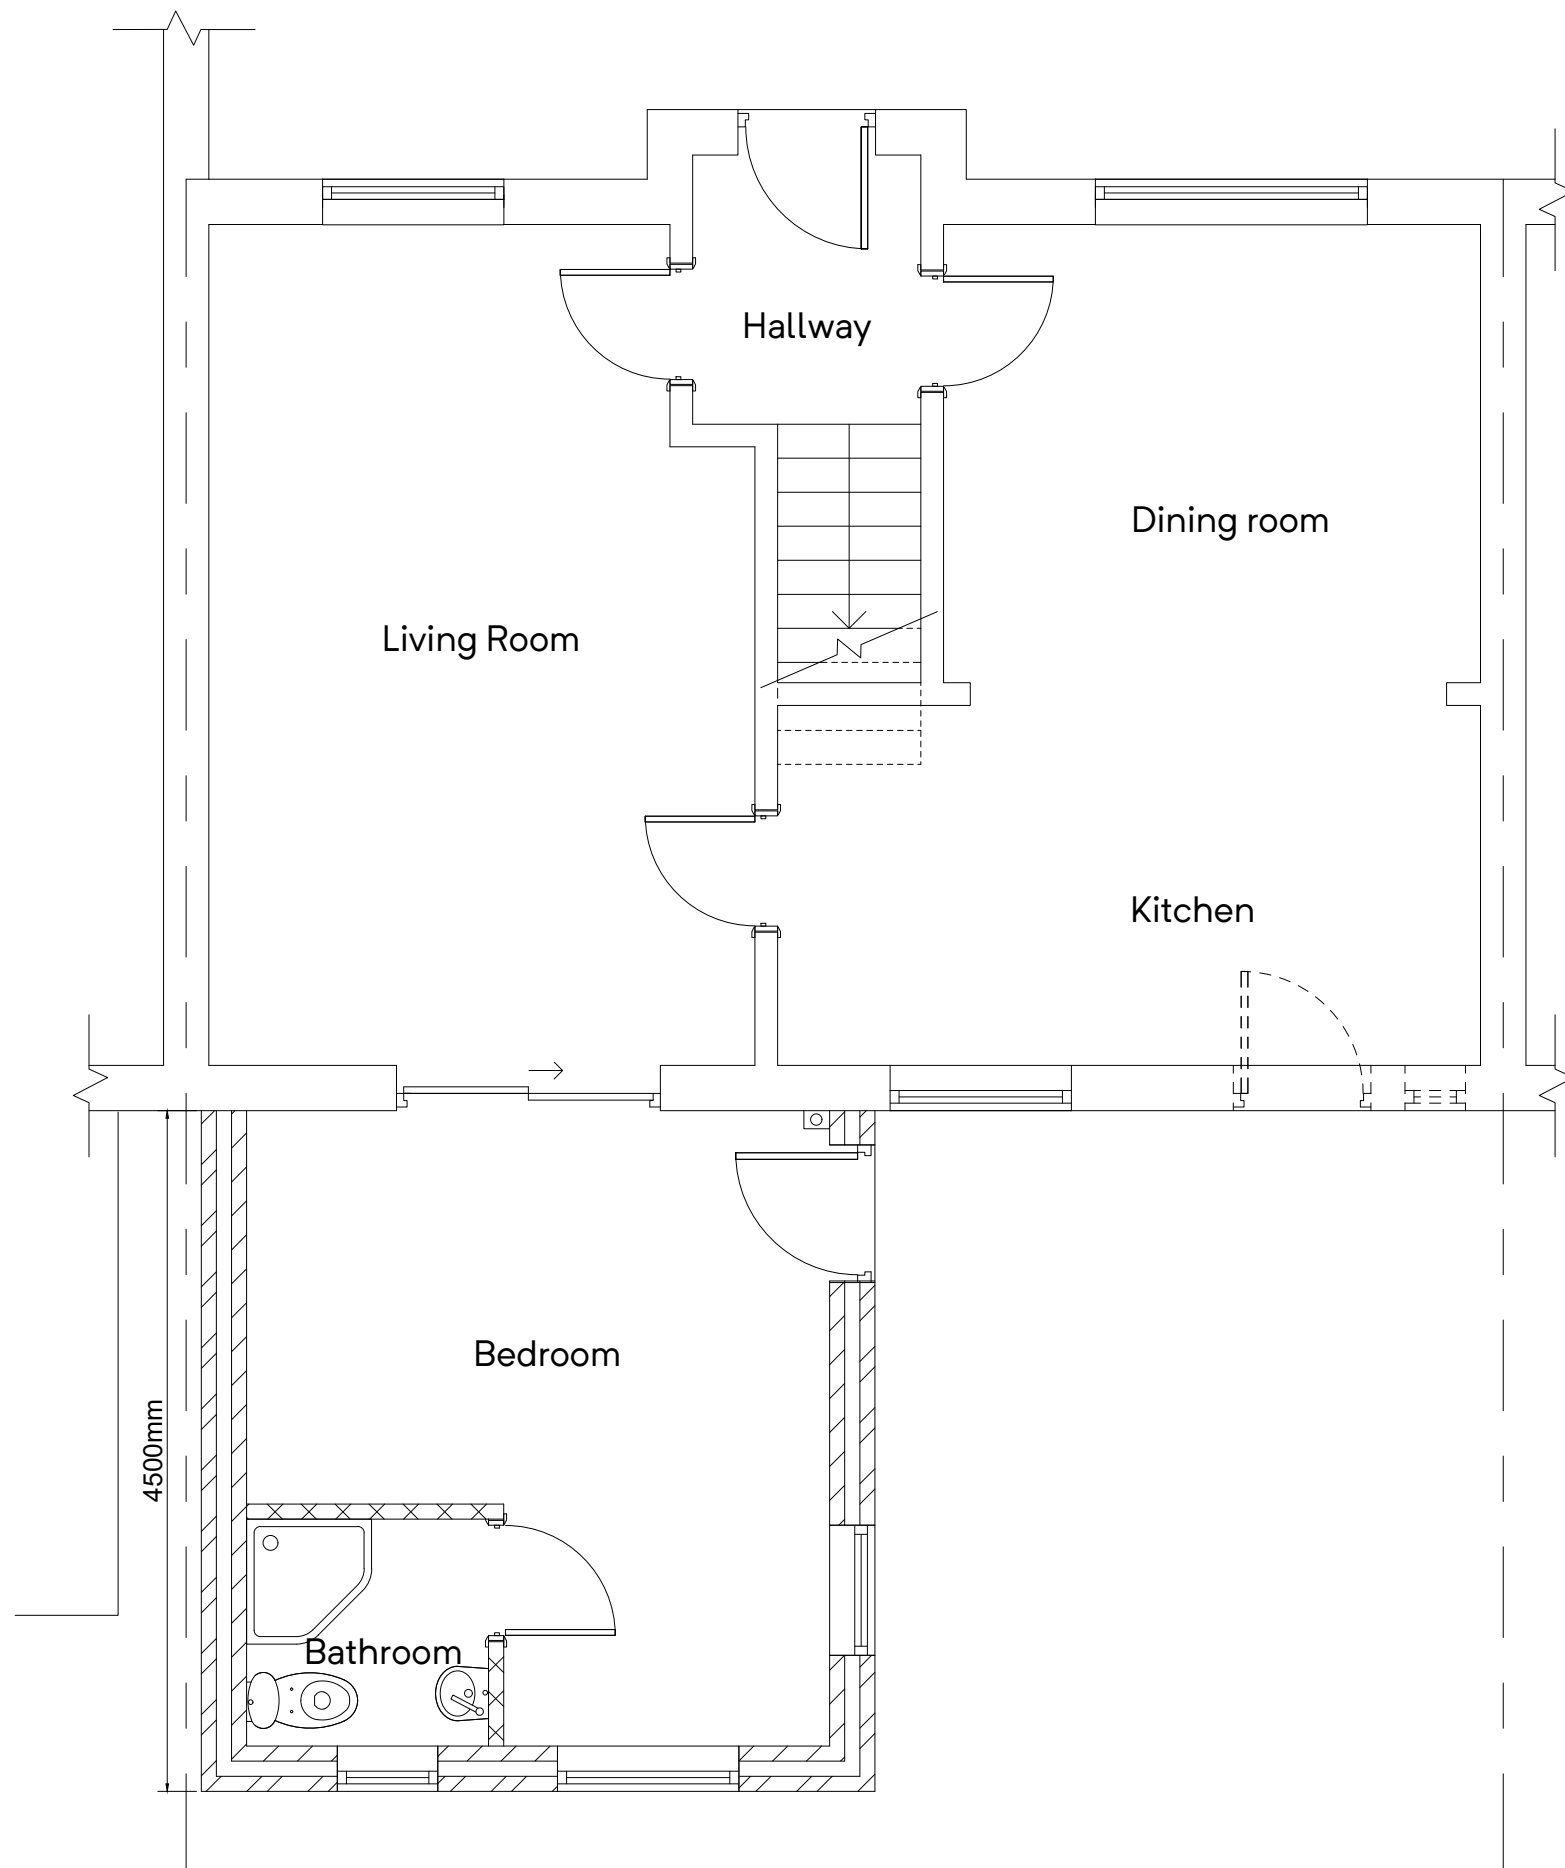

GROUND FLOOR PLAN
(PROPOSED)

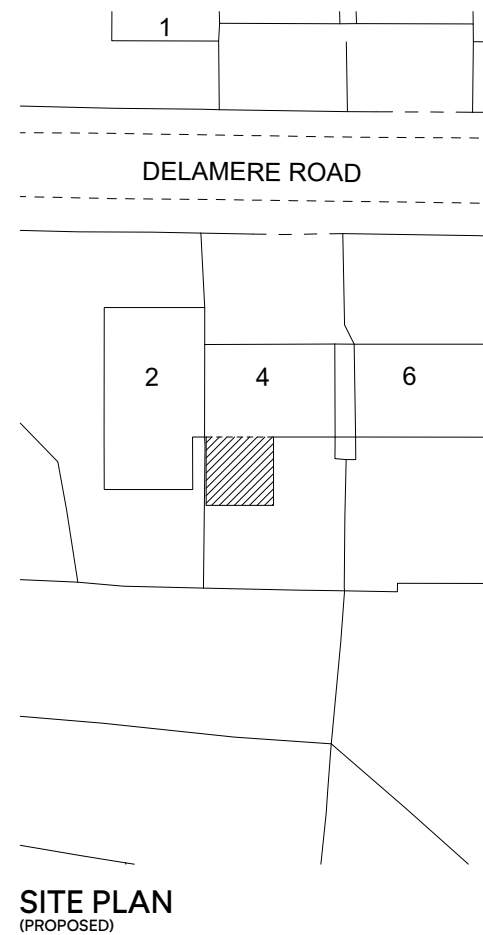

Building Design Services

For:

Scale:

M.FAROOQ
418 Bury Road
Rochdale
OL11 5EU
01706 712231
0796 7605 763

MRS QUDSIA AHMED

(Plan)
1:50 @ A3

PROPOSED SINGLE STOREY
REAR EXTENSION AT

(Site Plan)
1:500 @ A3

bds


4 Delamere Road
Rochdale
OL16 4XD

Job No. & Sheet


2458/2



REAR ELEVATION
(PROPOSED)

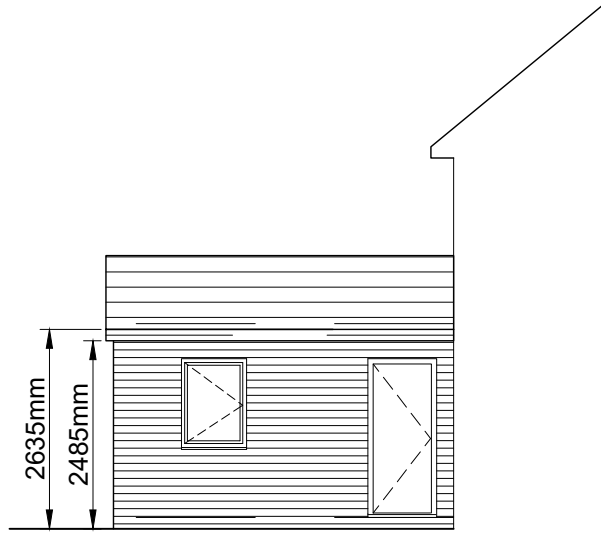

SIDE ELEVATION
(PROPOSED)

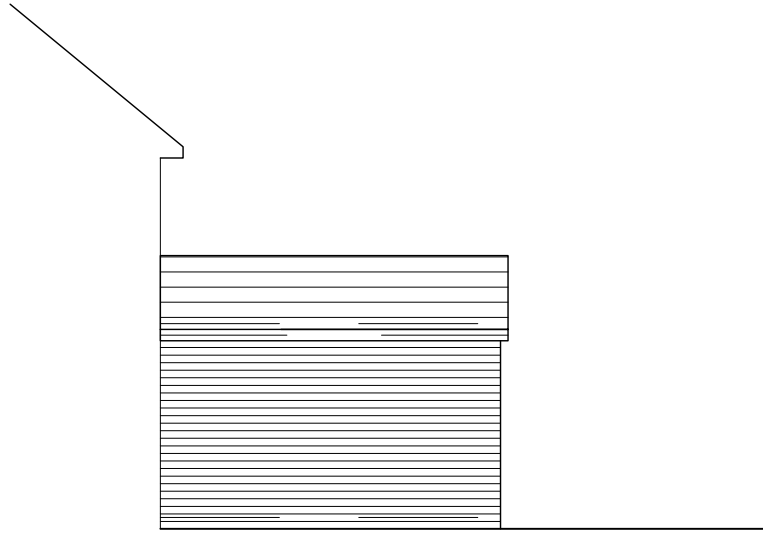

SIDE ELEVATION
(PROPOSED)

Building Design Services

M.FAROOQ
418 Bury Road
Rochdale
OL11 5EU
01706 712231
0796 7605 763

bds

For:

MRS QUDSIA AHMED

PROPOSED SINGLE STOREY
REAR EXTENSION AT

4 Delamere Road
Rochdale
OL16 4XD

Scale:
(Elevation)
1:100 @ A3

Job No. & Sheet
2458/3