
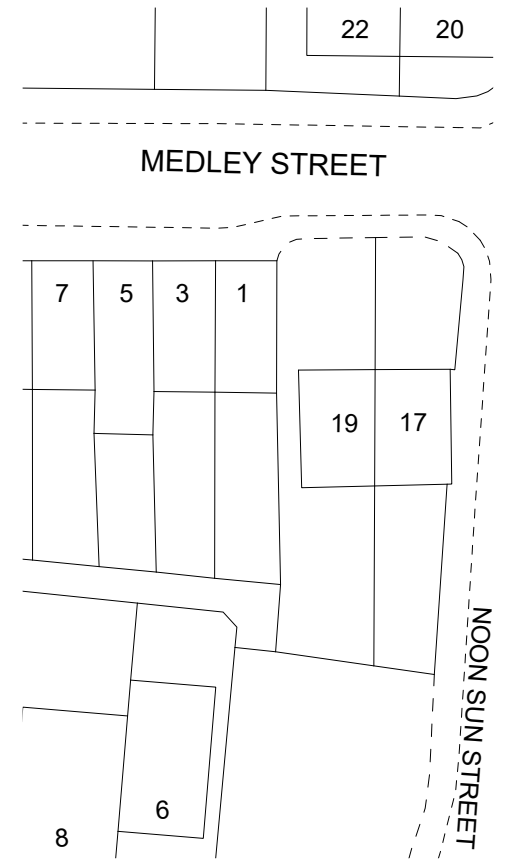
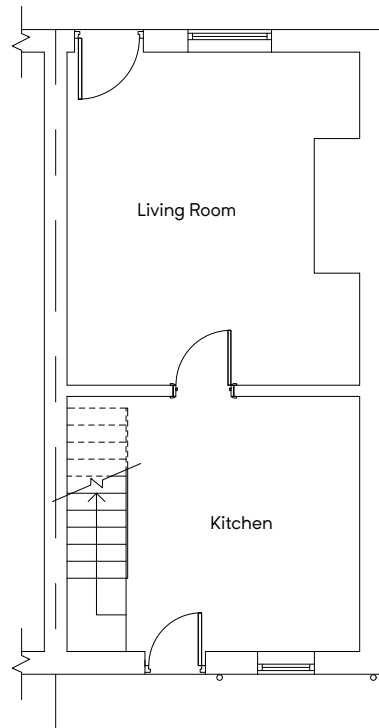
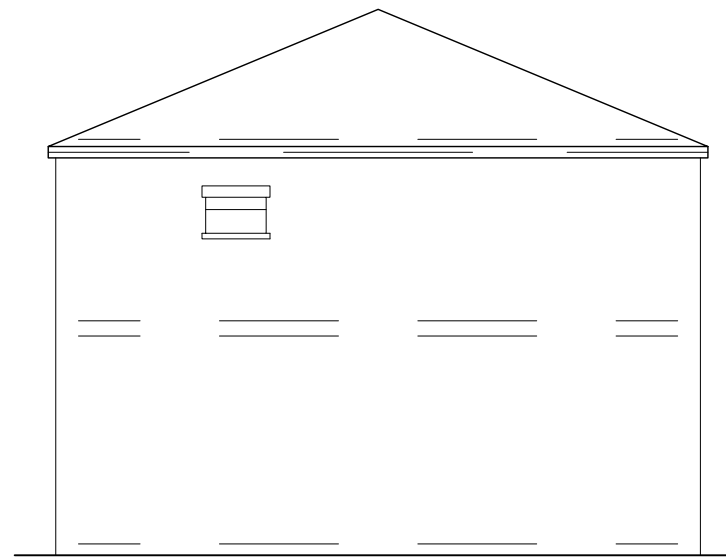


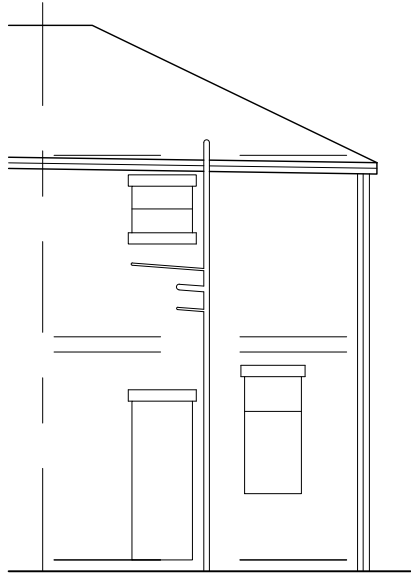

## Building Design Services

For:

M.FAROOQ  
418 Bury Road  
Rochdale  
OL11 5EU  
01706 712231  
0796 7605 763

MR SALMAN KHAN

PROPOSED SINGLE STOREY  
REAR EXTENSION AT

1 Medley Street  
Rochdale  
OL12 0RQ

Scale:

(Plan)  
1:100 @ A3


(Elevation)  
1:100 @ A3

(Site Plan)  
1:500 @ A3

Job No. & Sheet

2435/1

bds.

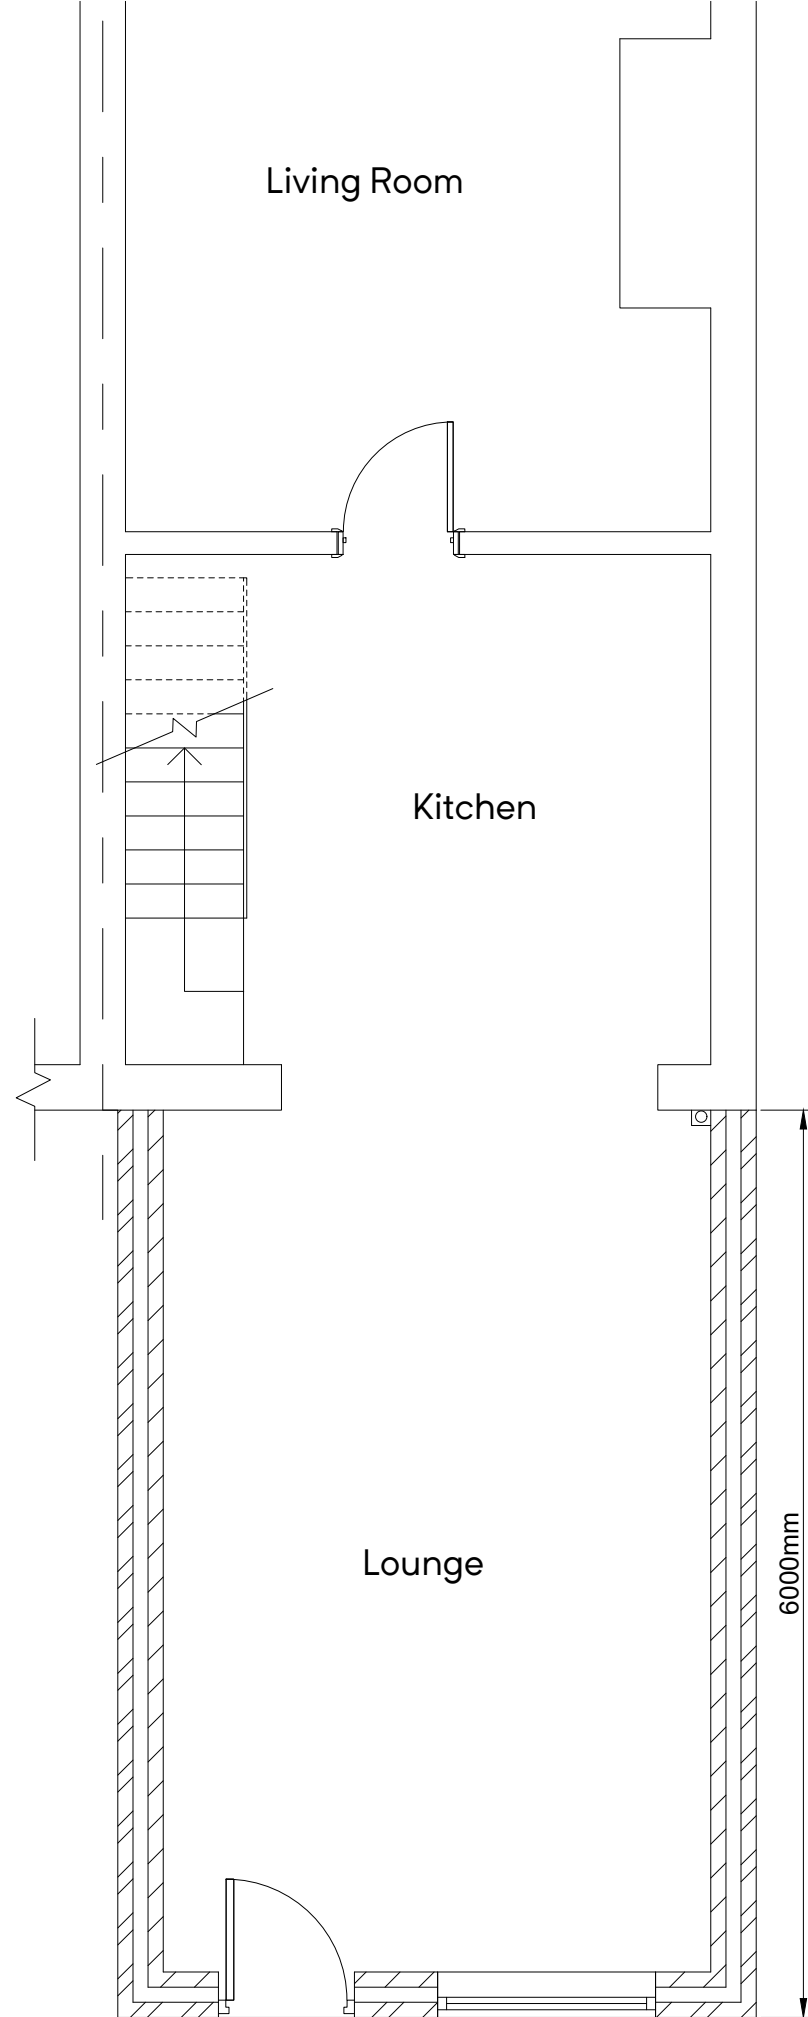

GROUND FLOOR PLAN  
(PROPOSED)

Building Design Services

For:

Scale:

M.FAROOQ  
418 Bury Road  
Rochdale  
OL11 5EU  
01706 712231  
0796 7605 763

MR SALMAN KHAN

(Plan)  
1:50 @ A3


PROPOSED SINGLE STOREY  
REAR EXTENSION AT

bds


1 Medley Street  
Rochdale  
OL12 0RQ

Job No. & Sheet


2435/2

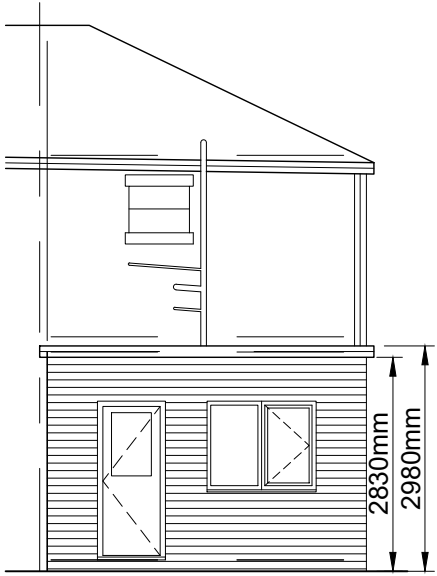


REAR ELEVATION  
(PROPOSED)

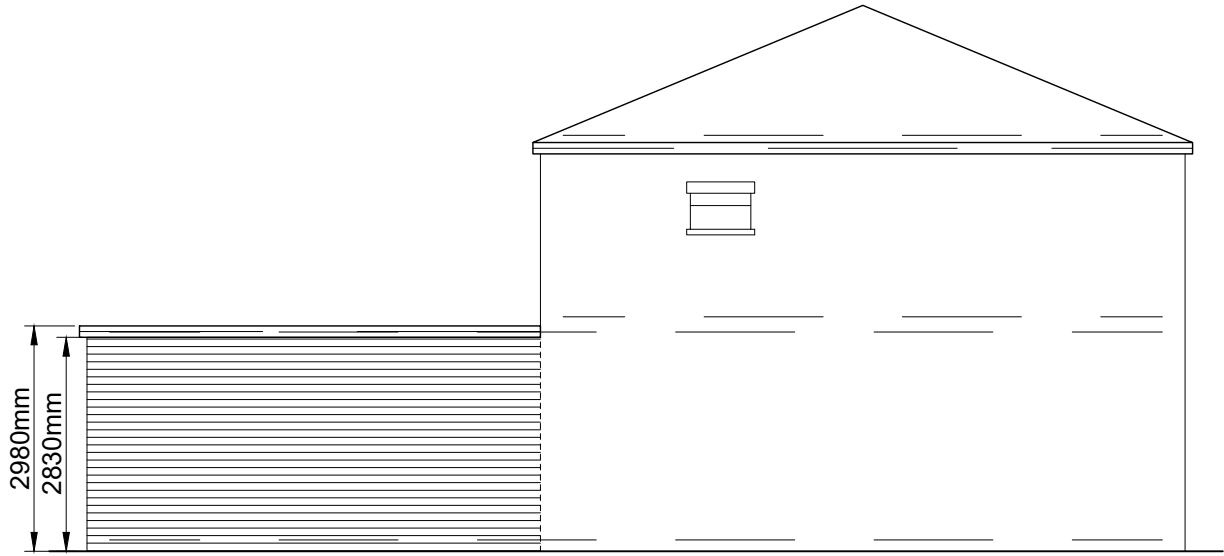

SIDE ELEVATION  
(PROPOSED)

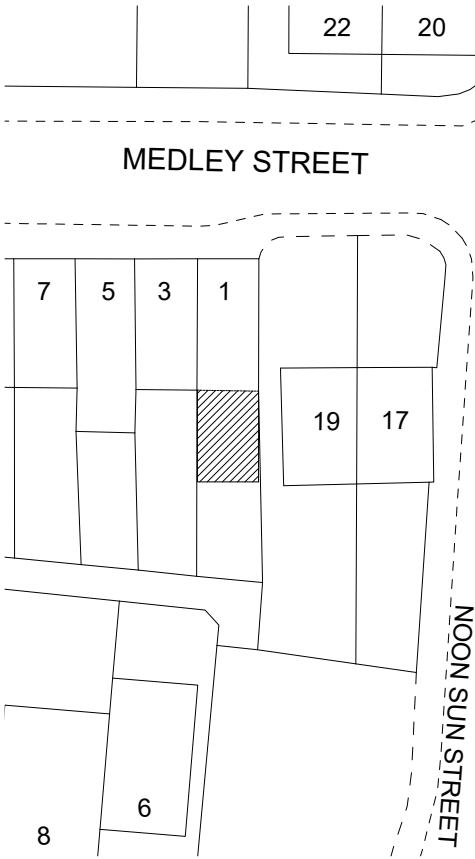

SITE PLAN  
(PROPOSED)

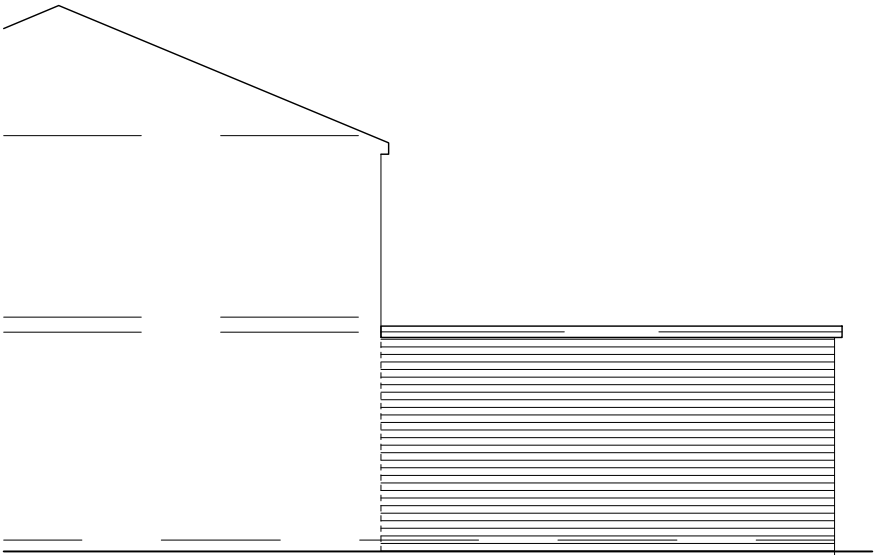

SIDE ELEVATION  
(PROPOSED)

|   |                                             |                                          |
|---|---------------------------------------------|------------------------------------------|
| <b>Building Design Services</b><br><br>M.FAROOQ<br>418 Bury Road<br>Rochdale<br>OL11 5EU<br>01706 712231<br>0796 7605 763<br><br><b>bds</b> | <u>For:</u>                                 | <u>Scale:</u>                            |
|   | MR SALMAN KHAN                              | (Elevation)<br>1:100 @ A3                |
|   | PROPOSED SINGLE STOREY<br>REAR EXTENSION AT | (Site Plan)<br>1:500 @ A3                |
|   | 1 Medley Street<br>Rochdale<br>OL12 ORQ     | <u>Job No. &amp; Sheet</u><br><br>2435/3 |