


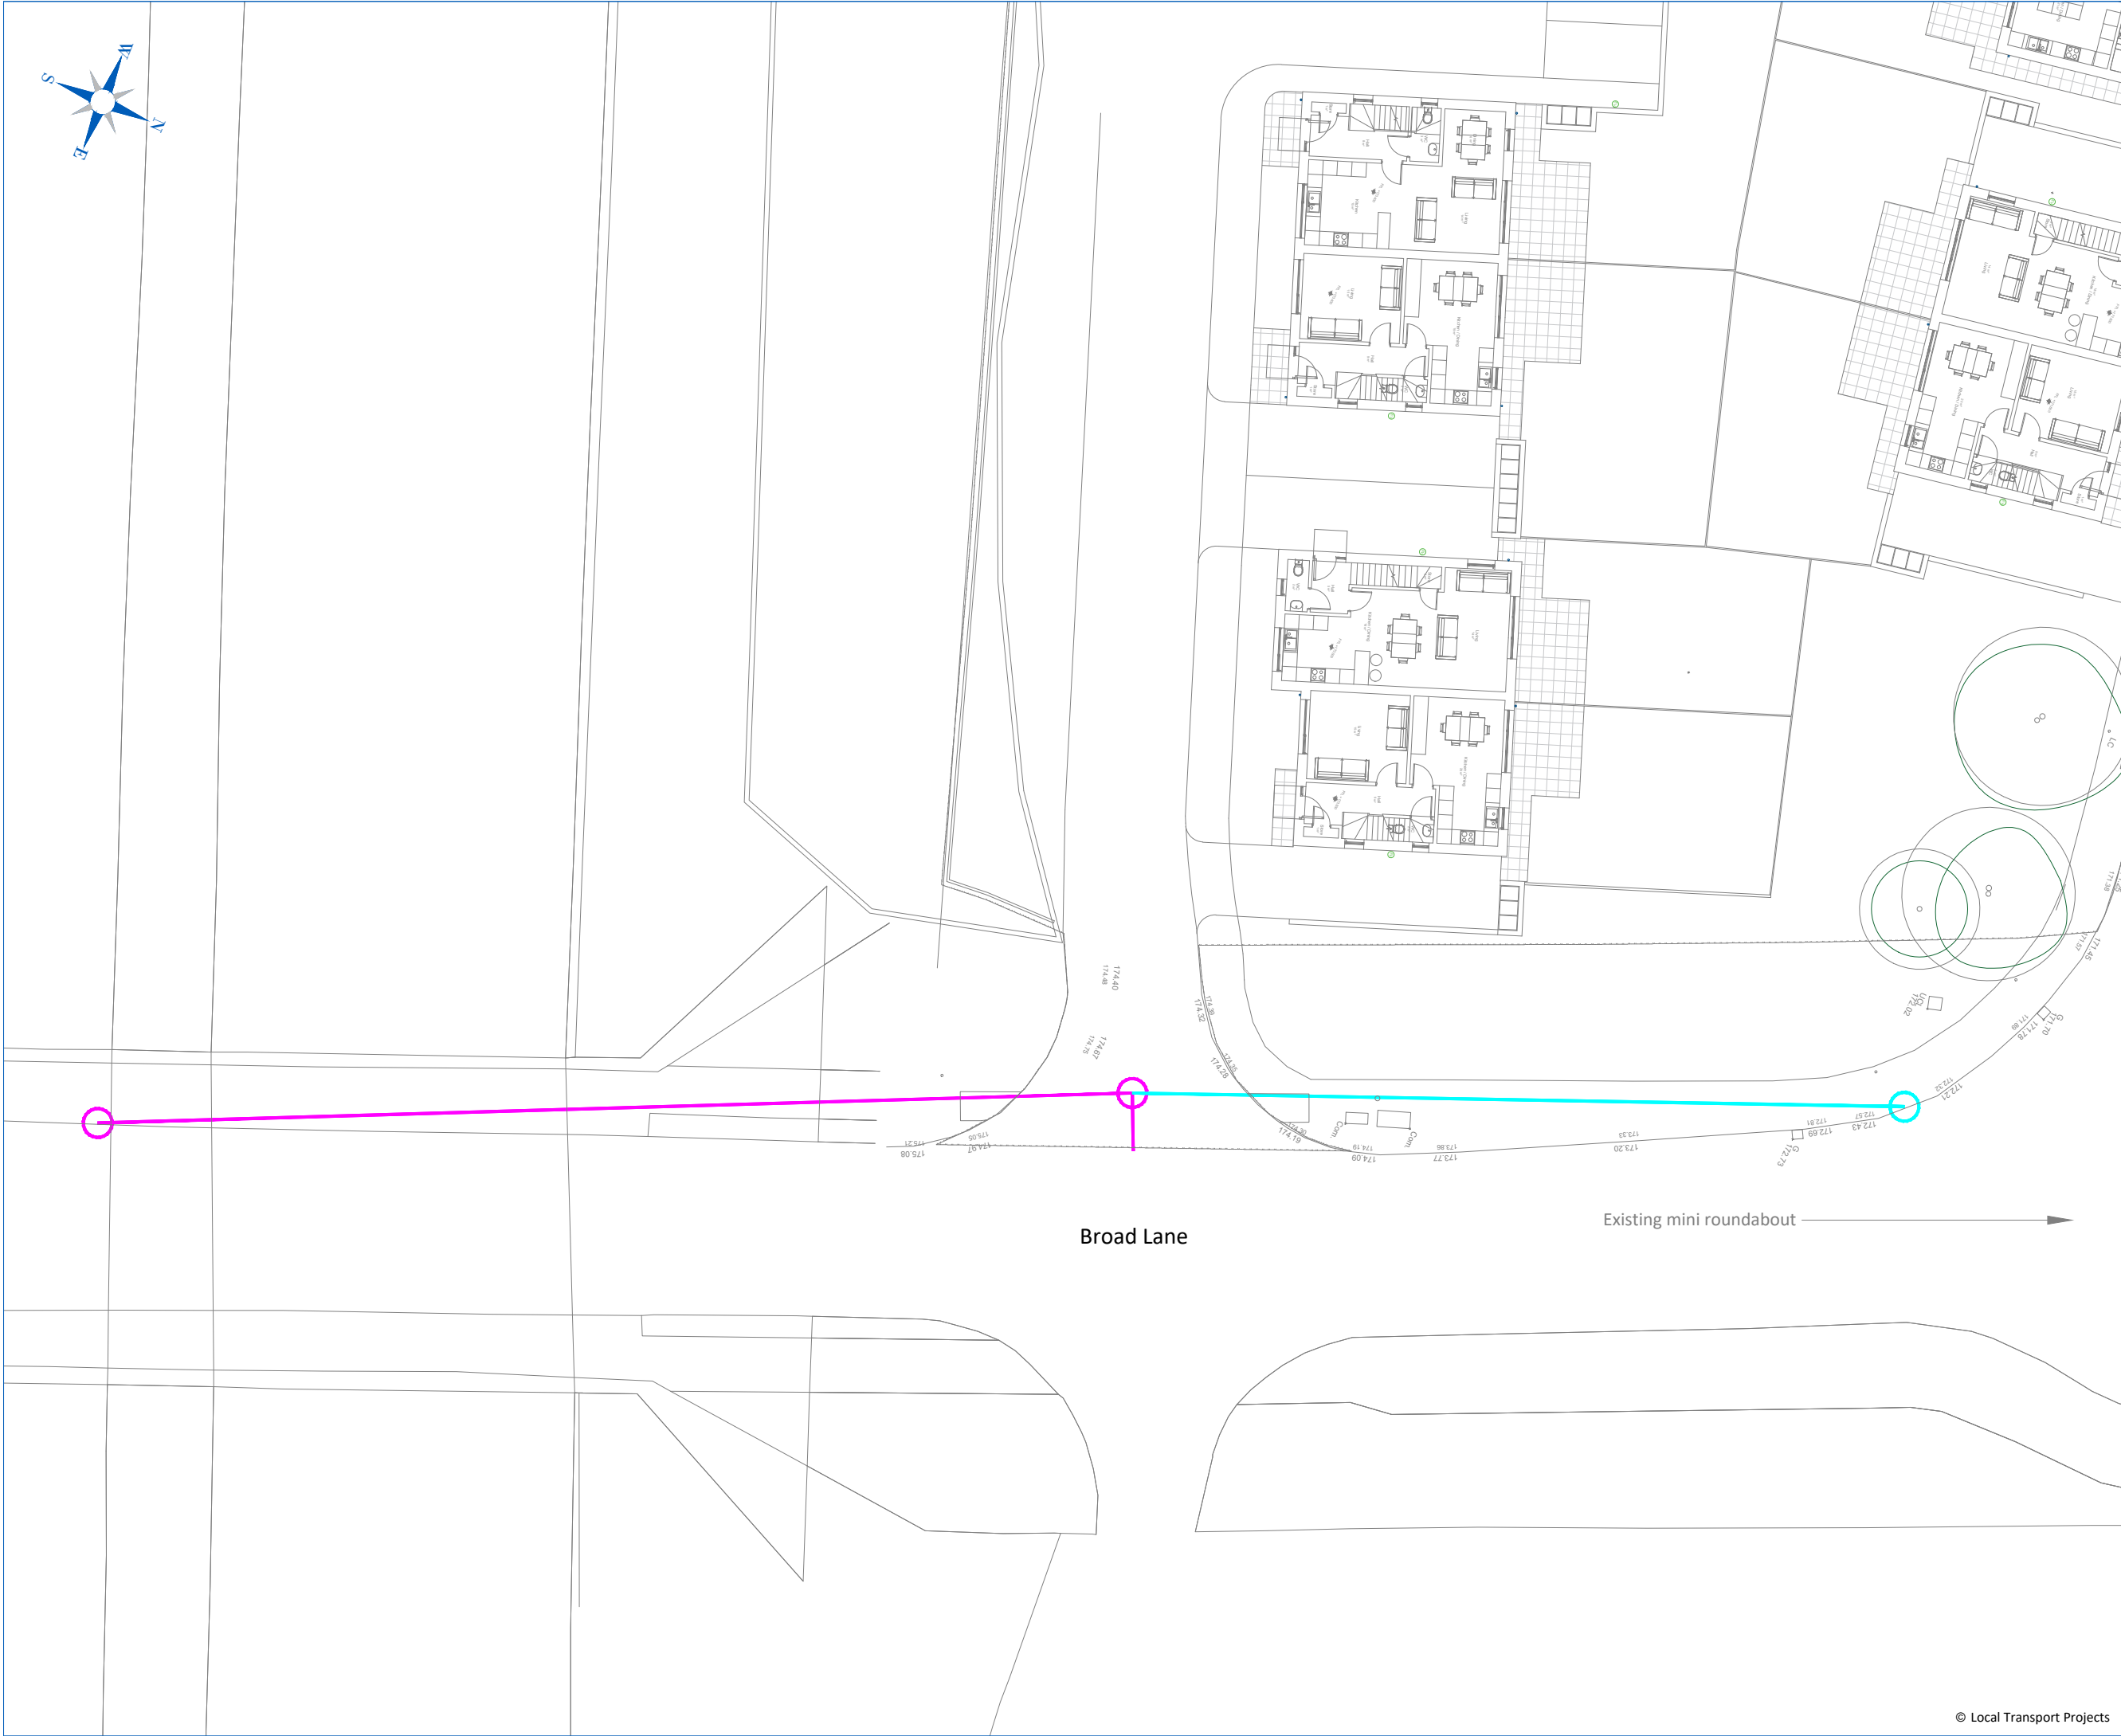

10mmA3

Key:-

2.4m x 43m visibility splay to the right of the access based on Manual for Streets requirements for a 30mph speed limit

2.4m x 32m achievable visibility splay to the left of the access to nearside channel of the roundabout

Disclaimers:-

i. This drawing is copyright and must not be copied in part or in whole unless agreed in writing by Local Transport Projects Ltd.

ii. Reference should be made to the project's drawing register to ensure the latest drawing is being referred to.

iii. All dimensions are to be checked by the contractor prior to commencement of work. Any discrepancy shall be reported immediately to Local Transport Projects Ltd.

iv. All work shall be carried out in accordance with local authority, statutory authority and health & safety requirements & regulations.

v. This drawing is produced to be printed and read in colour. Reproduction in black and white may prevent correct interpretation of some aspects.

vi. Based on A448-MAS-SD-ZZ-DR-A-102-P1 - Proposed Site provided by the client.

B	06 10 25	JWH	MR	Updated Site Layout
A	22 04 25	JWH	MR	Updated Site Layout
Rev.	Date	By	Chk	Description

Client

Fairway Building & Remedial Contractors Ltd

Project

Proposed Residential Development
Land South of Ginnell Farm Avenue, Rochdale

Title

Broad Lane Access Junction
Visibility Splays

local transport projects

traffic engineering and transport planning

INE

PROFESSIONAL INSTITUTE OF NATURE

25 000

Years of Experience

HAS

Health and Safety

Armstrong House,
The Flemingate Centre,
Beverley,
East Riding of Yorkshire.
HU17 0NW.

01482 679 911

info@ltp.co.uk

www.local-transport-projects.co.uk

Registered No. 5295328

Drawn	JWH	Date	28 02 25
Scale	1 : 250	Checked	MR
Status	SITE TESTING		
Drawing number	Project	Job	Drawing
	LTP/6116/V1/	01	01
			B

© Local Transport Projects