




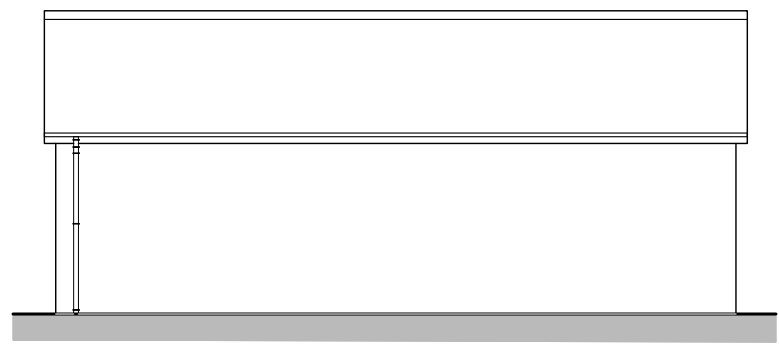


Garage Rear (West) Elevation

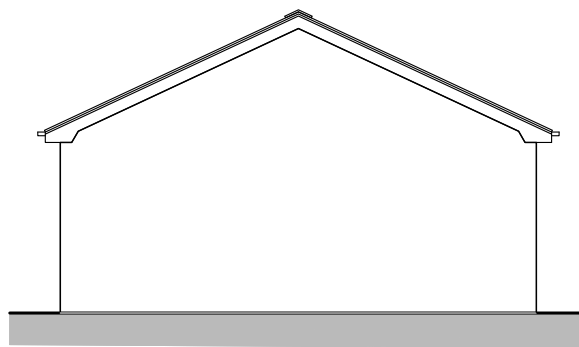


Garage Side (North) Elevation

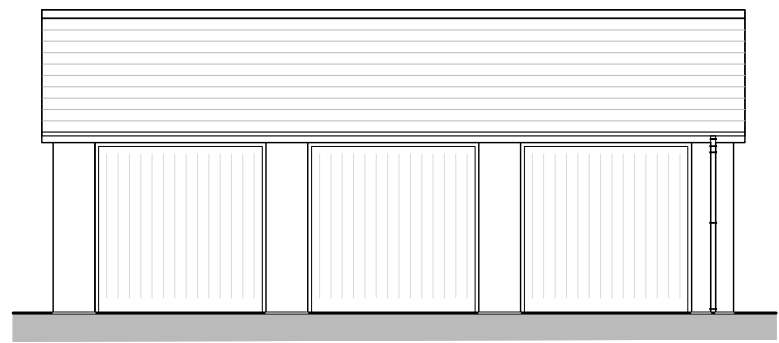


Garage Front (East) Elevation

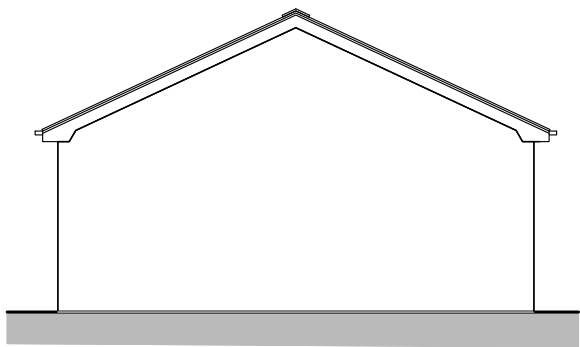


Garage Side (South) Elevation

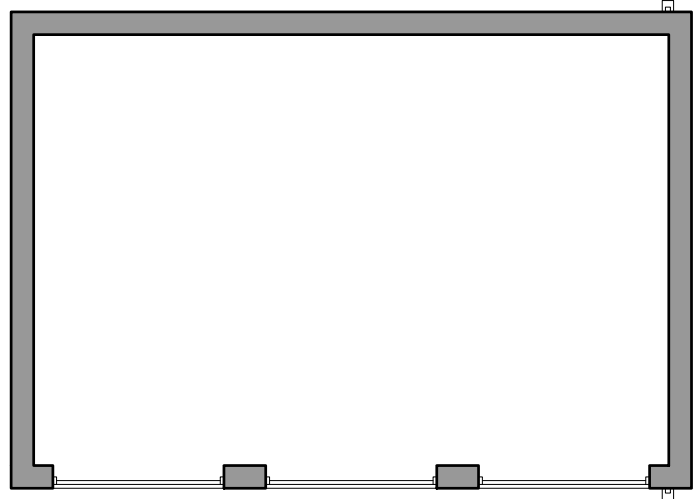


Garage Floor Plan

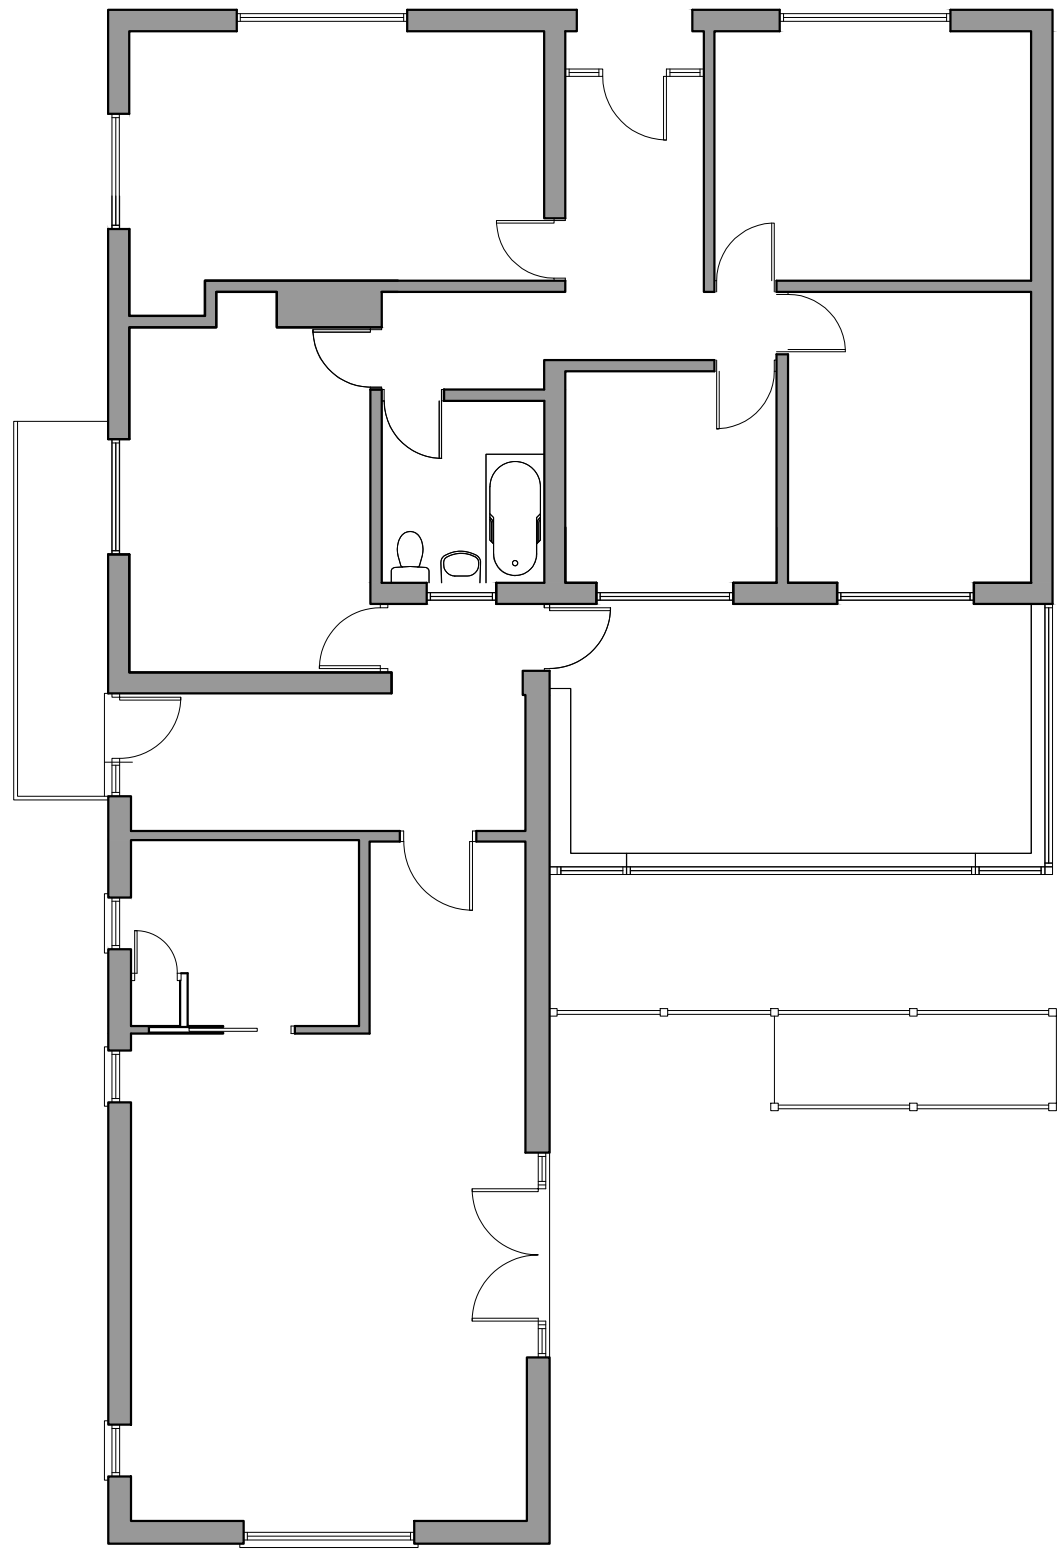

Bungalow Floor Plan

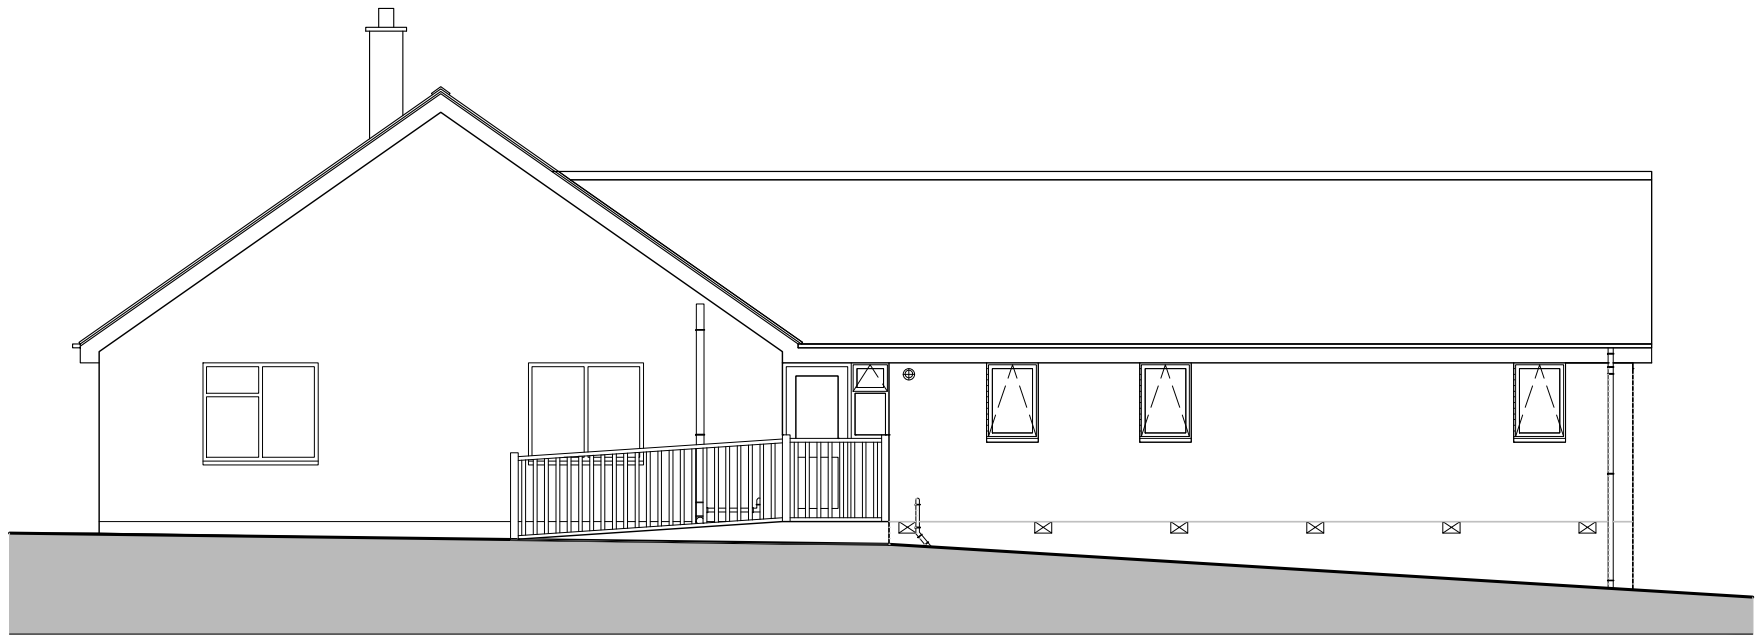


Bungalow Side (East) Elevation

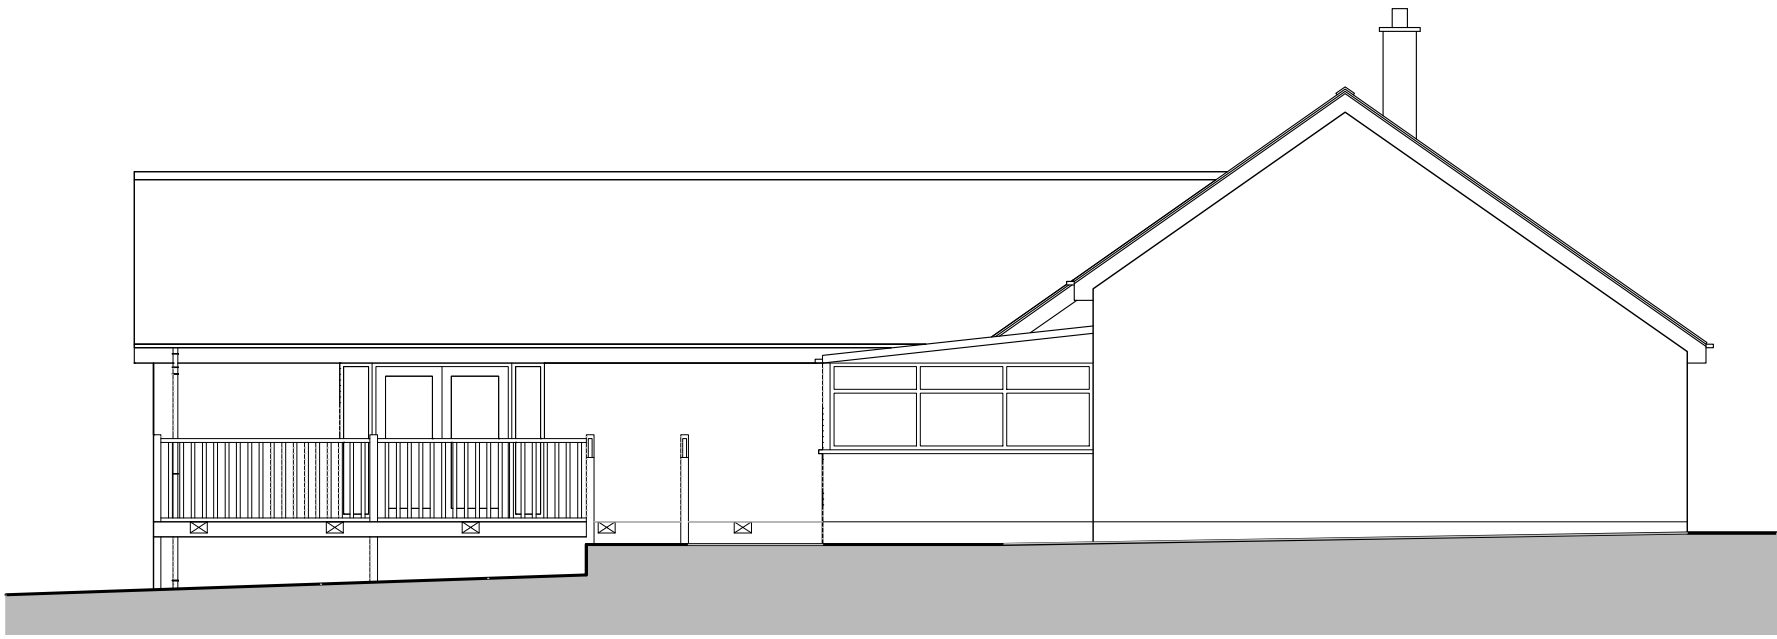

Bungalow Side (West) Elevation



Bungalow Rear (North) Elevation

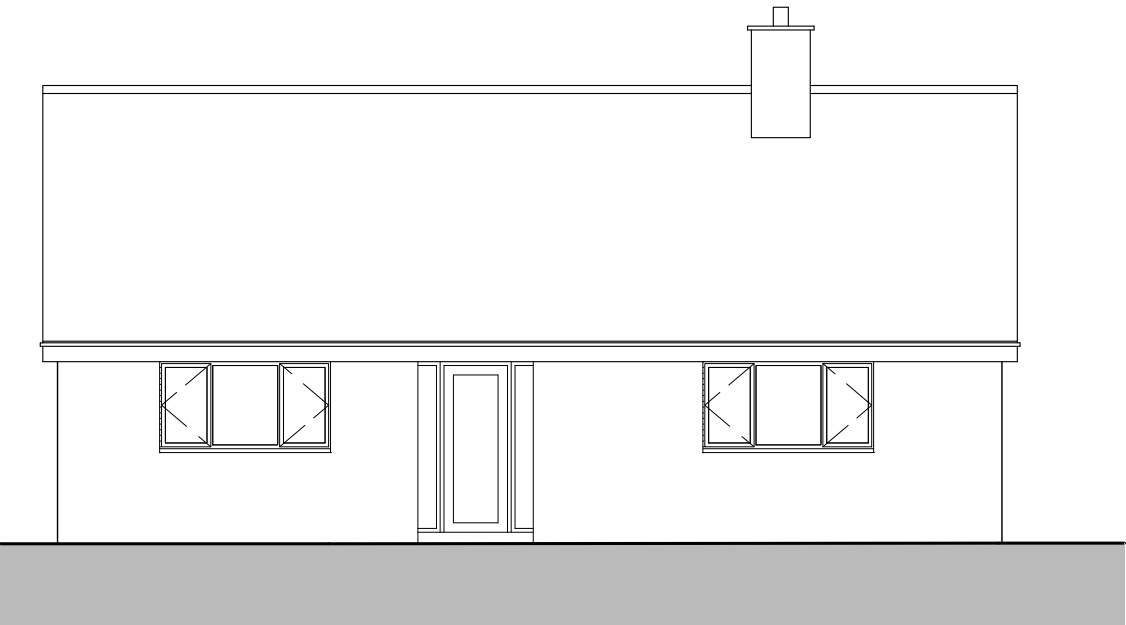

Bungalow Front (South) Elevation