


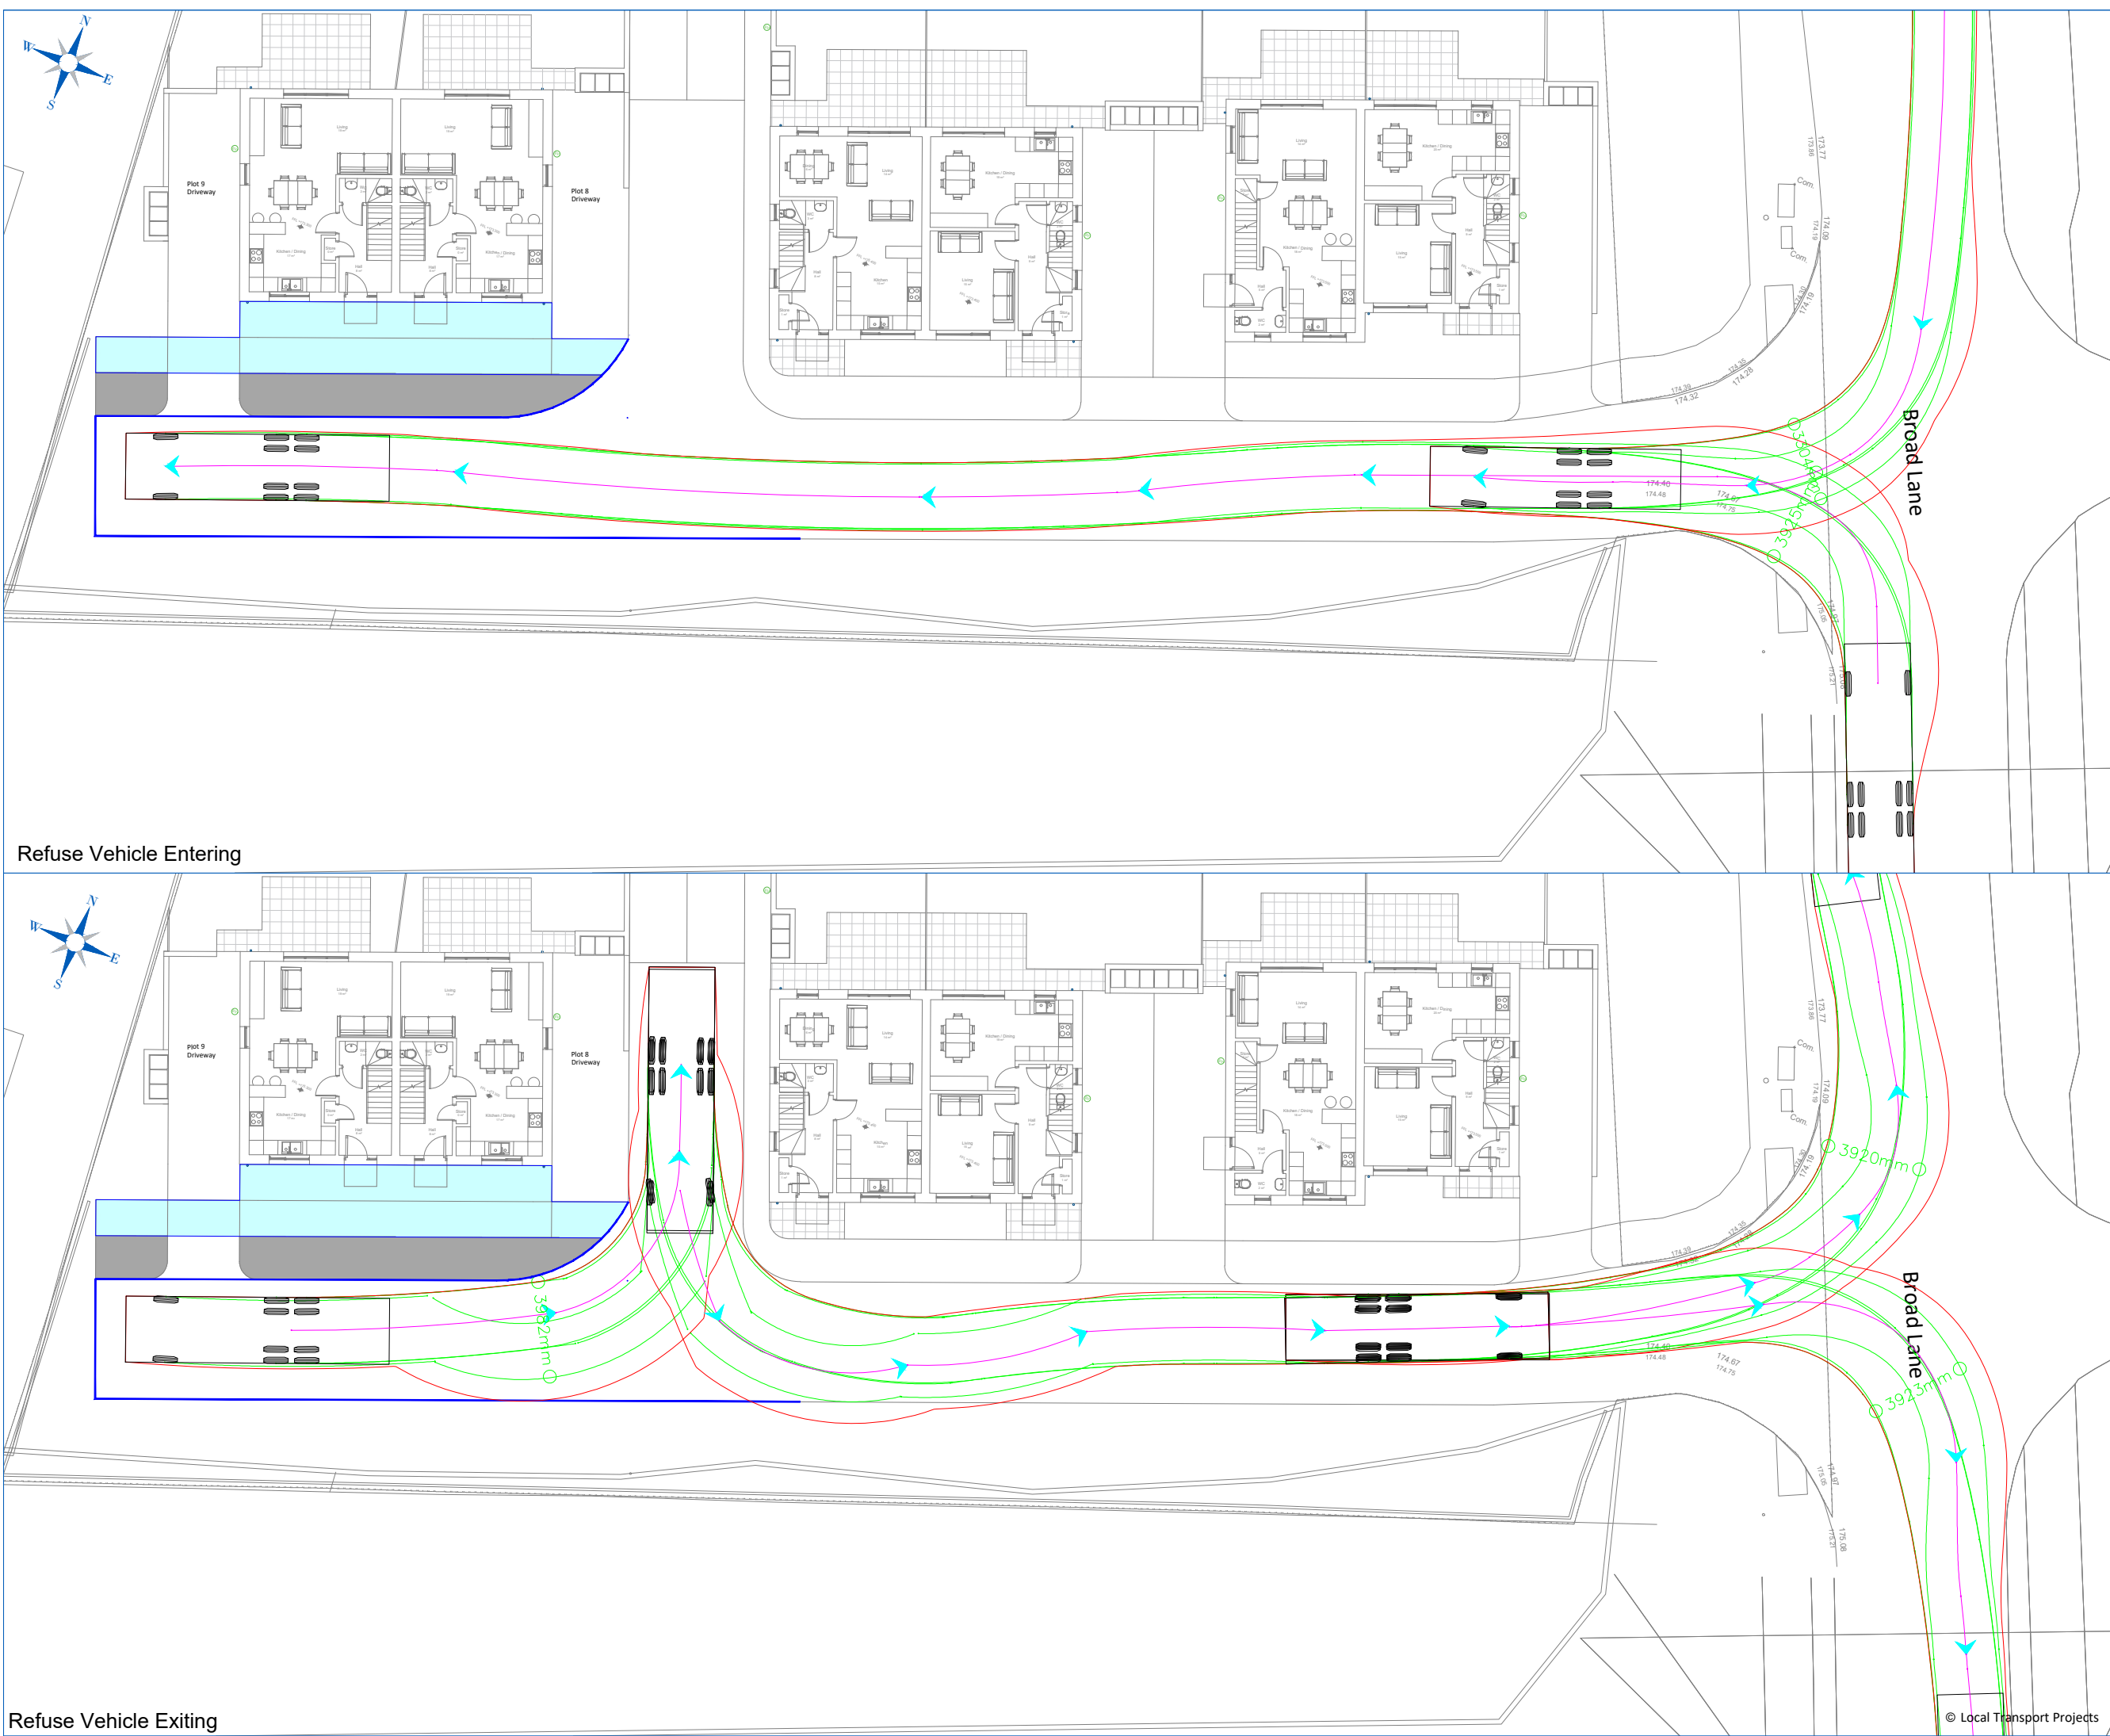

10mm

A3

Key:-

Outer Wheel Track

Vehicle Swept Path

Vehicle Centreline and Direction

Notes:-

1. Simulated speed - not more than 5 mph

2. Actual vehicle dimensions and track may vary.

11000

1605

5250

Rochdale Refuse Vehicle

mm

Width : 2750

Track : 2750

Lock to Lock Time : 6.0

Steering Angle : 34.9

Disclaimers:-

i. This drawing is copyright and must not be copied in part or in whole unless agreed in writing by Local Transport Projects Ltd.

ii. Reference should be made to the project's drawing register to ensure the latest drawing is being referred to.

iii. All dimensions are to be checked by the contractor prior to commencement of work. Any discrepancy shall be reported immediately to Local Transport Projects Ltd.

iv. All work shall be carried out in accordance with local authority, statutory authority and health & safety requirements & regulations.

v. This drawing is produced to be printed and read in colour. Reproduction in black and white may prevent correct interpretation of some aspects.

vi. Based on A448-MAS-SD-ZZ-DR-A-102-P1 - Proposed Site provided by the client.

|      |          |     |     |                     |
|------|----------|-----|-----|---------------------|
| C    | 06 10 25 | JWH | MR  | Updated Site Layout |
| B    | 24 04 25 | JWH | MR  | Minor amendments    |
| A    | 22 04 25 | JWH | MR  | Updated Site Layout |
| Rev. | Date     | By  | Chk | Description         |

Client

Fairway Building & Remedial Contractors Ltd

Project

Proposed Residential Development  
Land South of Ginnell Farm Avenue, Rochdale

Title

Refuse Vehicle Swept Path Analysis

local transport projects

traffic engineering and transport planning

PROFESSIONAL  
ENGINEER  
REGISTERED  
MEMBER  
OF THE  
INSTITUTION  
OF  
HIGHWAY  
ENGINEERS

25 000  
hours of  
experience  
in  
transport  
planning

UKAS  
QUALITY  
MANAGEMENT  
SYSTEM  
REGISTERED  
MEMBER  
OF THE  
INSTITUTION  
OF  
HIGHWAY  
ENGINEERS

Armstrong House,  
The Flemington Centre,  
Beverley,  
East Riding of Yorkshire.  
HU17 0NW.

01482 679 911  
info@ltp.co.uk  
www.local-transport-projects.co.uk  
Registered No. 5295328

|        |             |         |          |
|--------|-------------|---------|----------|
| Drawn  | JWH         | Date    | 28 02 25 |
| Scale  | 1 : 250     | Checked | MR       |
| Status | Approved SW |         |          |

SITE TESTING

|                |     |         |       |          |
|----------------|-----|---------|-------|----------|
| Drawing number |     |         |       |          |
| Project        | Job | Drawing | Sheet | Revision |
| LTP/6116/      | T1/ | 01      | 01    | C        |