


Note:
Approval of the Undertaker must be given for installation of this type of manhole.
Selection of this type of manhole restricted to locations where grade B covers are to be used.

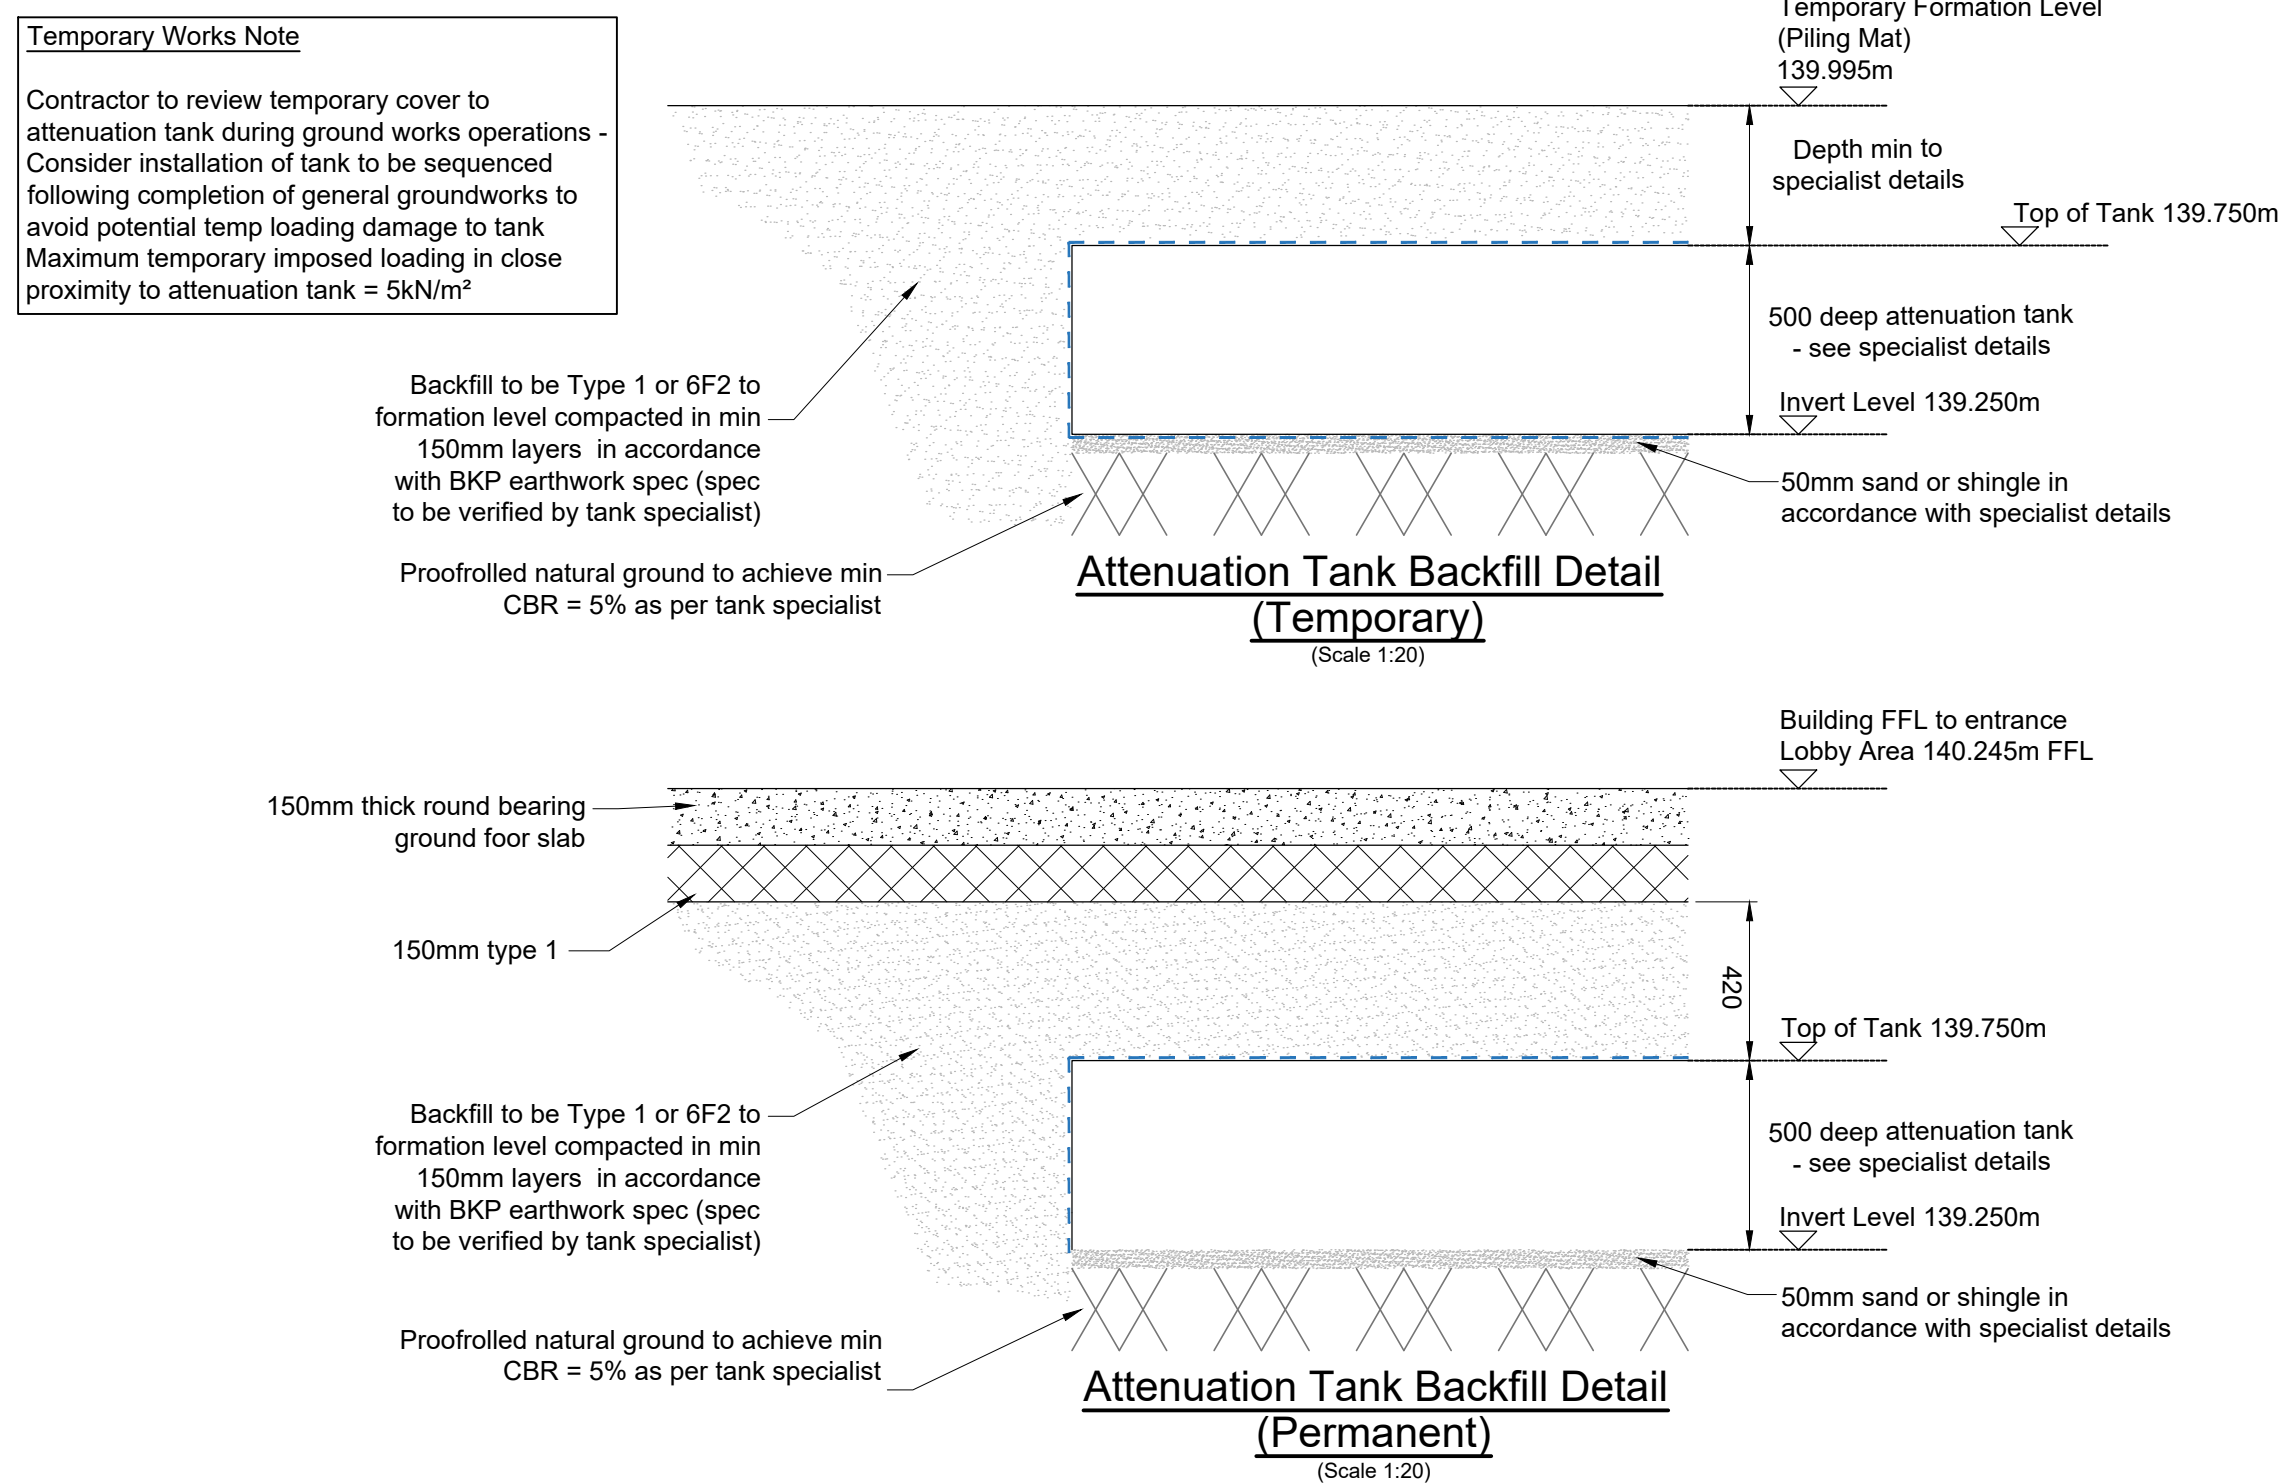

T C a C f a M p	T C a C f a M p
---	---

1. Do not scale from this drawing.
2. This drawing is copyright and is sent to you in confidence. It must not be copied, used or disclosed, in whole or in part, to third parties without written permission. It remains the property of Both King Partnership Ltd (BKPL) and must be returned on request.
3. This drawing is to be read in conjunction with all relevant contractual documents.
4. Anyone using this drawing must be aware of their legal duties under the CDM Regulations 2015, refer to the HSE website for further information. BKPL are not Principal Designers.
5. All dimensions shown on this drawing are in millimeters unless noted otherwise.
6. If fully competent the works detailed on this drawing, they should contact the Engineer.
7. This document uses revision codes in accordance with ISO EN 19650: P, Preliminary (non-contractual) - review, comment or approval. C, Contractual - Approved for stage completion.
8. This document uses status codes in accordance with ISO EN 19650: **Work in progress:**
S0 - WIP
Shared (non-contractual):
S1 - Coordination, **S2** - Information, **S3** - Review, **S4 & S5** - Approval. **Published (contractual):**
A1, **An**, etc. (where "n" relates to the project stage)
9. This document uses project stages in accordance with the IStructE Structural Plan of Work 2020:
2 - Concept, **3** - Coordination, **4** - Technical Design,
4.5 - Production Design, **5** - Construction, **6** - Handover.
10. Only documents with a revision code **C4** (where "W" relates to a revision number) and status code **A5** are suitable for construction. Documents with status code **A6** indicate final construction ONLY. Any deviations to that which is on site is not the liability of BKPL.

P04	27.03.26	Stage 4b Issue	CW
P03	13.12.24	Stage 4 Issue	AJP
P02	06.12.24	Issued for Comment	TB
P01	18.10.24	Stage 3 Issue	LSK
REV.	DATE	REVISION DETAILS	INITIALS
CURRENT DRAWING REVISION CHECKED BY			LK
CURRENT DRAWING REVISION APPROVED BY			LK

DRAWING STATUS: S3	PROJECT STAGE: Stage 4.5
------------------------------	------------------------------------

boothking
PARTNERSHIP LIMITED

CONSULTING CIVIL & STRUCTURAL ENGINEERS

www.booth-king.co.uk office@booth-king.co.uk

RAMSBOTTOM	MANCHESTER	EDINBURGH
Tel: 01706 822 022	Tel: 0161 694 7087	Tel: 0131 229 1547

PROJECT:

Rochdale Corner Plot

TITLE:

Proposed Drainage Details
Sheet 2 of 2

SCALE (A1)	AUTHOR	DATE	REVISION	BKPL No.
As Shown	AJP	18.10.24	P04	14834

DRAWING REF:

14834-BKP-V1-XX-DR-C-511

