



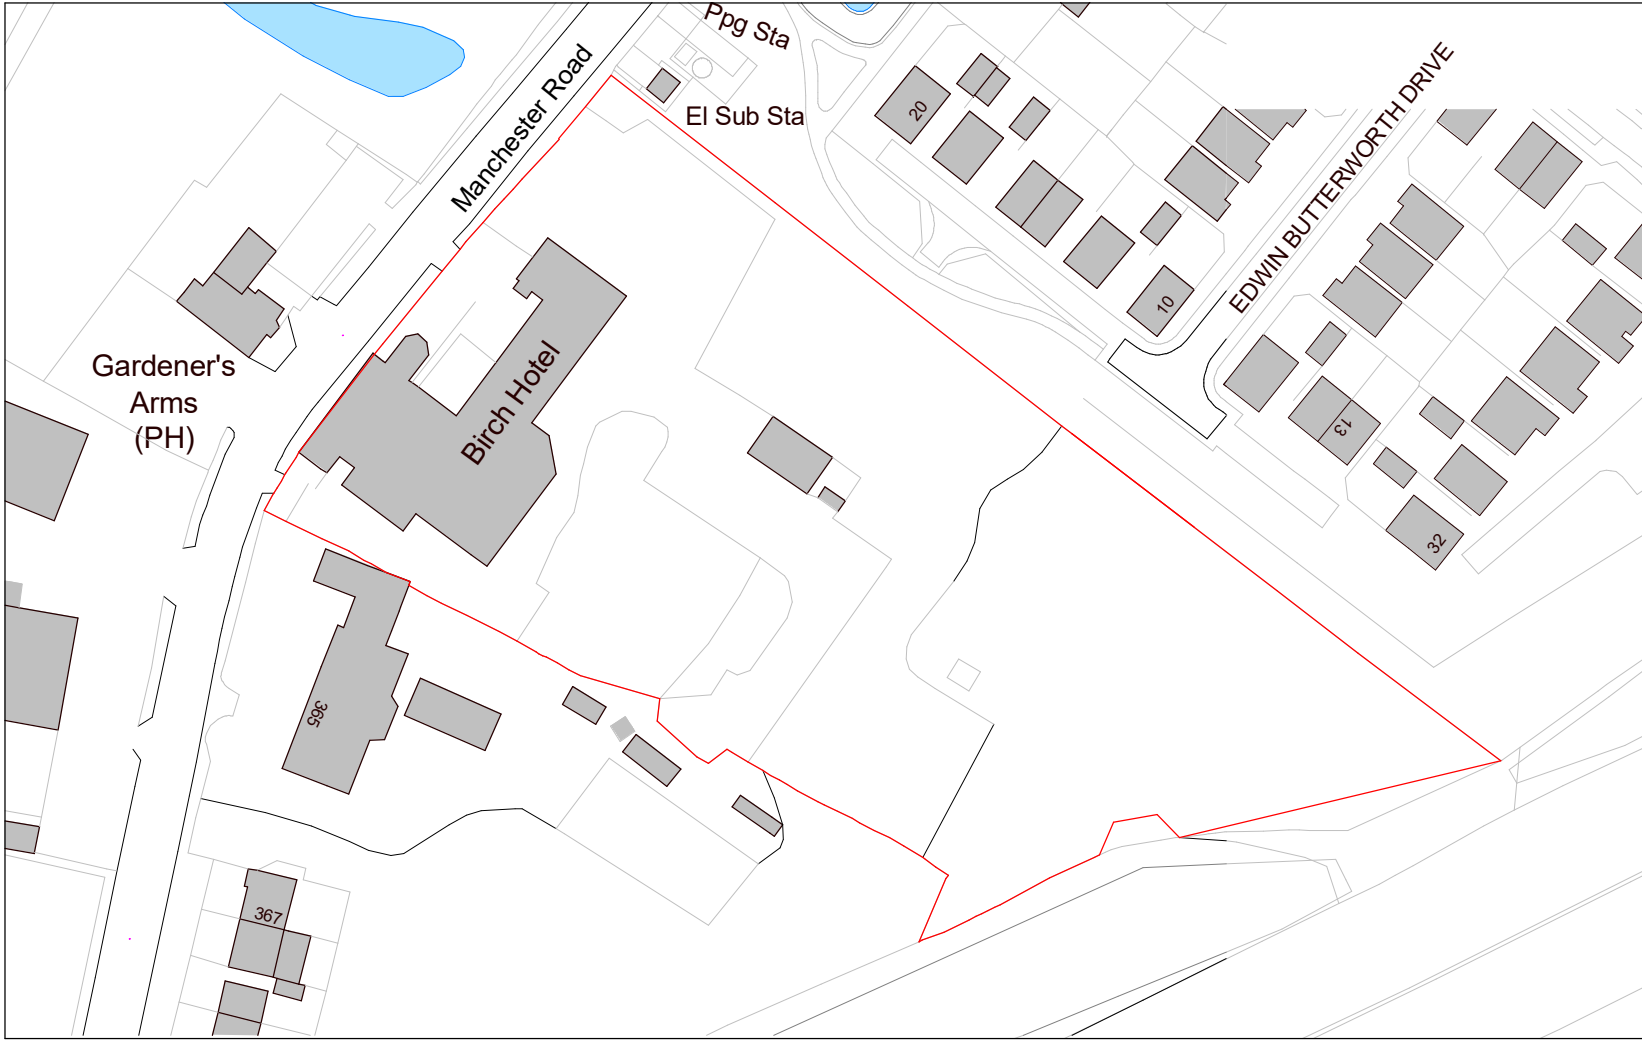


1. Site - Block Plan

1:500
5 0 5 10 15 20 25
SCALE 1:500 m

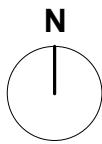

2. Site - Location Plan

10 0 10 20 30 40 50
SCALE 1:1250 m

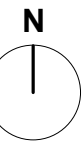

Notes - Boundaries

A Application site boundary determined using OS Data.

Legend - Boundaries

Site Boundary —

Site Ownership —

1. Adjust the red line		DW: 05/02/26	
REV	DESCRIPTION	DATE	BY
1	SCALE @ A1	04 FEB 26	CW
PROJECT	Birch Hotel		
CLIENT	Sam Neuman		
TITLE	Site - Location and Block Plan		
PROJECT NO.	DA26002.	DRAWING NO.	001.
STATUS	PLANNING		
REV.	1		
NOTES	DISCLAIMER: ALL RIGHTS RESERVED. THIS DRAWING MUST NOT BE REPRODUCED WITHOUT WRITTEN CONSENT. ALL OWNERSHIP AND INTELLECTUAL PROPERTY RIGHTS ARE RESERVED TO DEBTAL ARCHITECTURE. ANY COPIES MADE TO BE USED FOR ANY OTHER PROJECTS WITHOUT THE WRITTEN CONSENT OF DEBTAL ARCHITECTURE WILL BE CONSIDERED A VIOLATION OF THE TERMS AND CONDITIONS OF THE AGREEMENT. ALL DRAWINGS ON THIS DRAWING ARE IN ACCORDANCE WITH THE CURRENT STATUTORY LEGISLATION, RELEVANT CODES OF PRACTICE AND PREVIOUS AGREEMENTS. ALL DIMENSIONS ON THIS DRAWING ARE IN MILLIMETRES UNLESS OTHERWISE STATED.		