
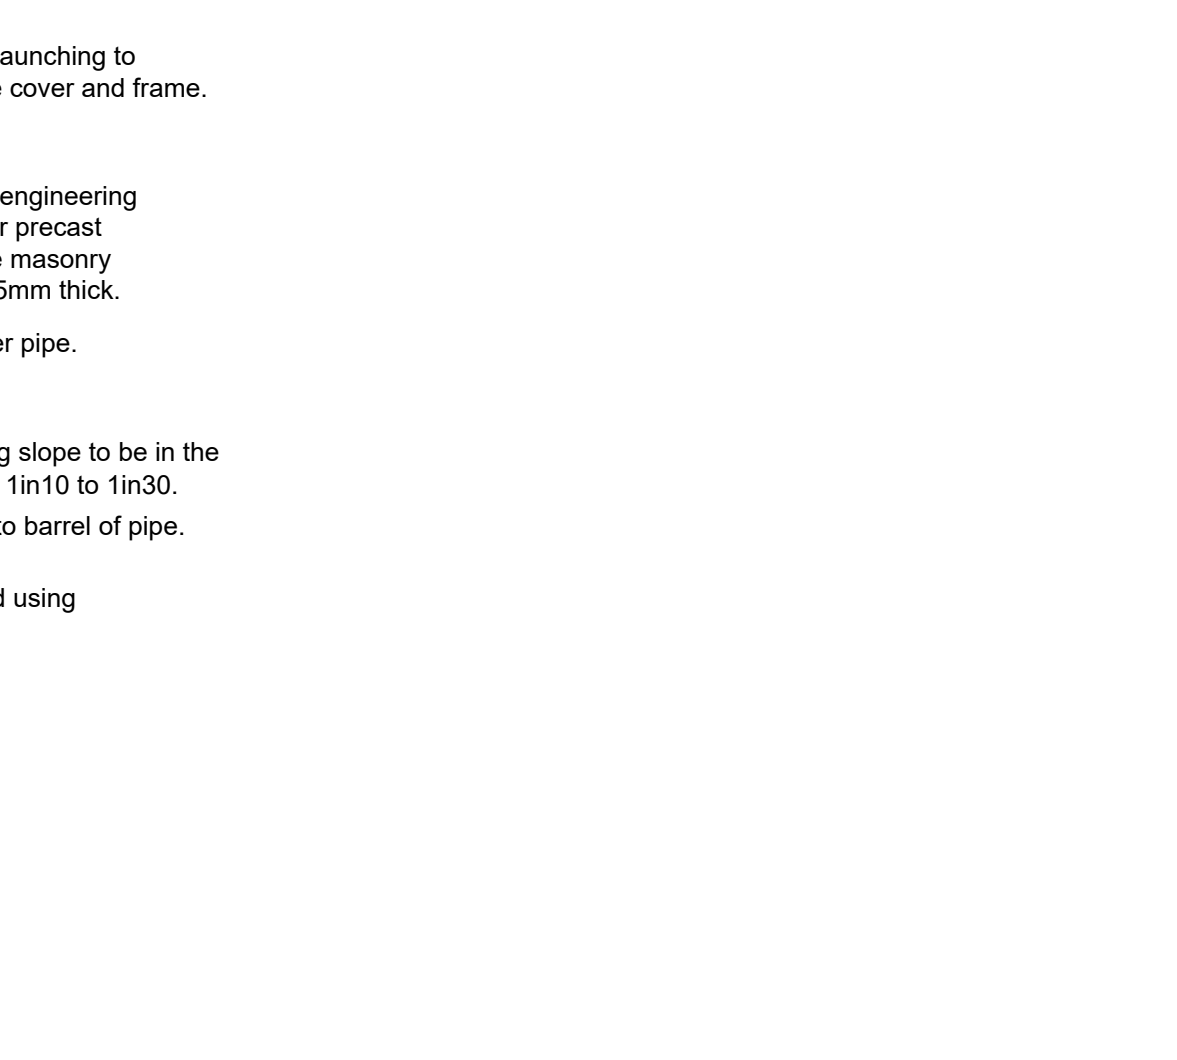
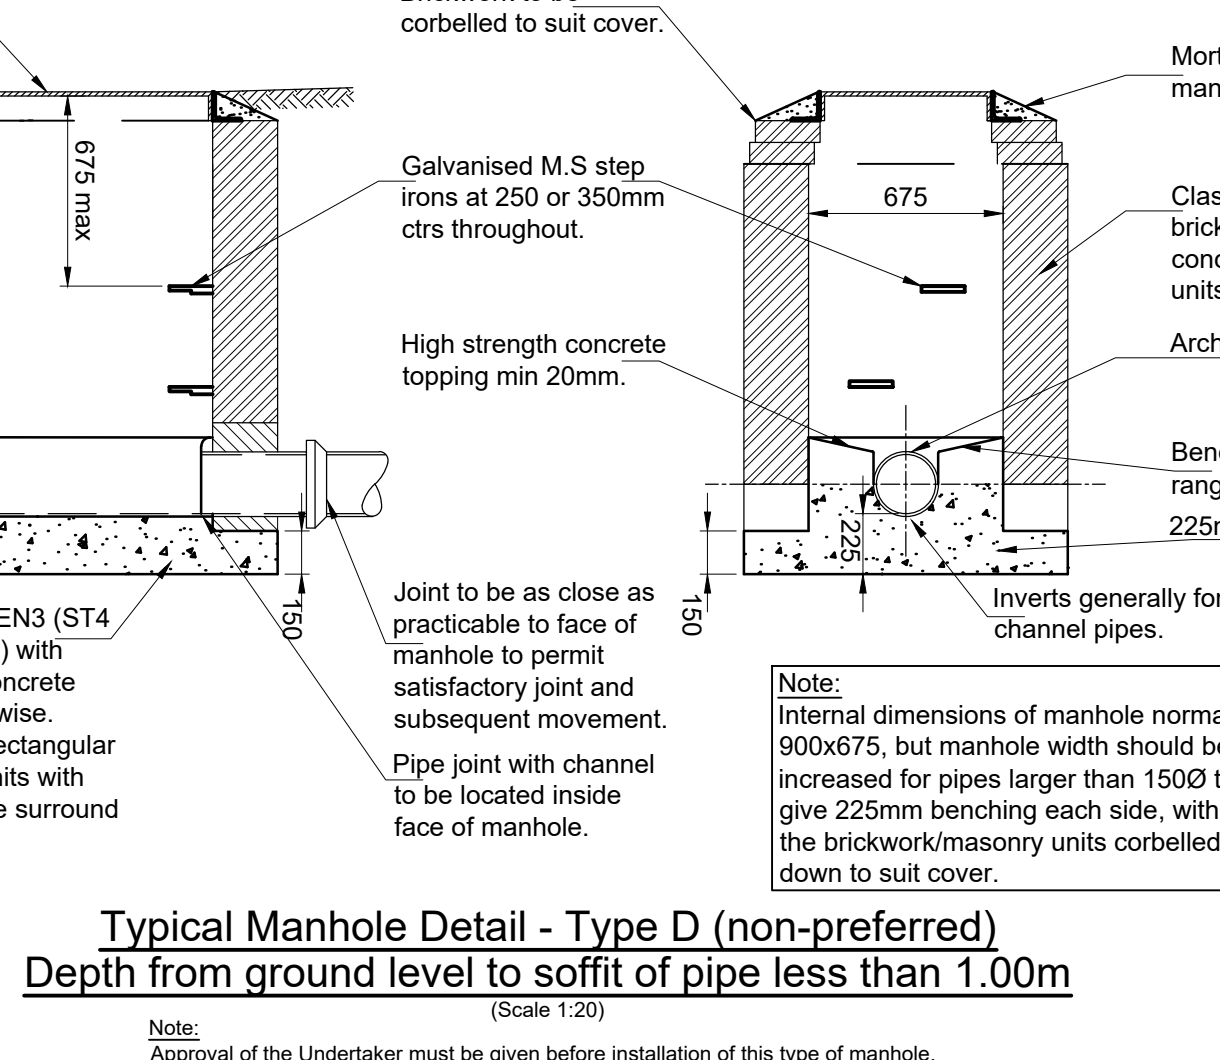
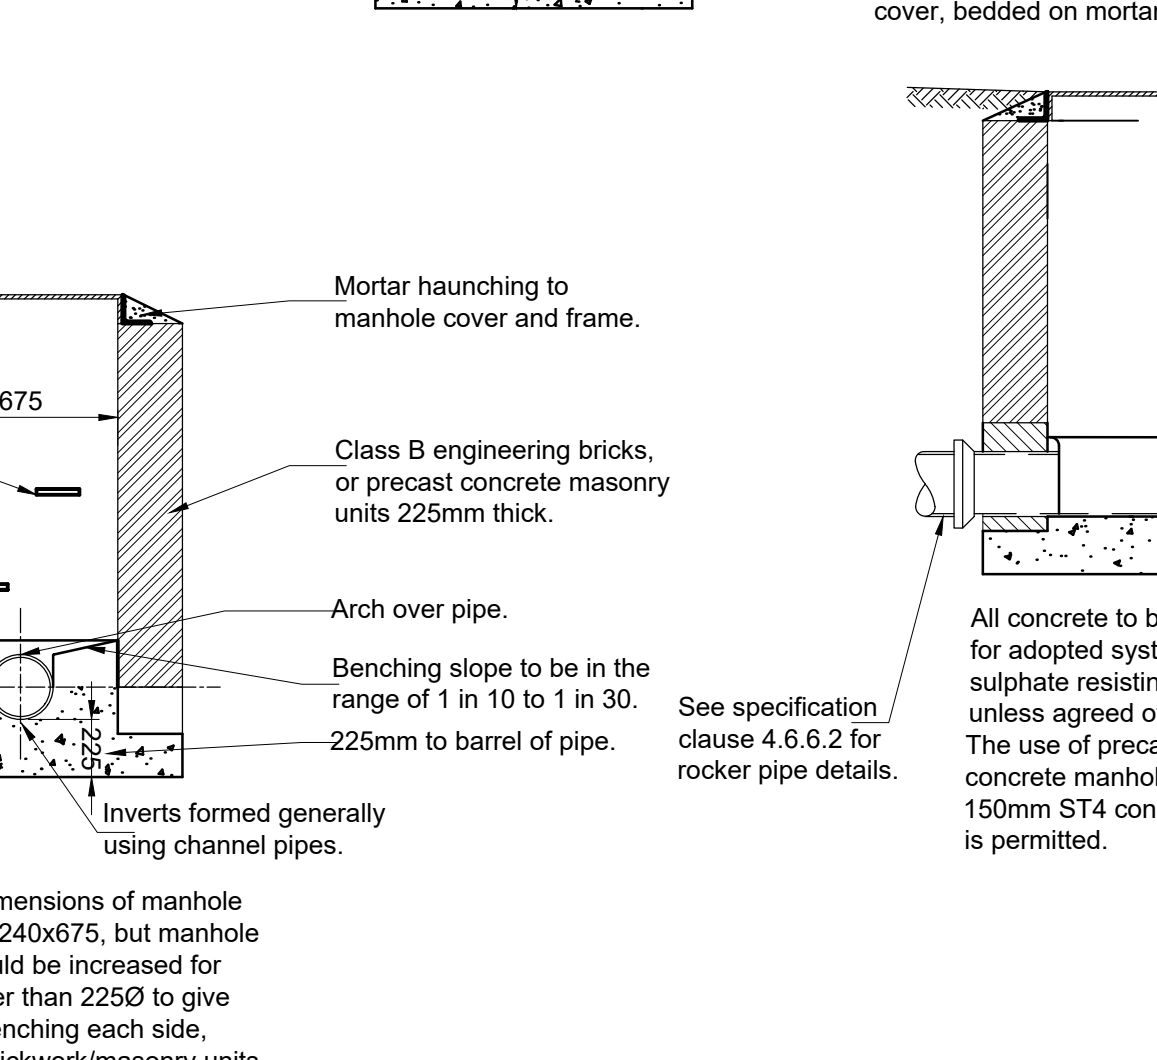
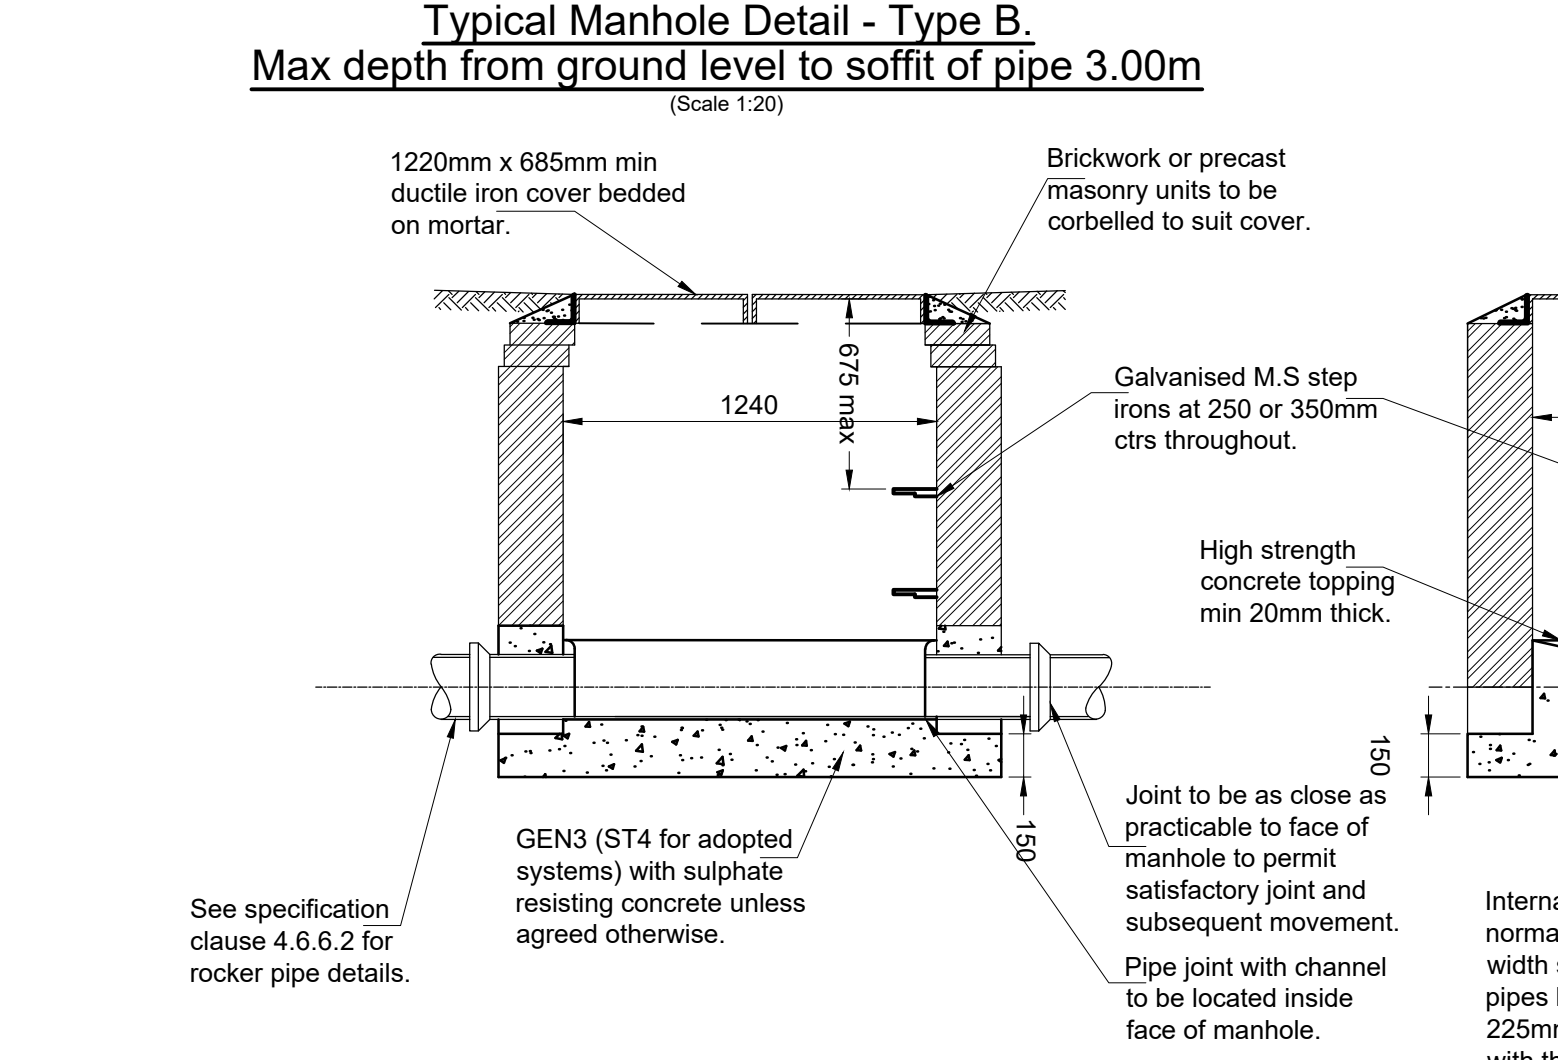
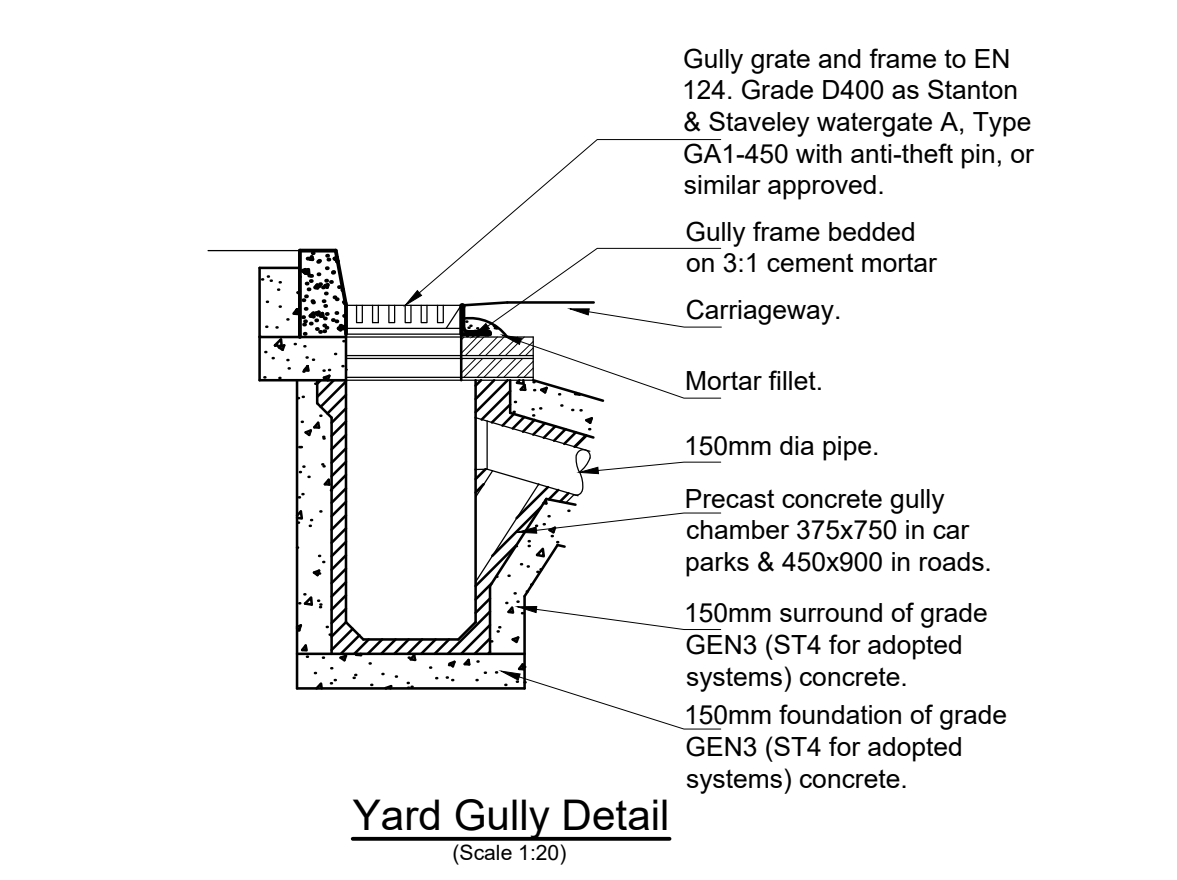
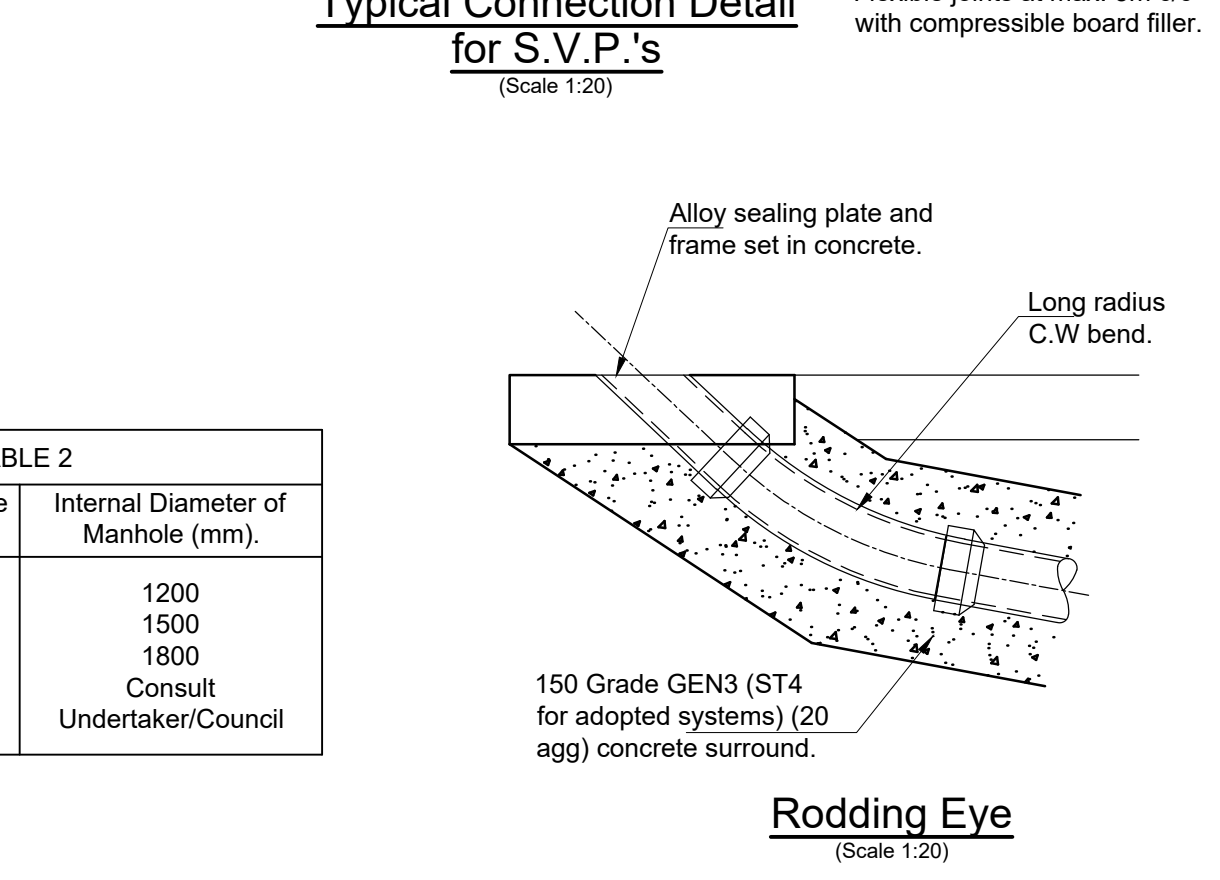
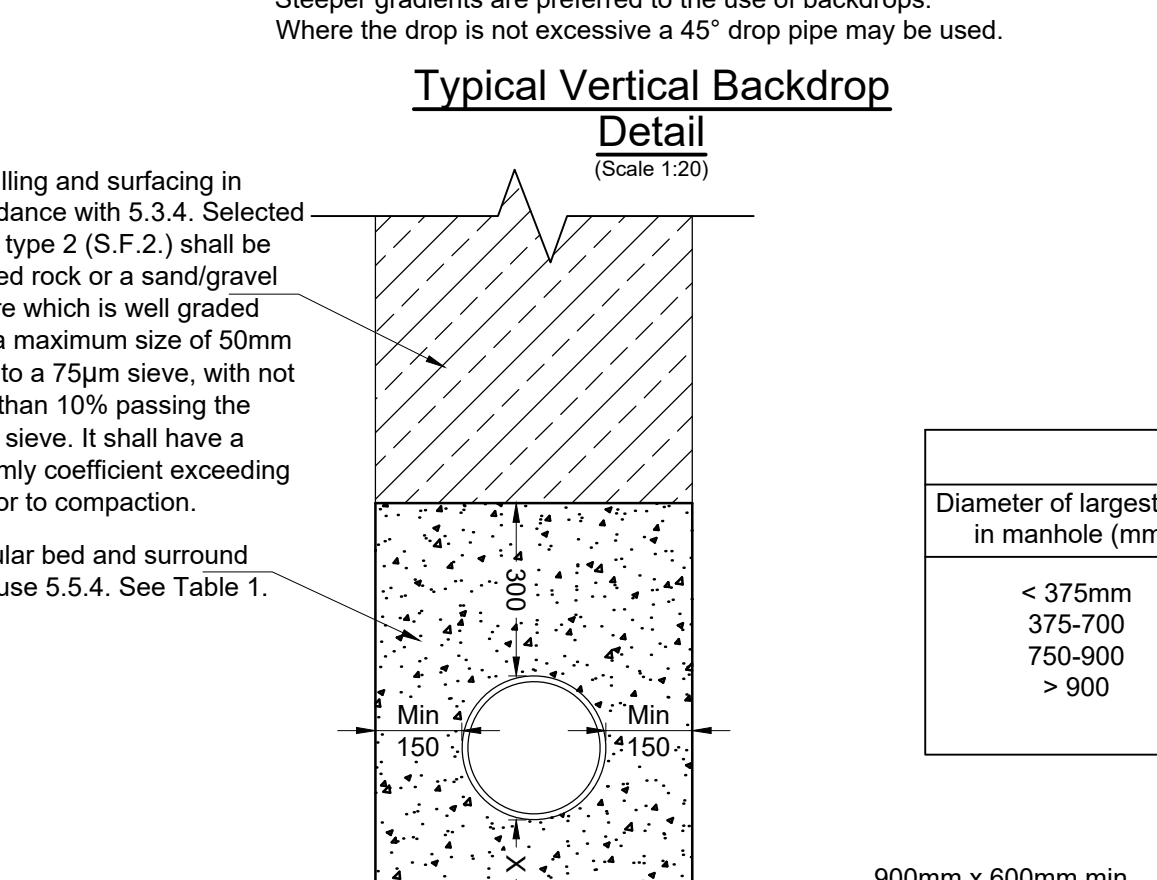
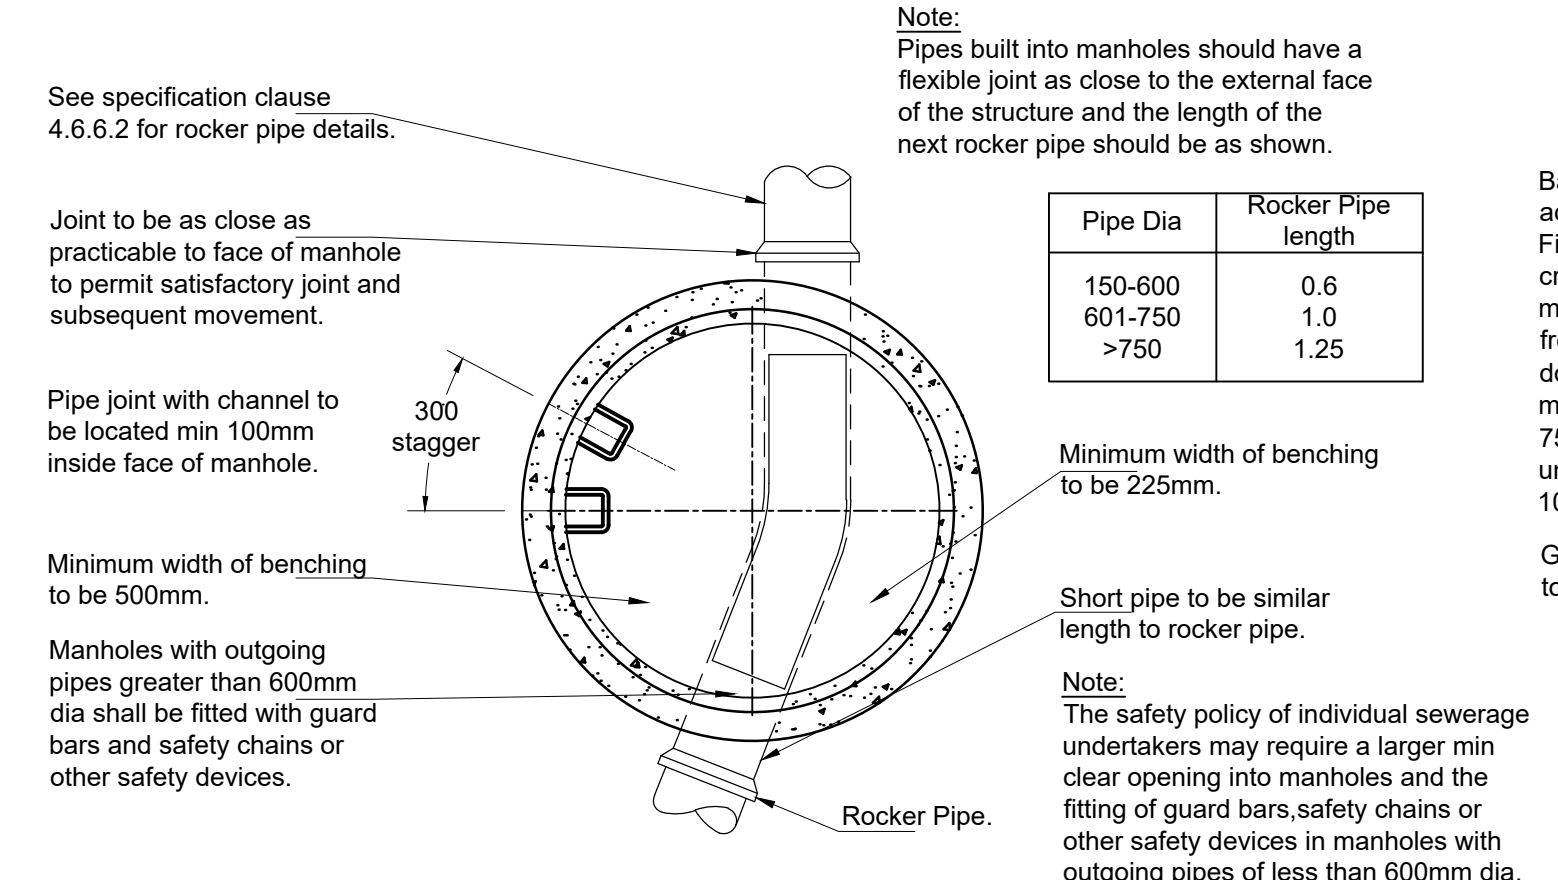
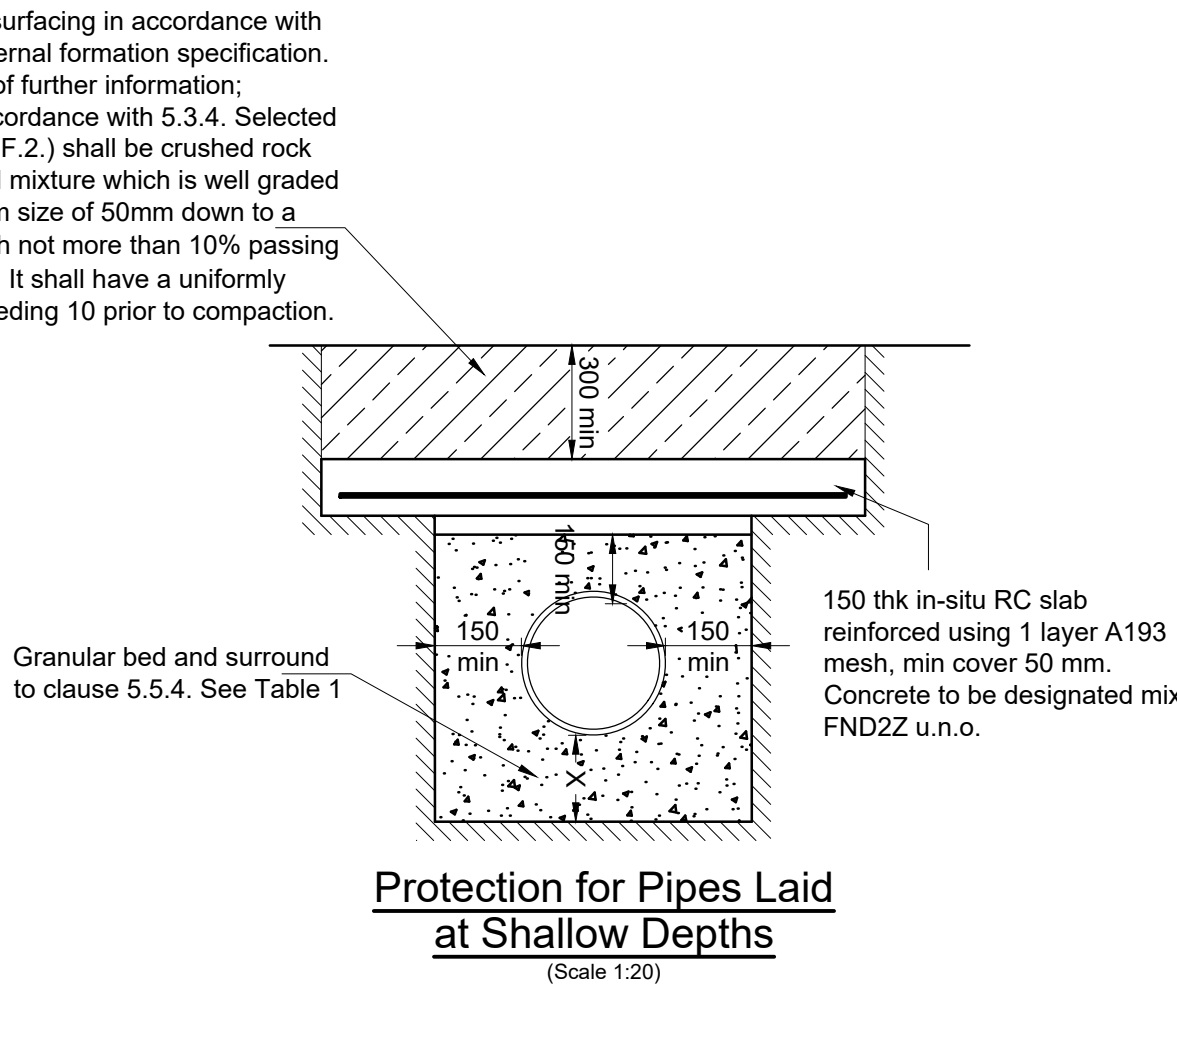
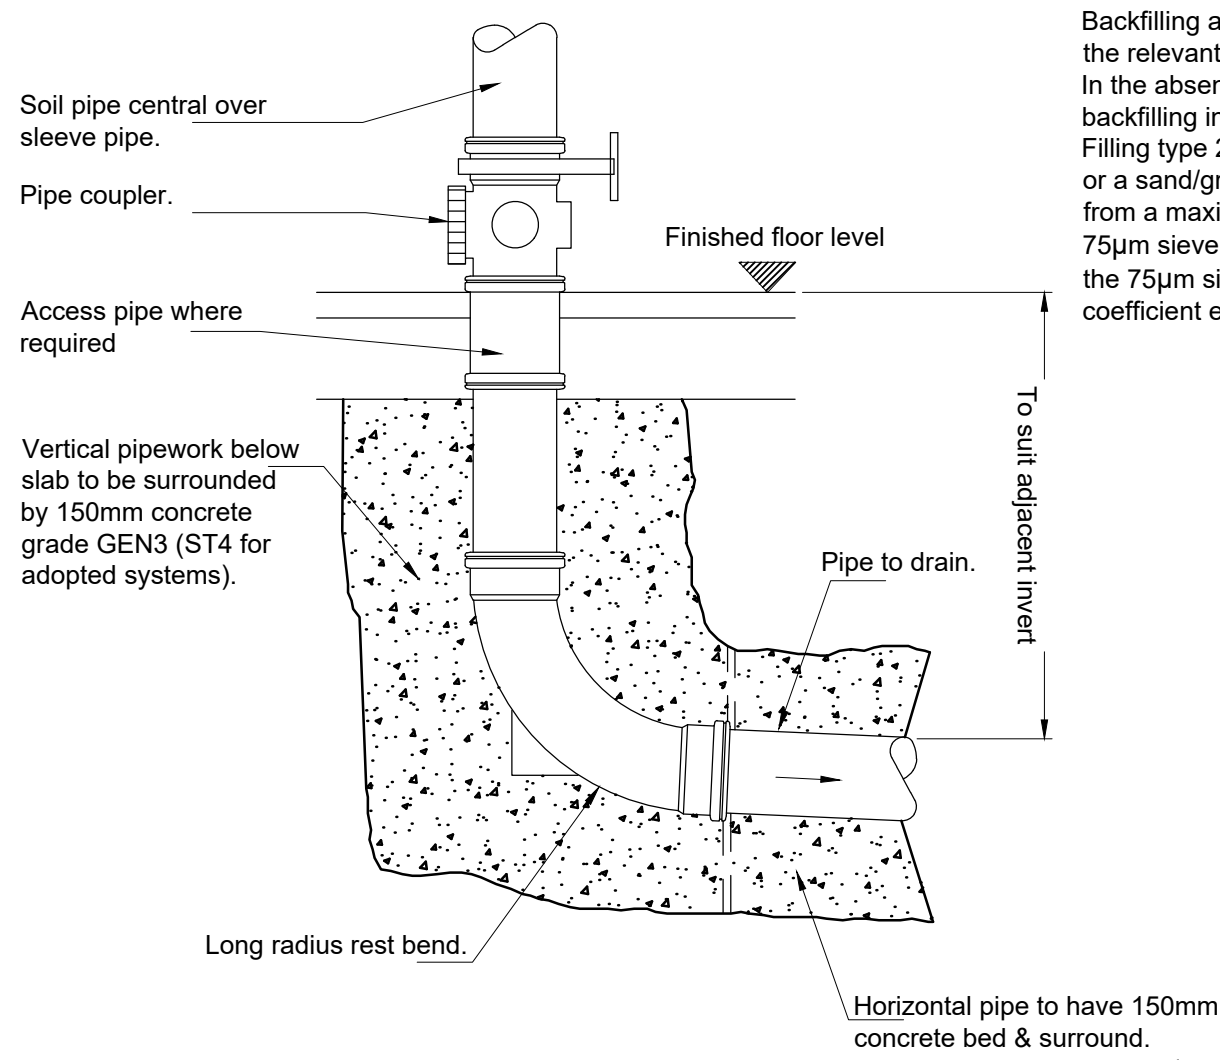
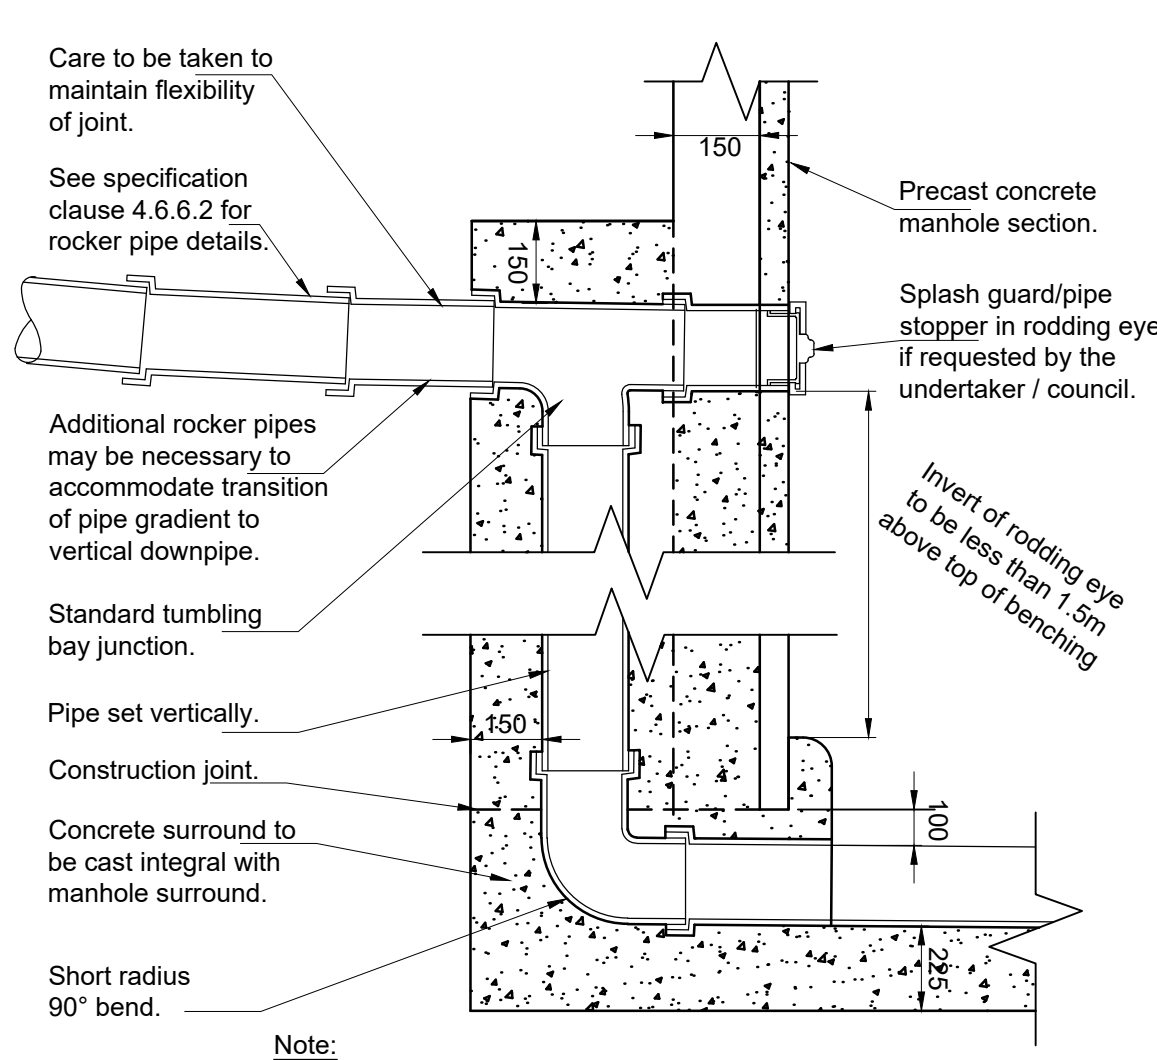


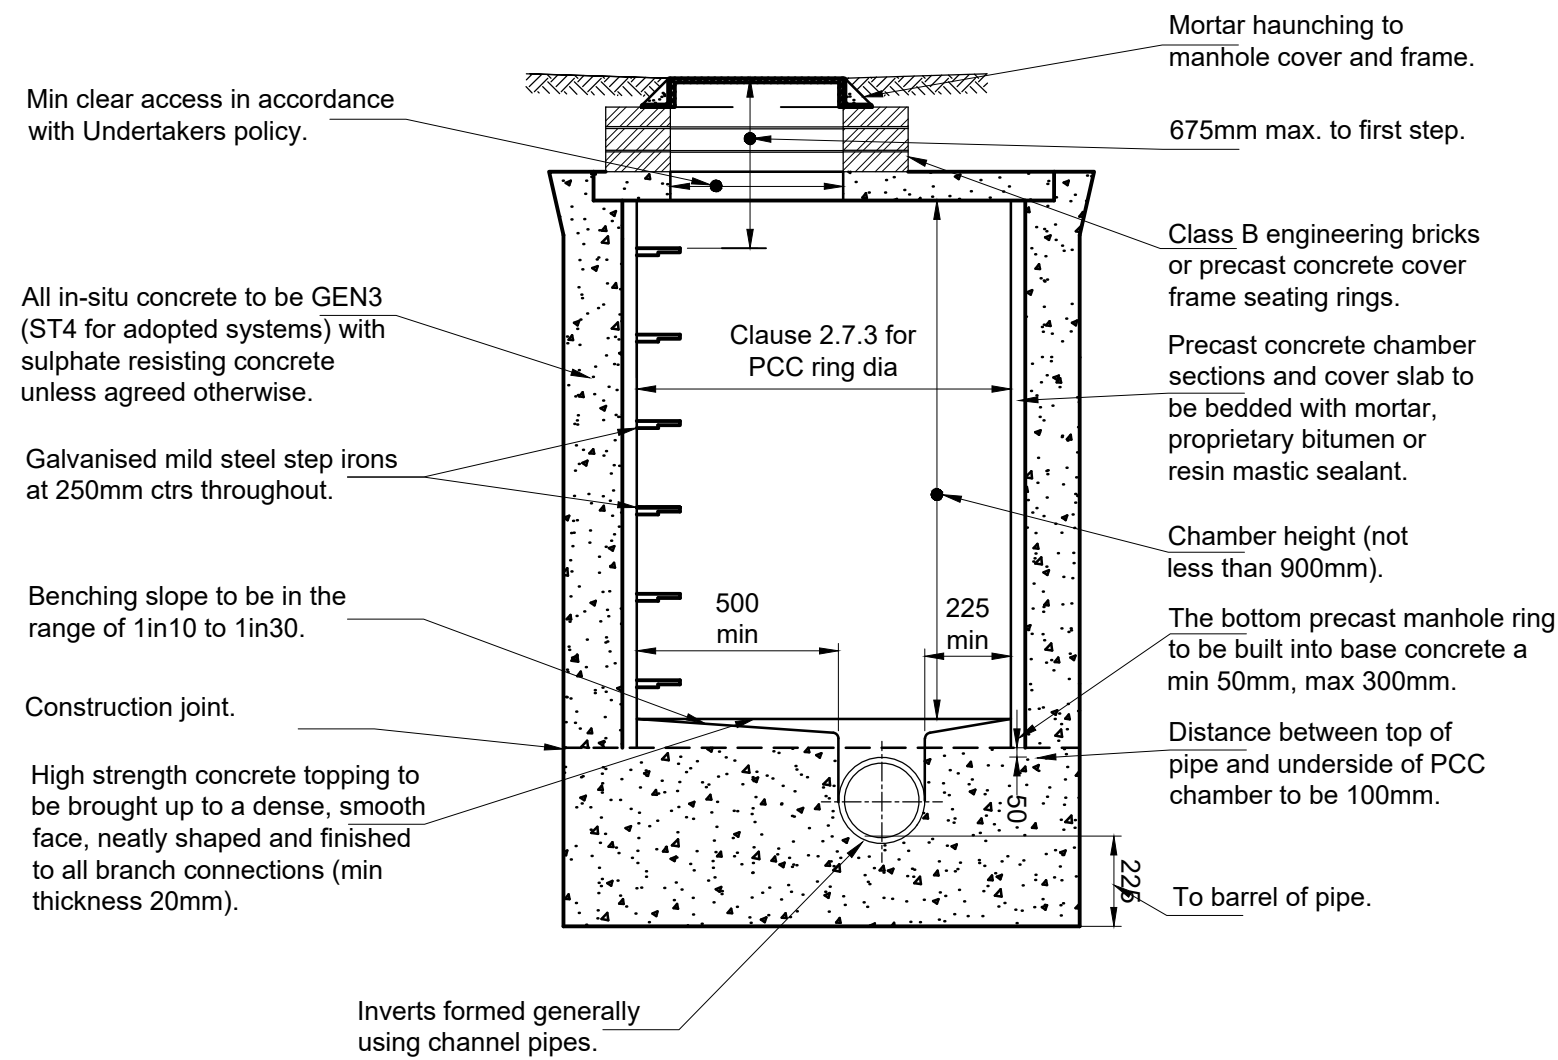

NOTES:

- Do not scale from this drawing.
- This drawing is copyright and is sent to you in confidence. It must not be copied, used or disclosed, in whole or in part, to third parties without written permission. It remains the property of Booth King Partnership Ltd. (BKPL) and must be returned on request.
- This drawing is to be read in conjunction with all relevant contractual documents.
- Anyone using this drawing must be aware of their legal duties under the CDM Regulations 2015, refer to the HSE website for further information. BKPL are not Principal Designers.
- All dimensions shown on this drawing are in millimeters unless noted otherwise.
- If the Contractor consider that they do not have sufficient information to safely complete the works detailed on this drawing, they should contact the Engineer.
- This document uses revision codes in accordance with ISO EN 19650: P. Preliminary (non-contractual) - review, comment or approval. C. Contractual - Approved for stage completion.
- This document uses status codes in accordance with ISO EN 19650: Work in progress: S0 - WIP Shared (non-contractual): S1 - Coordination, S2 - Information, S3 - Review, S4 & S5 - Approval. Published (contractual): A1, An, etc. (where "n" relates to the project stage)
- This document uses project stages in accordance with the IStructE Structural Plan of Work 2020: 2 - Concept, 3 - Coordination, 4 - Technical Design, 4.5 - Production Design, 5 - Construction, 6 - Handover.
- Only documents with a revision code C# (where 'R' relates to a revision number) and status code A5 are suitable for construction. Documents with status code A6 indicate final construction ONLY. Any deviations to that which is on site is not the liability of BKPL.

P05	27.03.26	Stage 4b Issue	CW
P04	13.12.24	Stage 4 Issue	AJP
P03	06.12.24	Issued for Comment	TB
P02	18.10.24	Stage 3 Issue	LSK
P01	27.11.23	Stage 2 Issue	AJP
REV.	DATE	REVISION DETAILS	INITIALS

CURRENT DRAWING REVISION CHECKED BY			
CURRENT DRAWING REVISION APPROVED BY			
LK			

DRAWING STATUS:	PROJECT STAGE:
S3	Stage 4.5

boothking
PARTNERSHIP LIMITED

CONSULTING CIVIL & STRUCTURAL ENGINEERS
www.booth-king.co.uk office@booth-king.co.uk
RAMSBOTTOM MANCHESTER EDINBURGH
Tel: 01706 822 022 Tel: 0161 694 7087 Tel: 0131 229 1547

PROJECT:

Rochdale Corner Plot

TITLE:

Proposed Drainage Details
Sheet 1 of 2

SCALE (A1)	AUTHOR	DATE	REVISION	BKPL No.
As Shown	AJP	22.11.23	P05	14834

DRAWING REF:

14834-BKP-V1-XX-DR-C-510

