



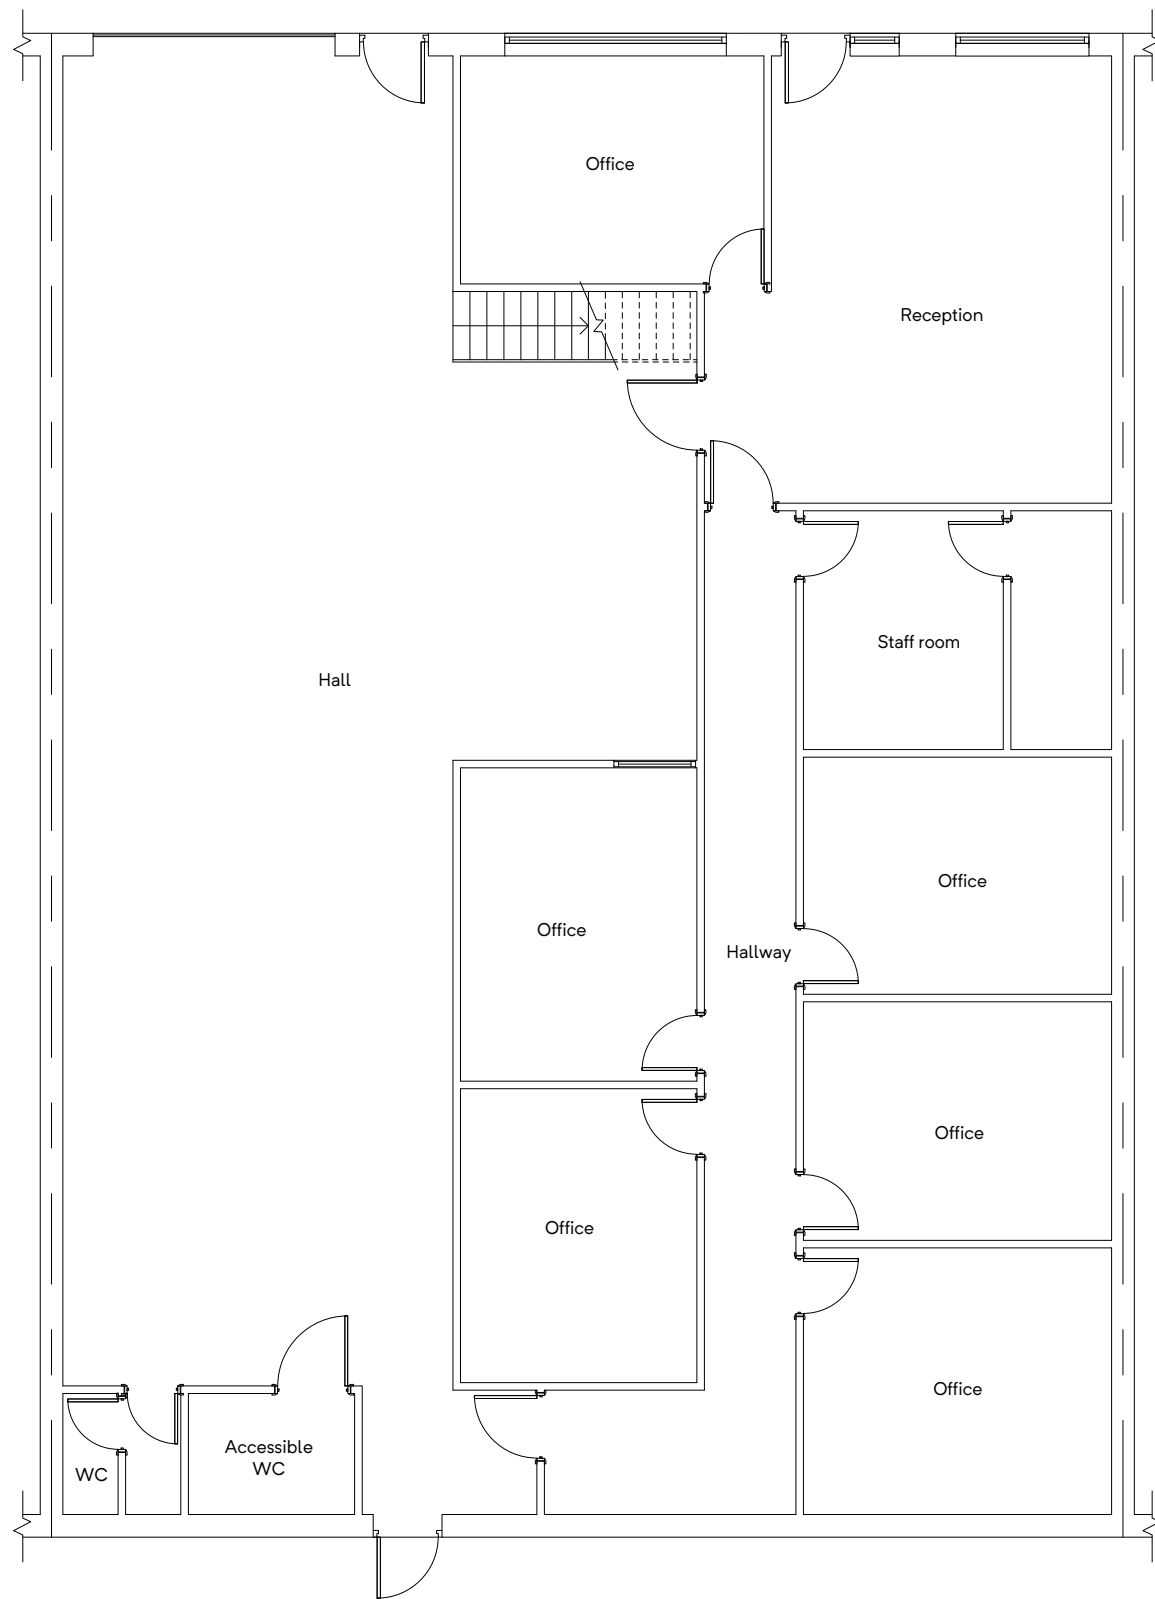

**GROUND FLOOR PLAN**  
(EXISTING)

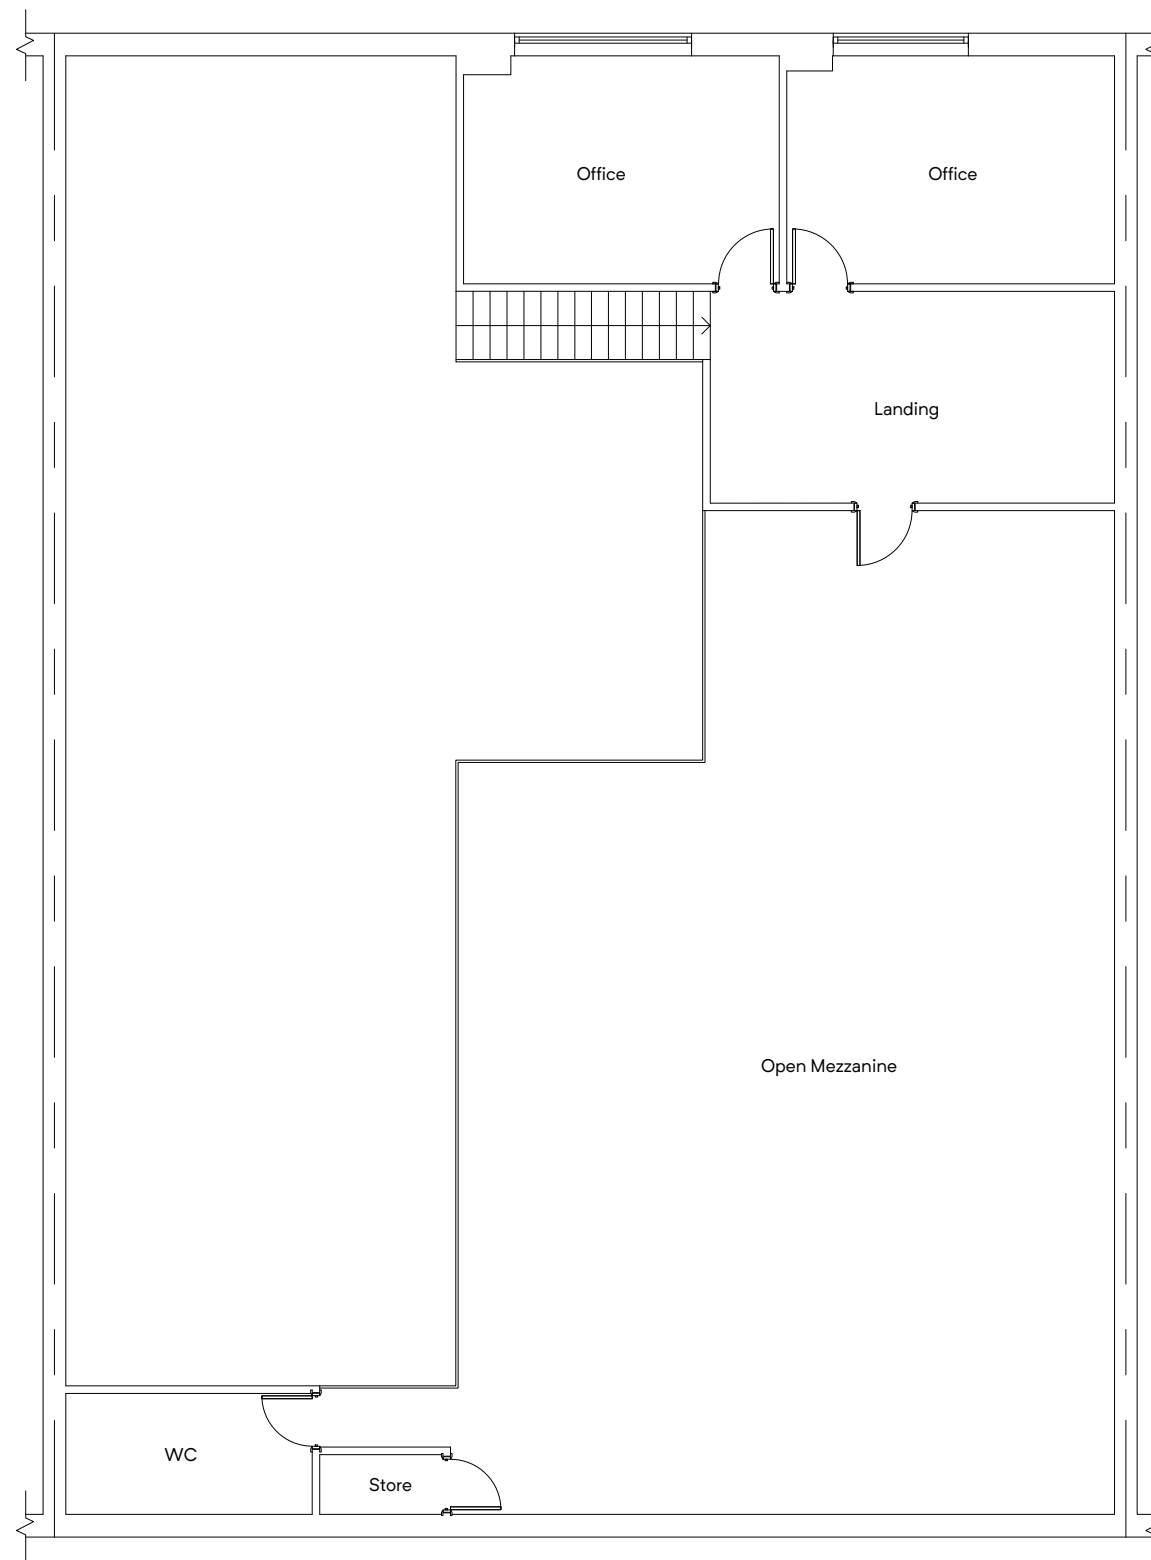

**FIRST FLOOR PLAN**  
(EXISTING)

**Building Design Services**

For:

Scale:

M.FAROOQ  
418 Bury Road  
Rochdale  
OL11 5EU  
01706 712231  
0796 7605 763

DRUGMART LTD

(Plan)  
1:100 @ A3

PROPOSED CHANGE OF USE  
FROM VEHICLE SERVICING &  
REPAIR GARAGE (USE CLASS  
B2) TO BEAUTY & AESTHETICS  
CLINIC (USE CLASS E) AT

**bds**

Unit 2, Primrose Street  
Rochdale  
OL12 6AW


Job No. & Sheet

2426/1



FRONT ELEVATION

(EXISTING)

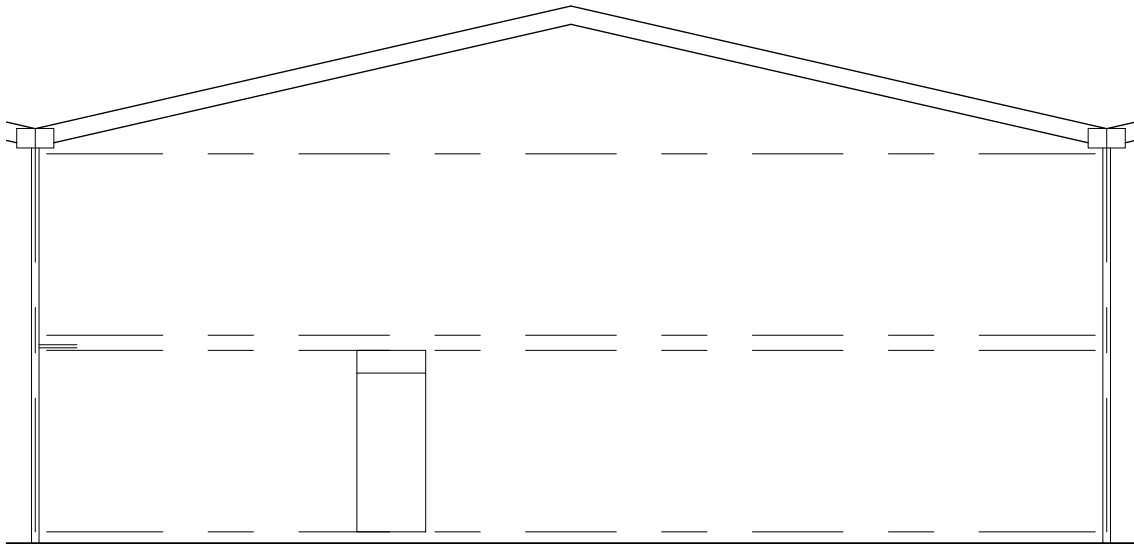

REAR ELEVATION

(EXISTING)

Building Design Services

For:

Scale:

M.FAROOQ  
418 Bury Road  
Rochdale  
OL11 5EU  
01706 712231  
0796 7605 763

DRUGMART LTD

PROPOSED CHANGE OF USE  
FROM VEHICLE SERVICING &  
REPAIR GARAGE (USE CLASS  
B2) TO BEAUTY & AESTHETICS  
CLINIC (USE CLASS E) AT


(Elevation)  
1:100 @ A3

bds


Unit 2, Primrose Street  
Rochdale  
OL12 6AW

Job No. & Sheet

2426/2

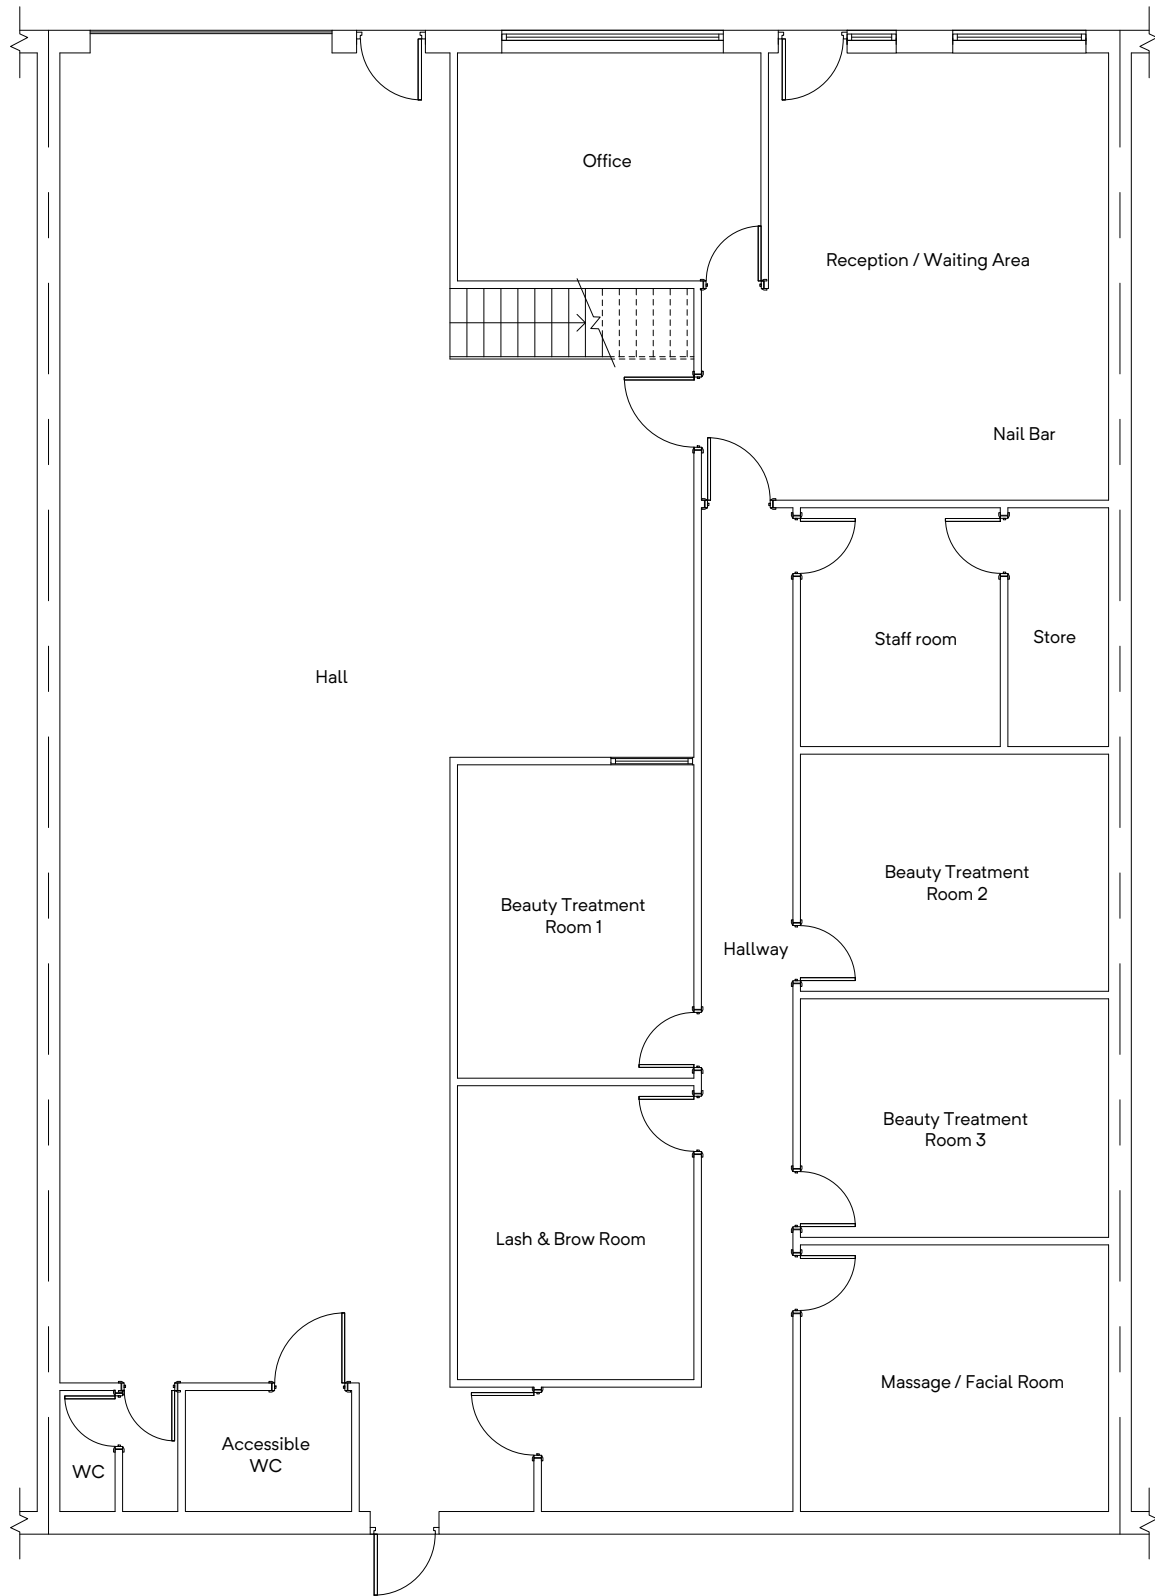

GROUND FLOOR PLAN  
(PROPOSED)

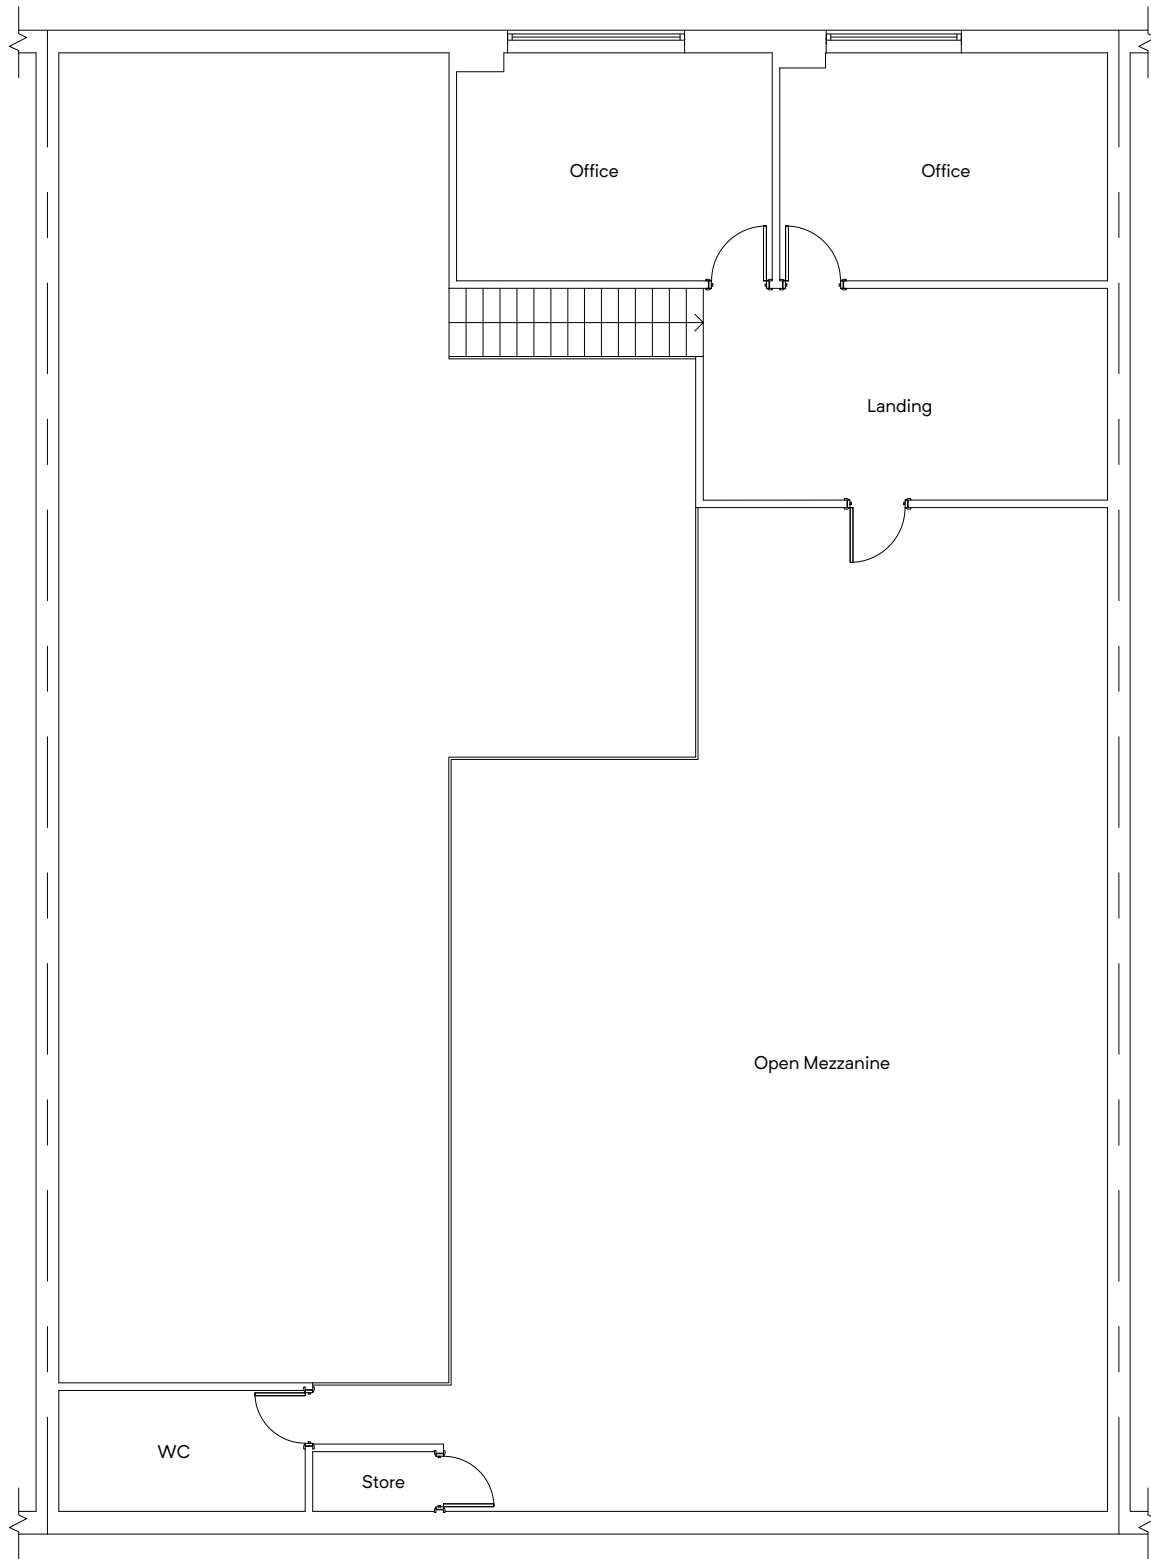

FIRST FLOOR PLAN  
(PROPOSED)

**Building Design Services**

M.FAROOQ  
418 Bury Road  
Rochdale  
OL11 5EU  
01706 712231  
0796 7605 763

**bds**

For:

DRUGMART LTD  
PROPOSED CHANGE OF USE  
FROM VEHICLE SERVICING &  
REPAIR GARAGE (USE CLASS  
B2) TO BEAUTY & AESTHETICS  
CLINIC (USE CLASS E) AT


Unit 2, Primrose Street  
Rochdale  
OL12 6AW

Scale:  
(Plan)  
1:100 @ A3

Job No. & Sheet  
2426/3



FRONT ELEVATION  
(PROPOSED)

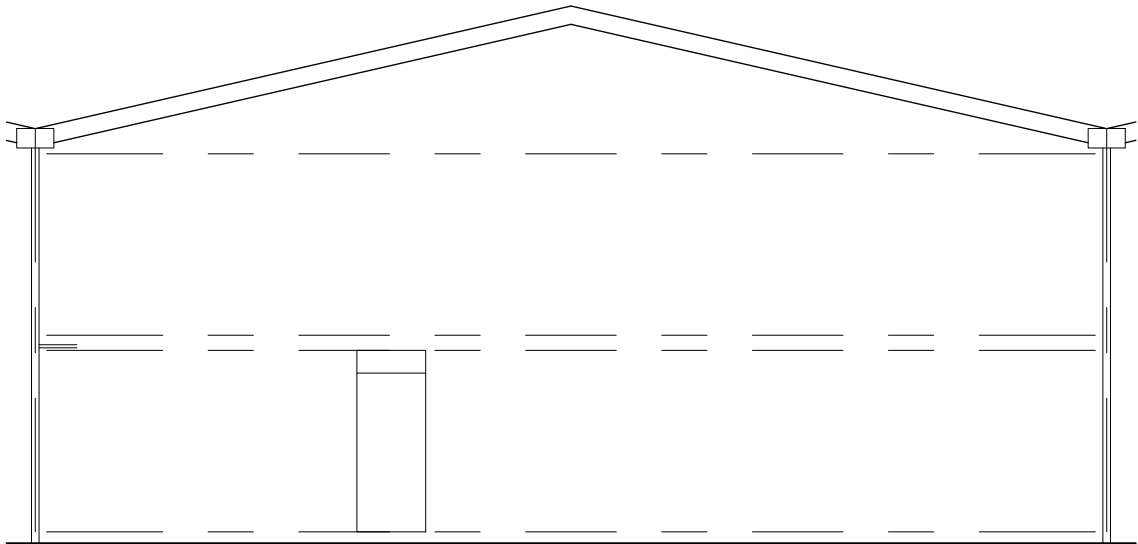

REAR ELEVATION  
(PROPOSED)

Building Design Services

M.FAROOQ  
418 Bury Road  
Rochdale  
OL11 5EU  
01706 712231  
0796 7605 763

bds

For:

DRUGMART LTD

PROPOSED CHANGE OF USE  
FROM VEHICLE SERVICING &  
REPAIR GARAGE (USE CLASS  
B2) TO BEAUTY & AESTHETICS  
CLINIC (USE CLASS E) AT


Unit 2, Primrose Street  
Rochdale  
OL12 6AW

Scale:


(Elevation)  
1:100 @ A3

Job No. & Sheet

2426/4

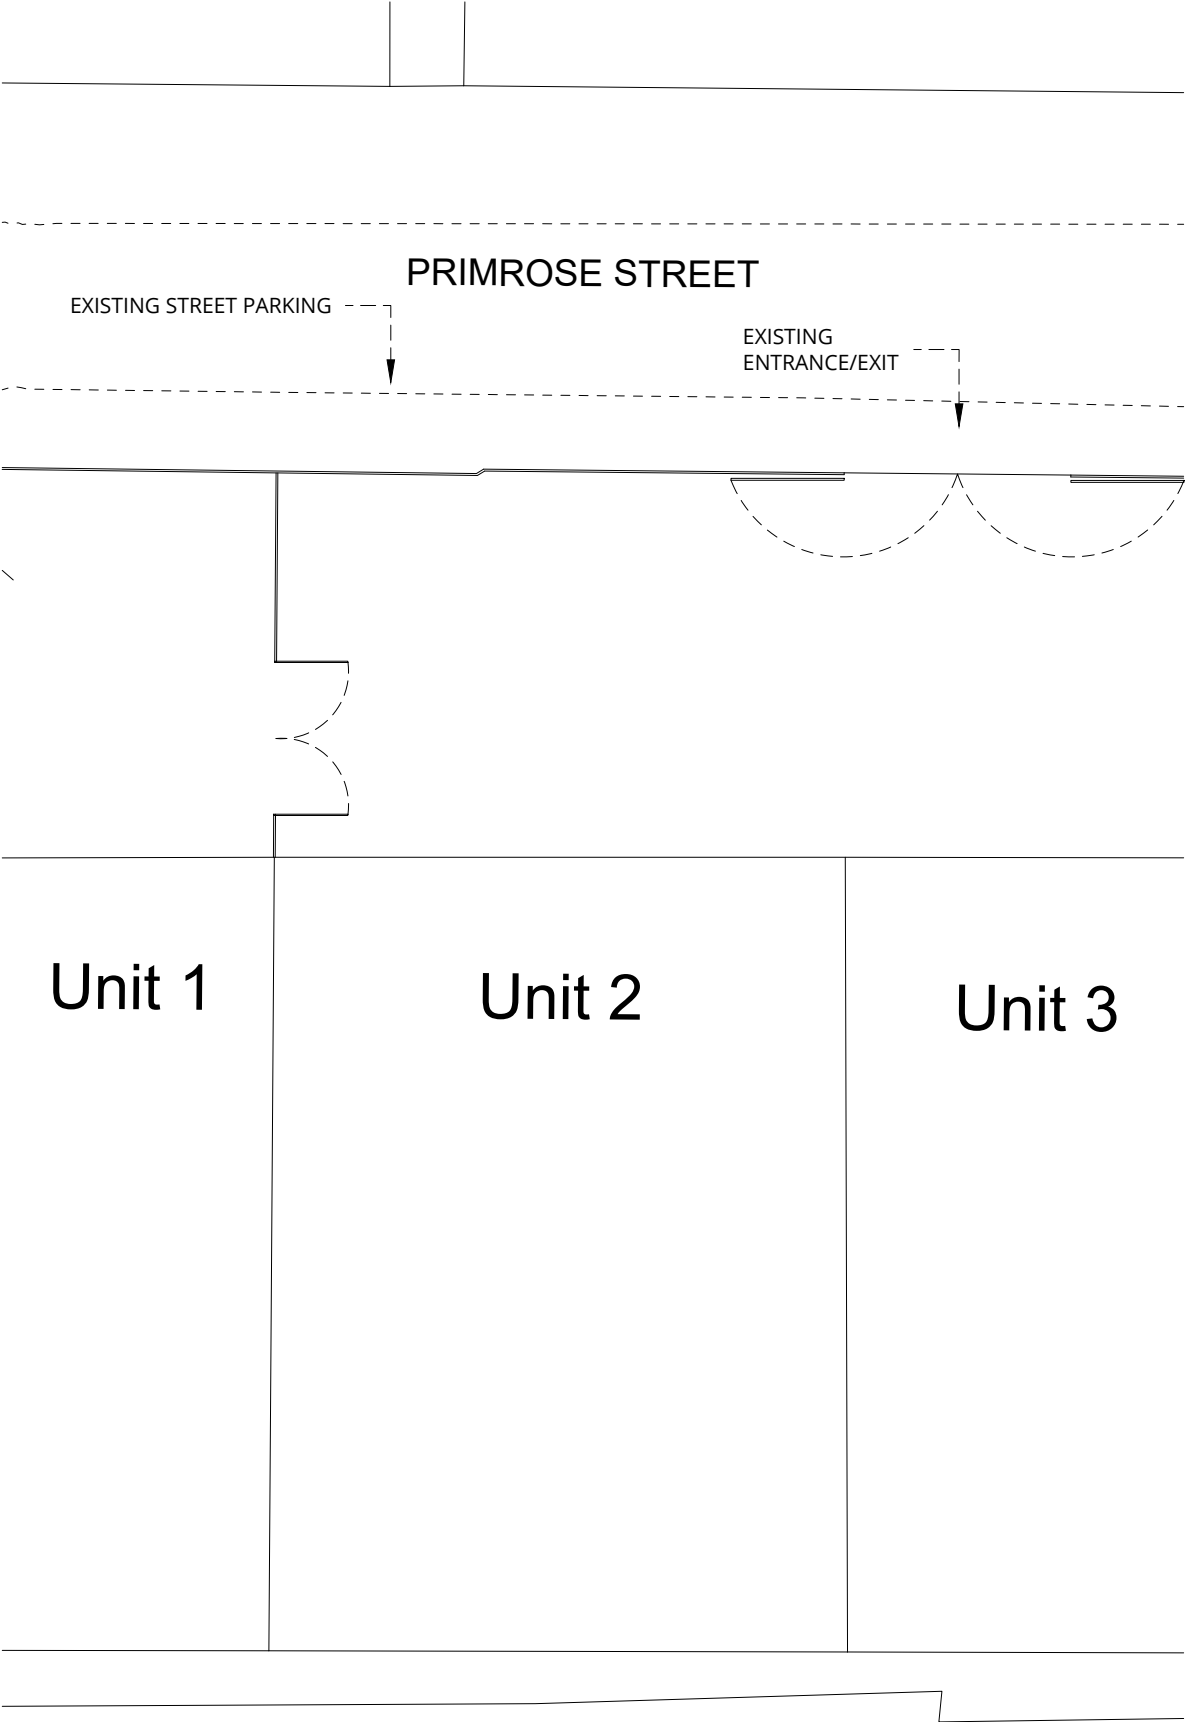

SITE PLAN  
(EXISTING)

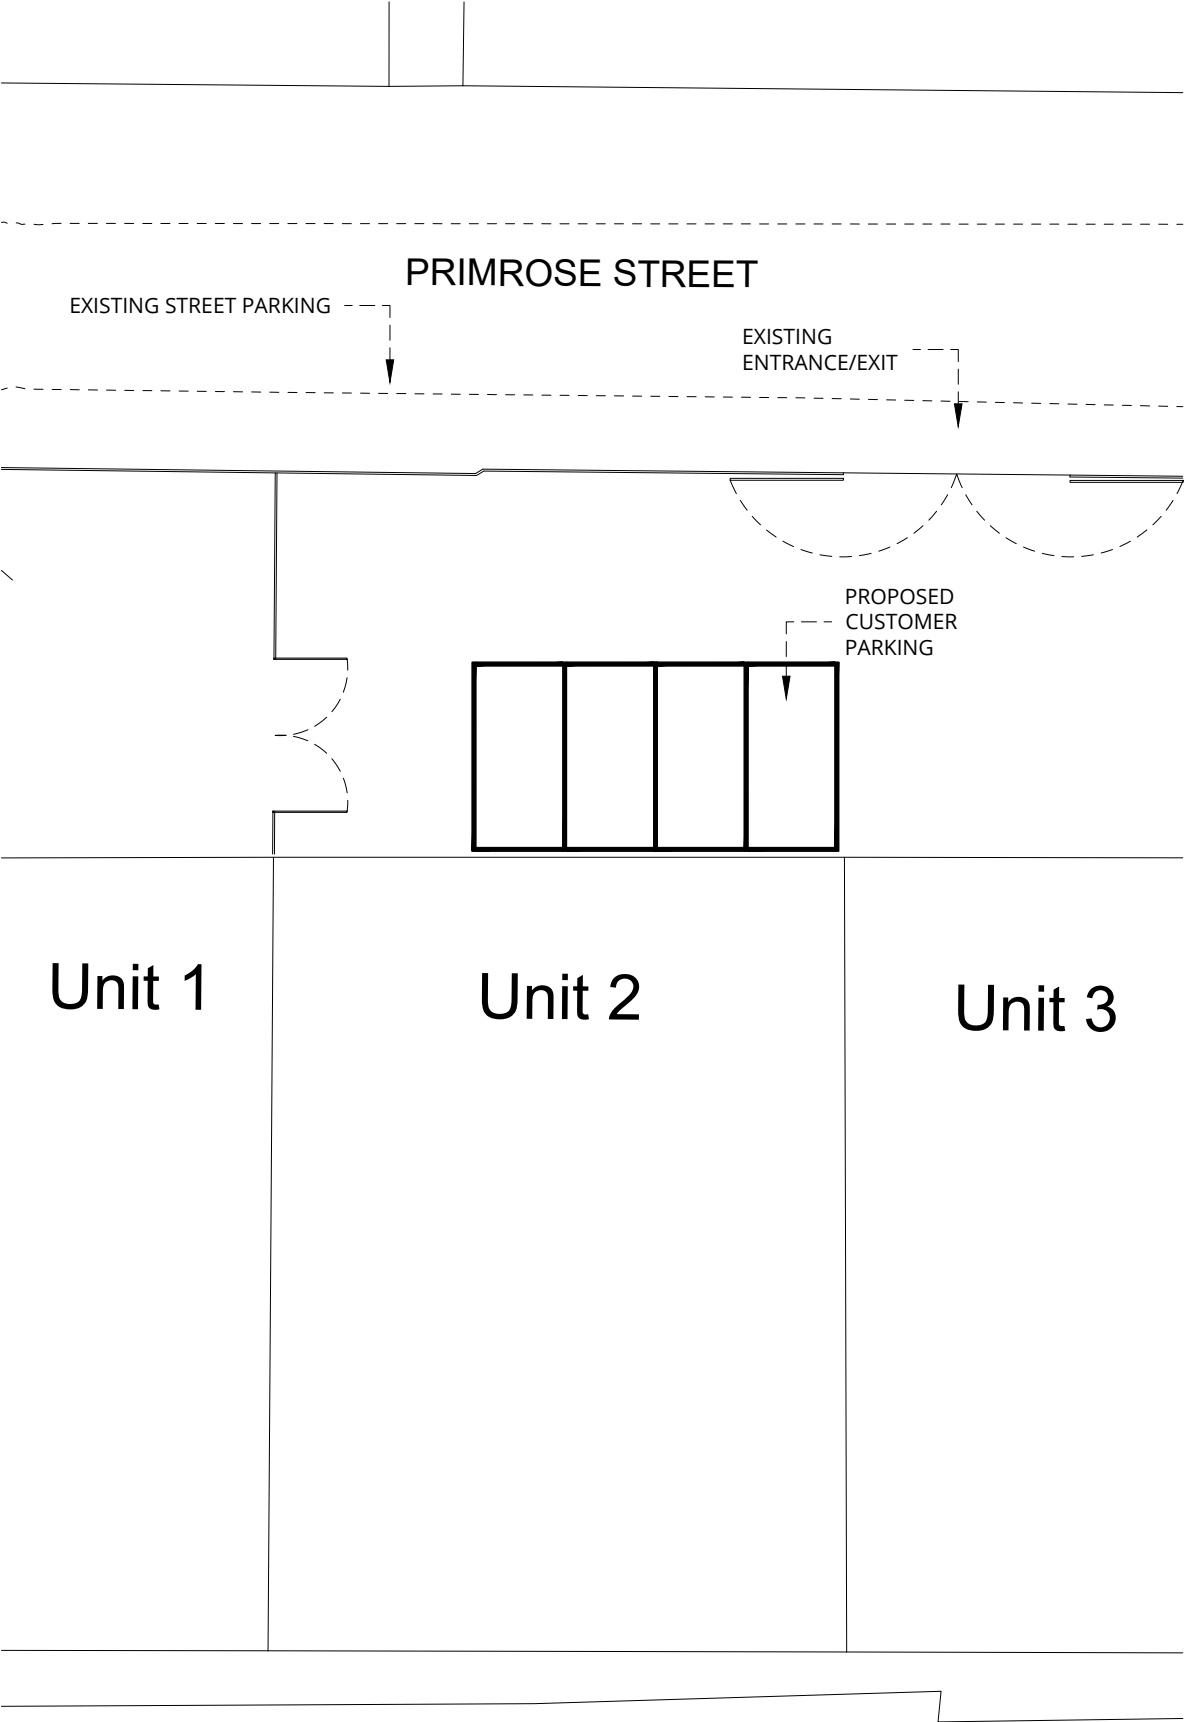

SITE PLAN  
(PROPOSED)

Building Design Services

M.FAROOQ  
418 Bury Road  
Rochdale  
OL11 5EU  
01706 712231  
0796 7605 763

bds

For:

DRUGMART LTD  
PROPOSED CHANGE OF USE  
FROM VEHICLE SERVICING &  
REPAIR GARAGE (USE CLASS  
B2) TO BEAUTY & AESTHETICS  
CLINIC (USE CLASS E) AT

Unit 2, Primrose Street  
Rochdale  
OL12 6AW

Scale:  
(Site Plan)  
1:200 @ A3

Job No. & Sheet  
2426/5