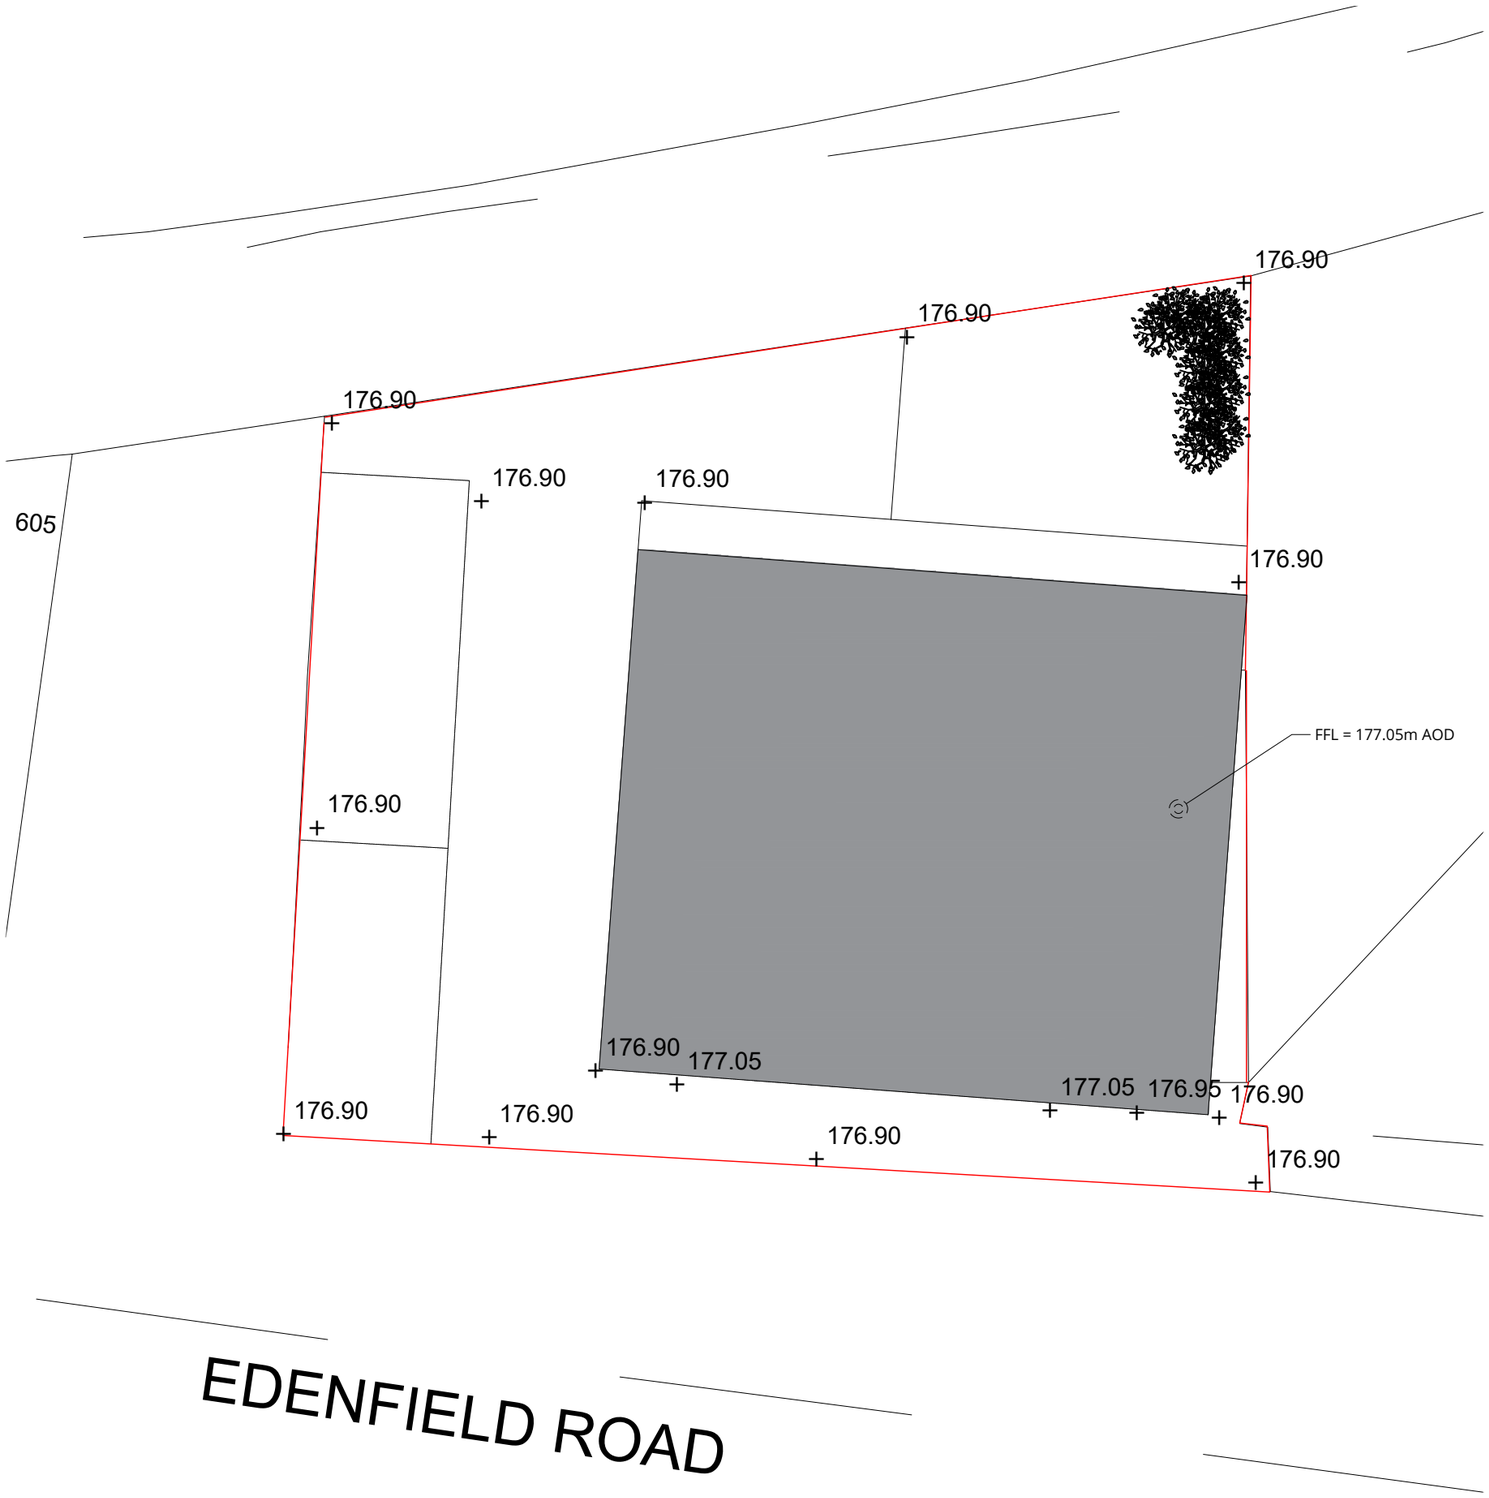


LEVELS SITE PLAN
(PROPOSED)

Building Design Services

M.FAROOQ
418 Bury Road
Rochdale
OL11 5EU
01706 712231
0796 7605 763

bds.

For:

MR MOHAMMED NABEEL

ERECTION OF TWO STOREY BUILDING COMPRISING OF GROUND FLOOR SHOP AND TAXI BOOKING OFFICE WITH 2 SELF CONTAINED FLATS ABOVE

615 Edenfield Road
Norden, Rochdale
OL11 5XE

Scale:
(Levels Site Plan)
1:100 @ A3

Job No. & Sheet

A2008/11