


MapServe®

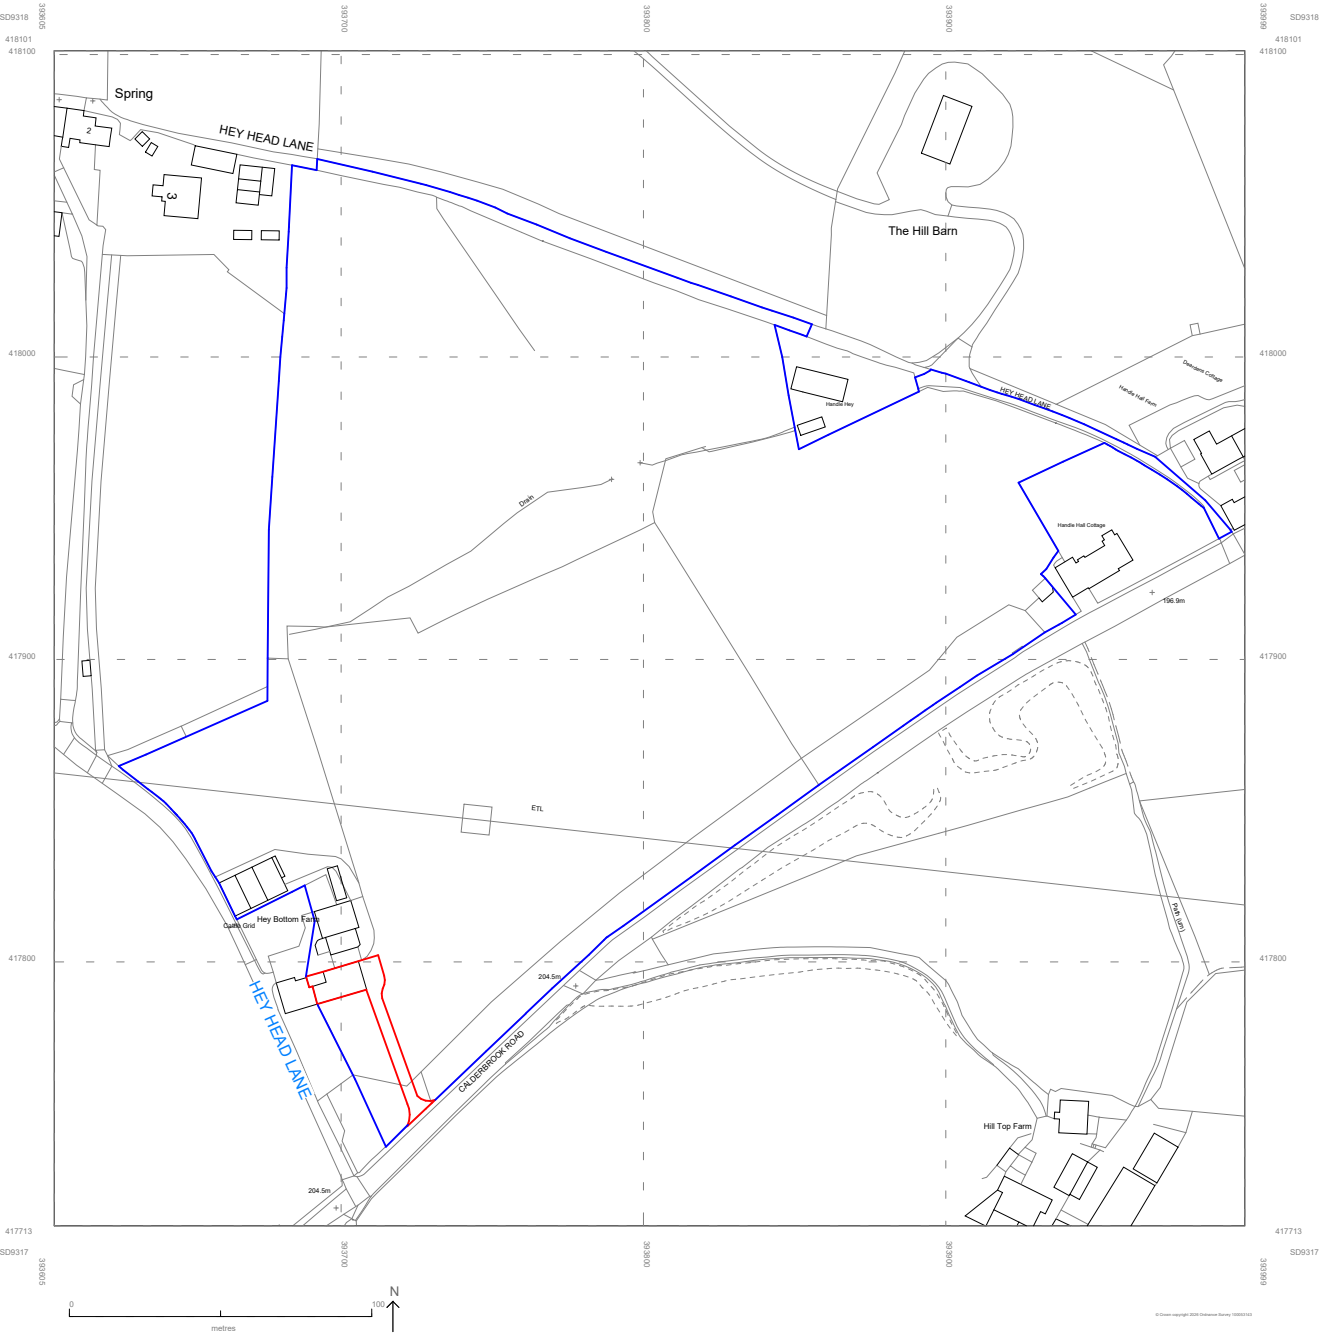

CLIENT:

Antony Gumbley

DIOGEL

Your Home, Your Safe Place, Your World
adam@diogelarchitecture.co.uk / +44 (0)1248 800 321

© Copyright Diogel Architecture. All dimensions to be checked and verified on site. This drawing is to be read in conjunction with all other relevant drawings and specifications. Any discrepancies in the drawings are to be reported immediately to Diogel Architecture. This drawing is not to be used for construction or sales purposes unless marked 'issued for construction'.
Dimensions and area schedules are subject to change.

REV	DESCRIPTION	DATE

Hey Bottom Farm, Littleborough
Calderbrook Road, Rochdale OL15 9NR
Location Plan

REVISION



SCALE: 1 : 2500

DRAWN: MP

JOB / DRAWING No.

1449-02-01-01