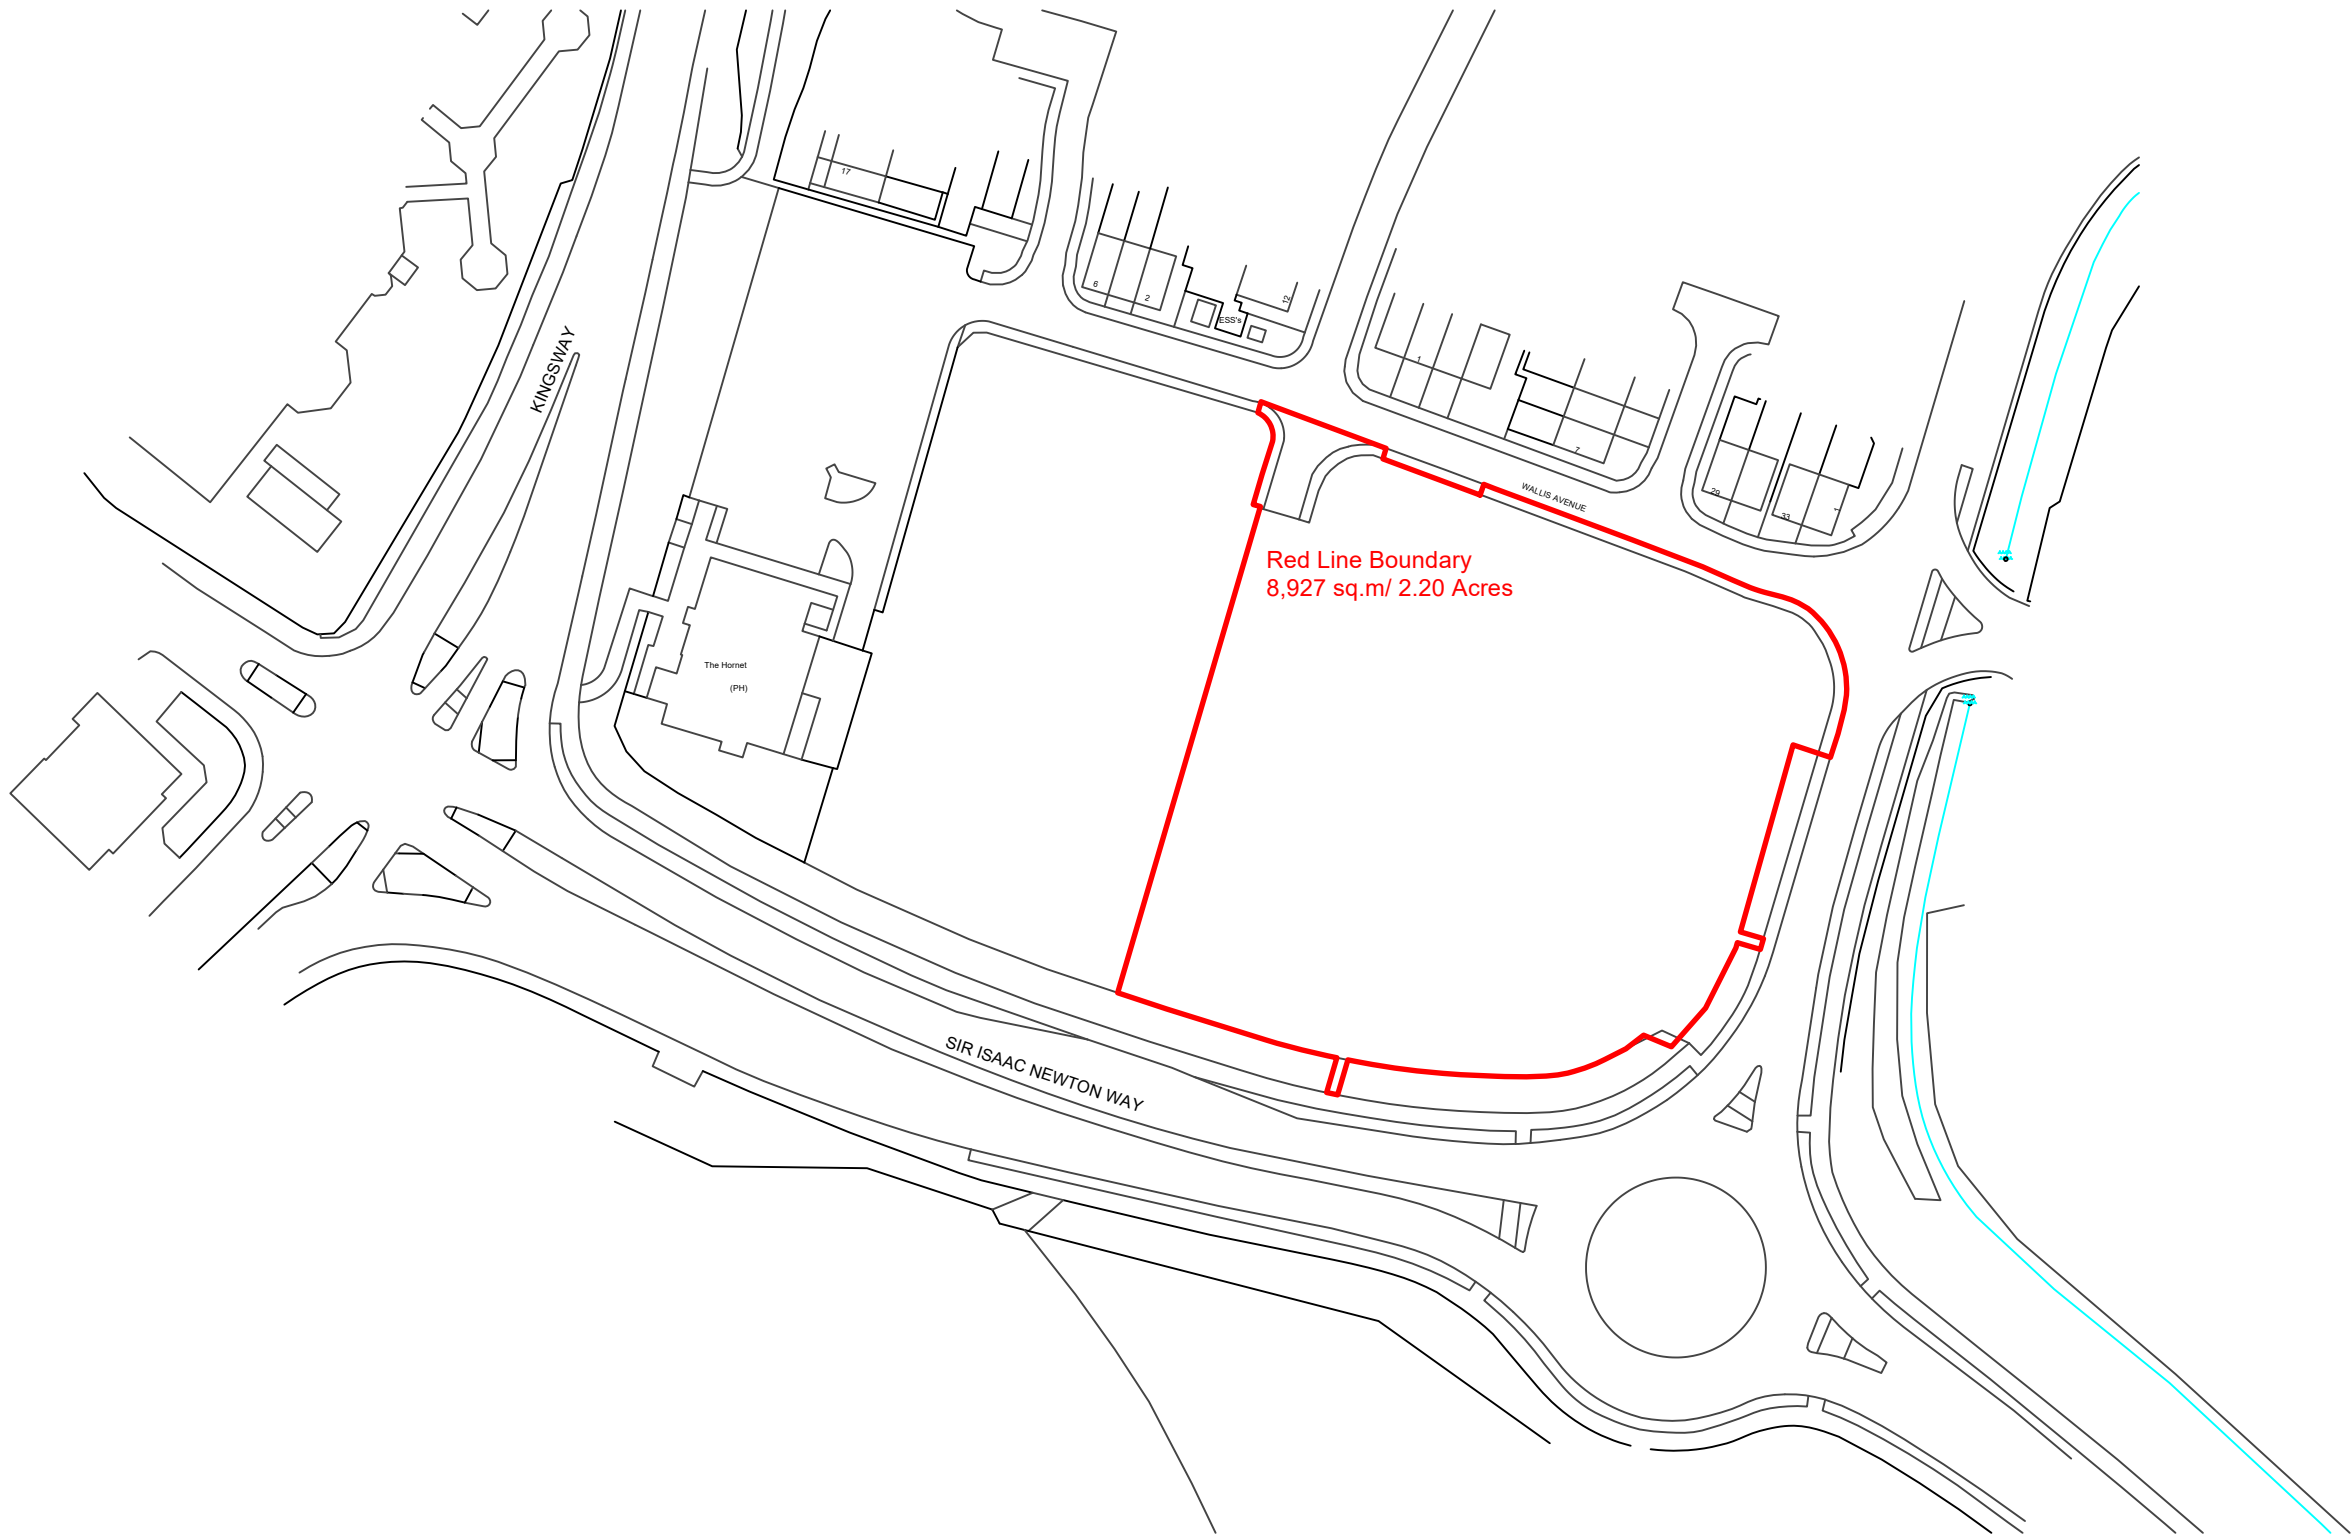
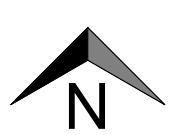


Rev.	Date	Description	Drawn

htcarchitects
York Place Studio
8 Britannia Street
Leeds
LS1 2DZ
T: (0113) 244 3457
W: www.htcarchitects.co.uk
E: info@htcarchitects.co.uk

client
Lidl GB Ltd.

project
Kingsway, Rochdale

drawing title
Location Plan

date **March 2026**

status **Planning**

scale **1:1250**

drawn **SPN** checked

job no. **2544** dwg no. **P400** rev.