


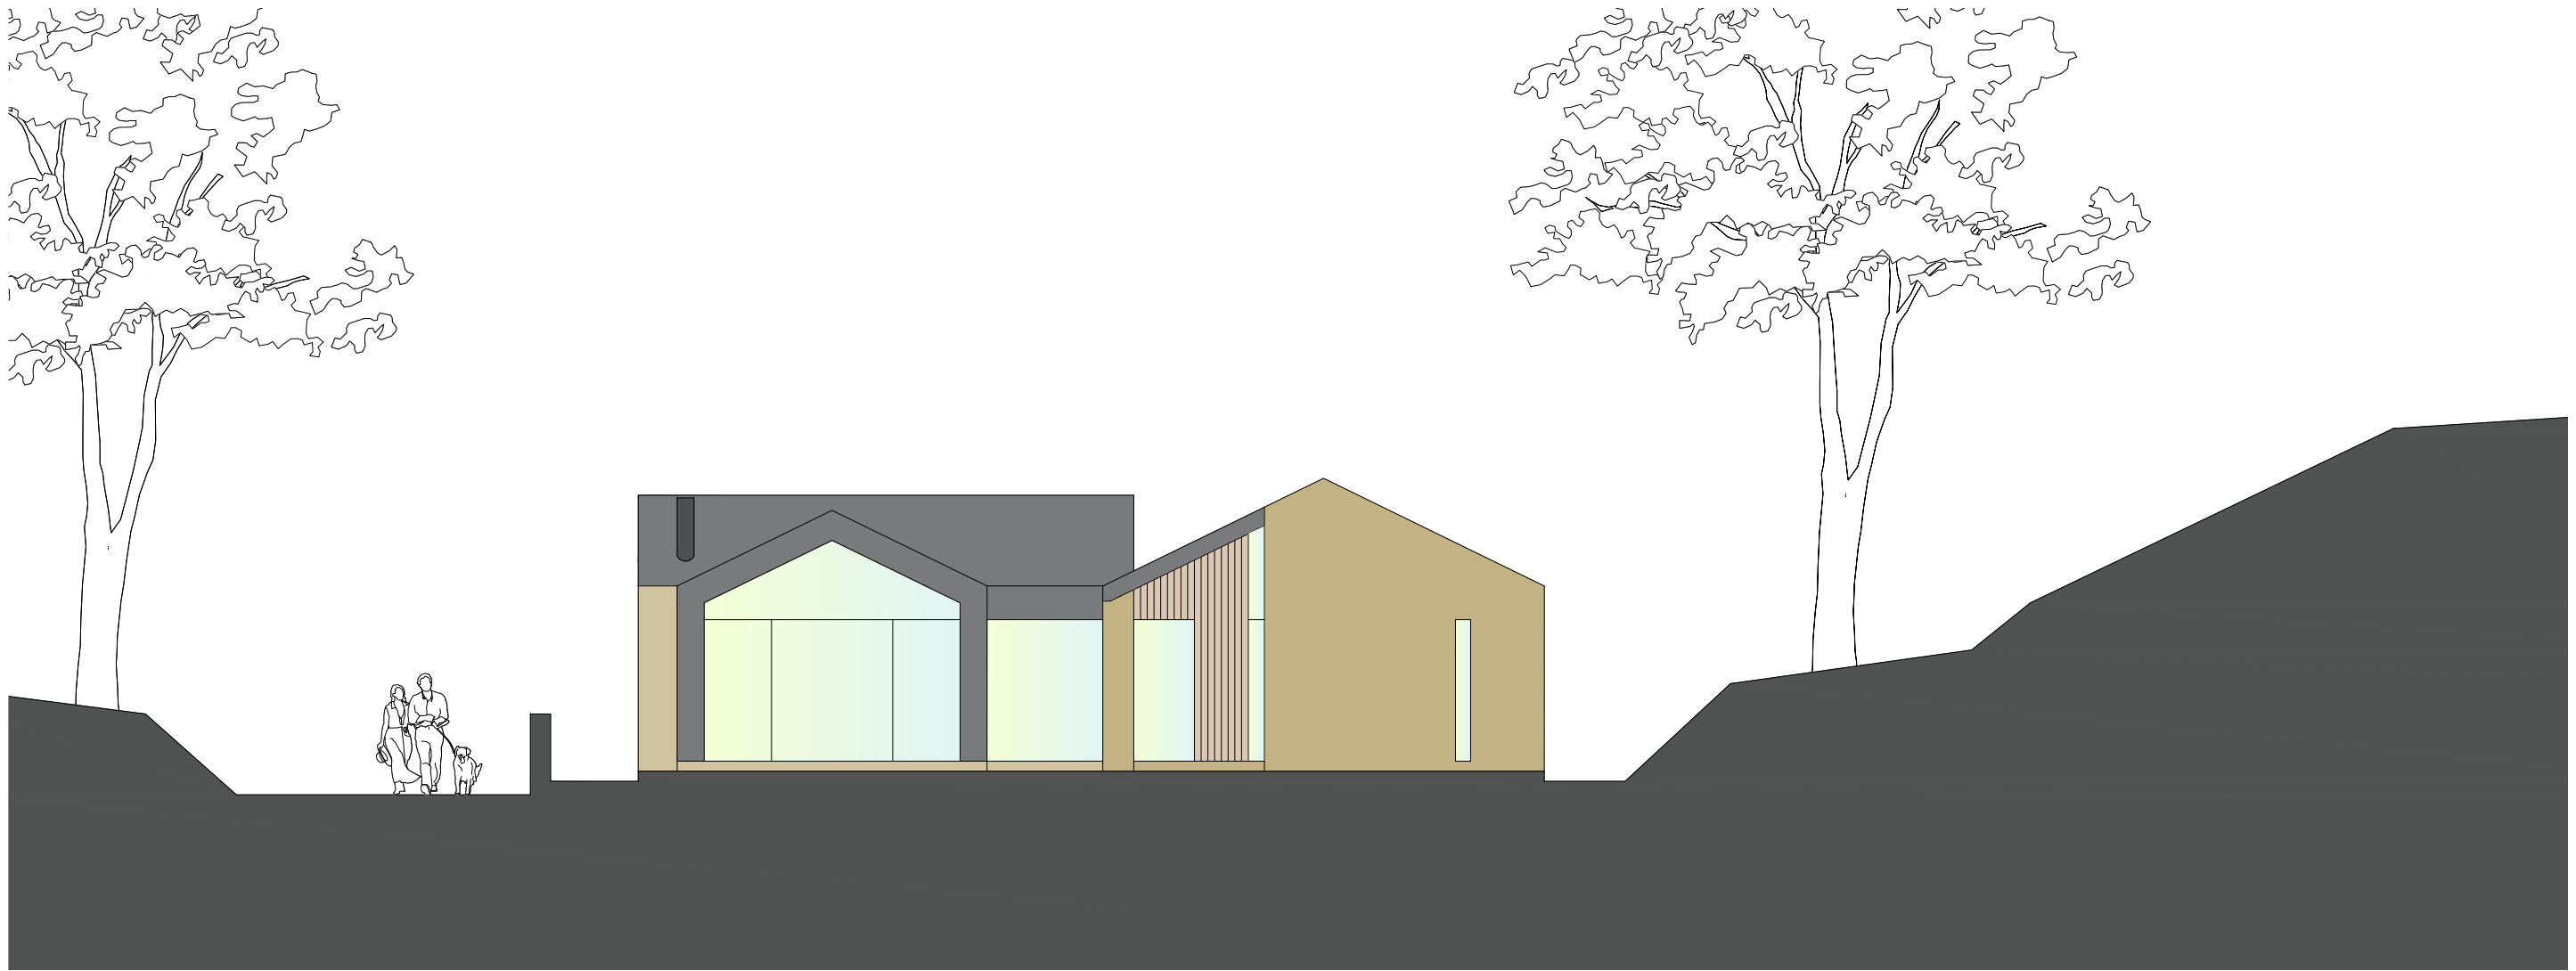

sectional elevation a-a

Mr and Mrs Green
Proposed Stables Conversion
Fern Hill Farm
Fern Hill Lane
Rochdale OL12 6BW

Section as Proposed

work to figured dimensions

© CJ Partnership owns the copyright of this design / drawing which must not be reproduced in whole or in part without the written permission of CJ Partnership

contract no
3691

drawn by
PDC

drawing no
11

date

revision

scale @ A3
1:100

Revisions:
A.

Blue Pit Mill Queensway
Castleton Rochdale OL11 2PG

+44 (0)1706 631347
info@cjpartnership.com
www.cjpartnership.com

CJPARTNERSHIP

ENVIRONMENTAL ARCHITECTS