


Scale Bar

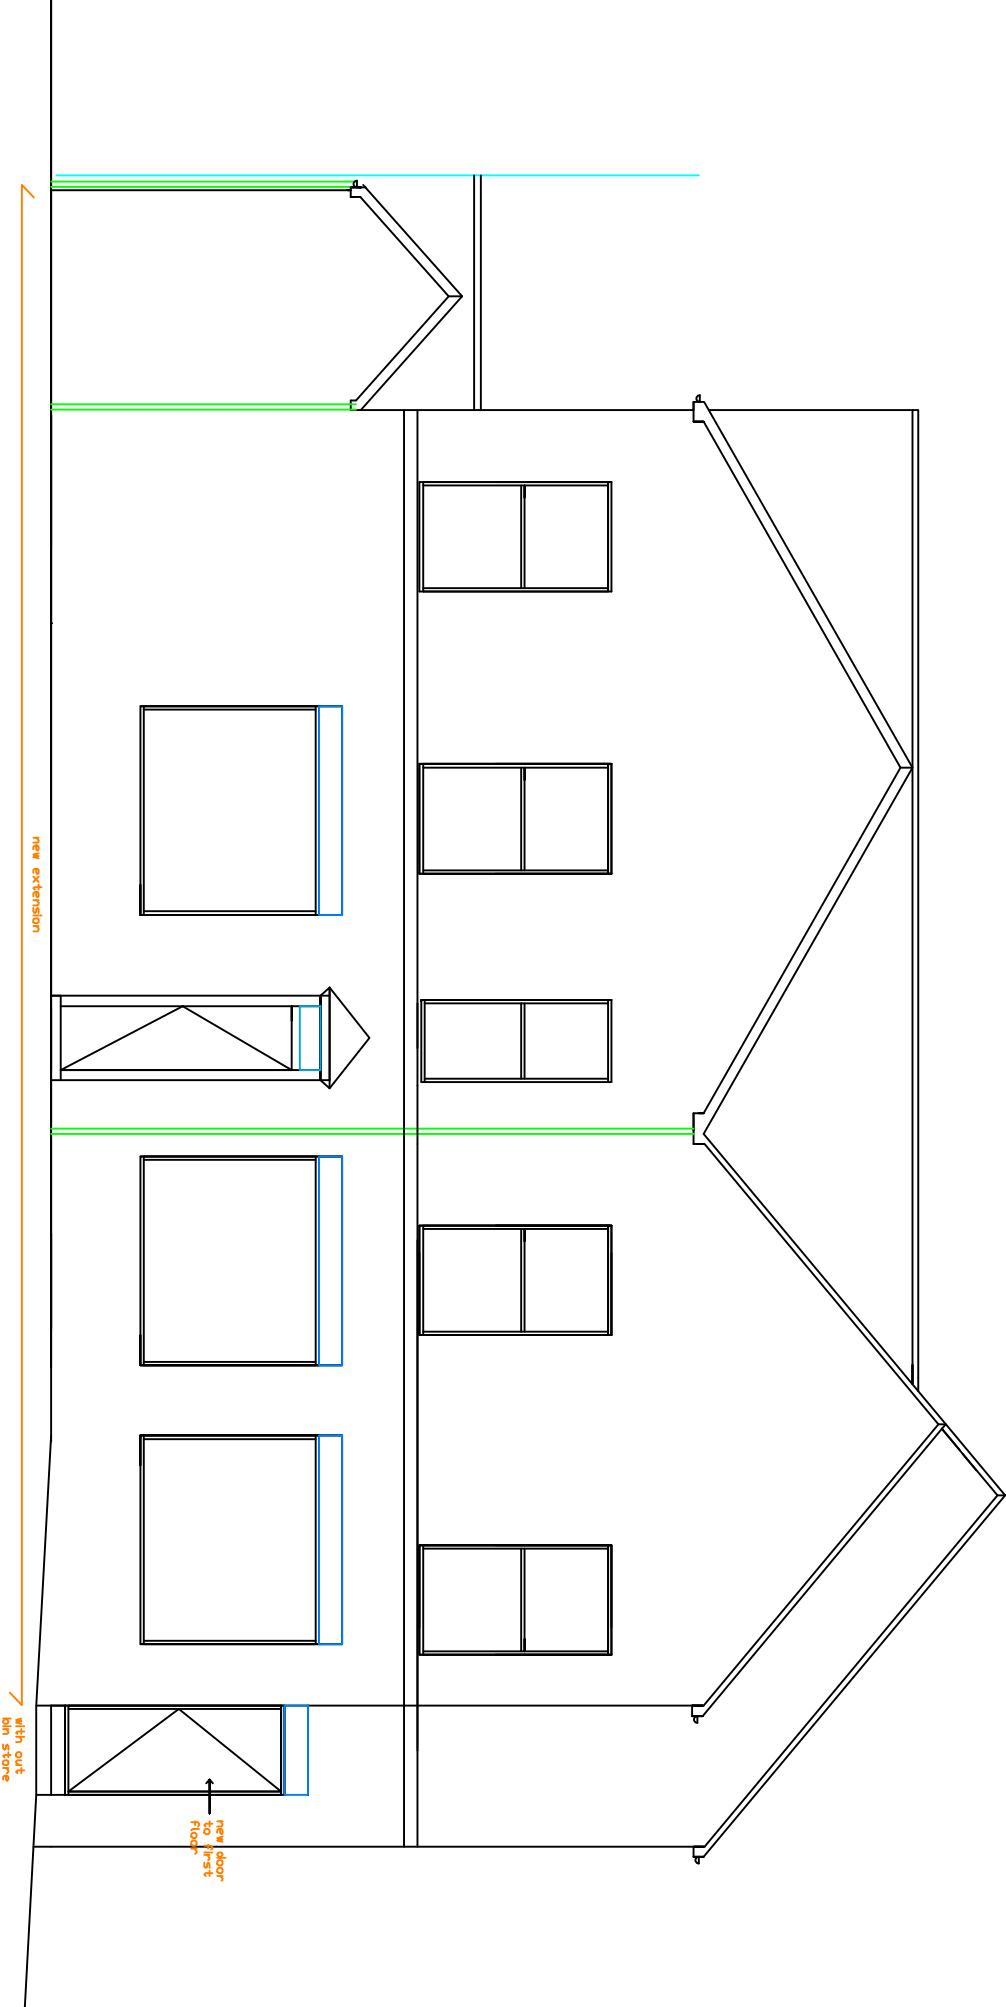

PROPOSED FRONT VIEW SOUTH
SHOWING DOOR TO FIRST FLOOR
1:100

BUILDING SAFETY ACT 2023			
The Main Contractor will be Required to be nominated as the Principle Contractor to be responsible for all the Health and Safety for the Contract Period for all Trades and Suppliers working or visiting the Site			
DO NOT SCALE OF THIS DRAWING TAKE ALL DIMENSIONS ON SITE (builders Note) Do not start any works until all the approvals have been obtained. Any discrepancy to be reported to Plans Drawn as soon as possible.			
client: CHA CHA JEWELLER 120,HARE STREET, ROCHDALE, OL11 1JT, TEL07578384137			
drawing title: CHANGE OF USE TO JEWELLER AND SAFETY DEPOSIT BOXES DOUBLE FRONT AND SINGLE EXTENSION INTERNAL REPAIR SEPARATE ENTRANCE TO FIRST FLOOR STORAGE AREA			
ROCHDALE MET. BOROUGH COUNCIL. PLANNING & BUILDING CONTROL APPLICATION			
PLANS DRAWN tel.no 07952934281 07856609593 email Bawinterbottom@aol.com www.plansdrawn.org			
date: OCTOBER 2025	drawn: DRW		
project no. H8 120	drw. no. 20	A3paper	